
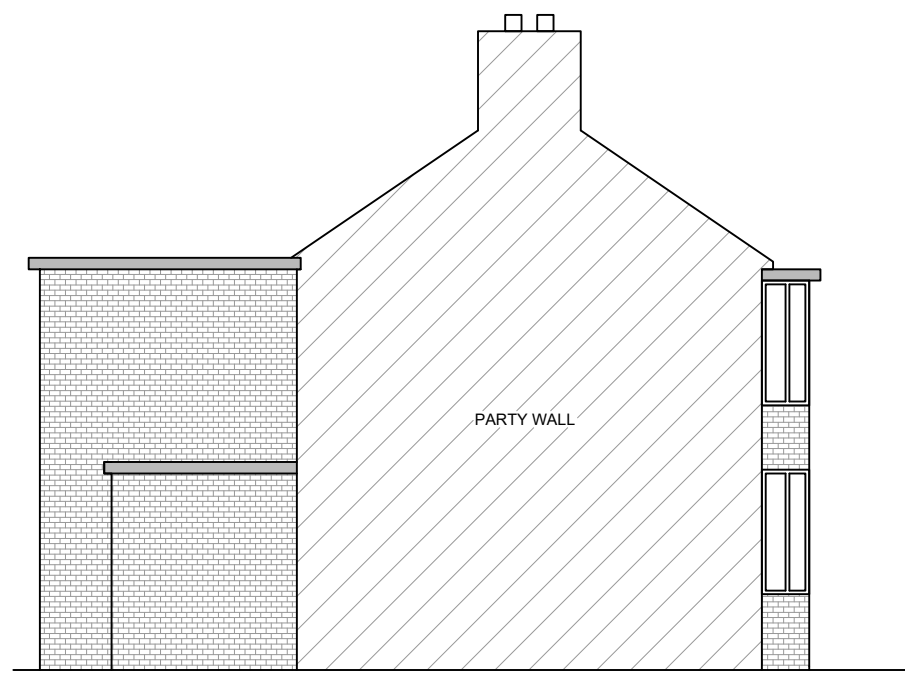
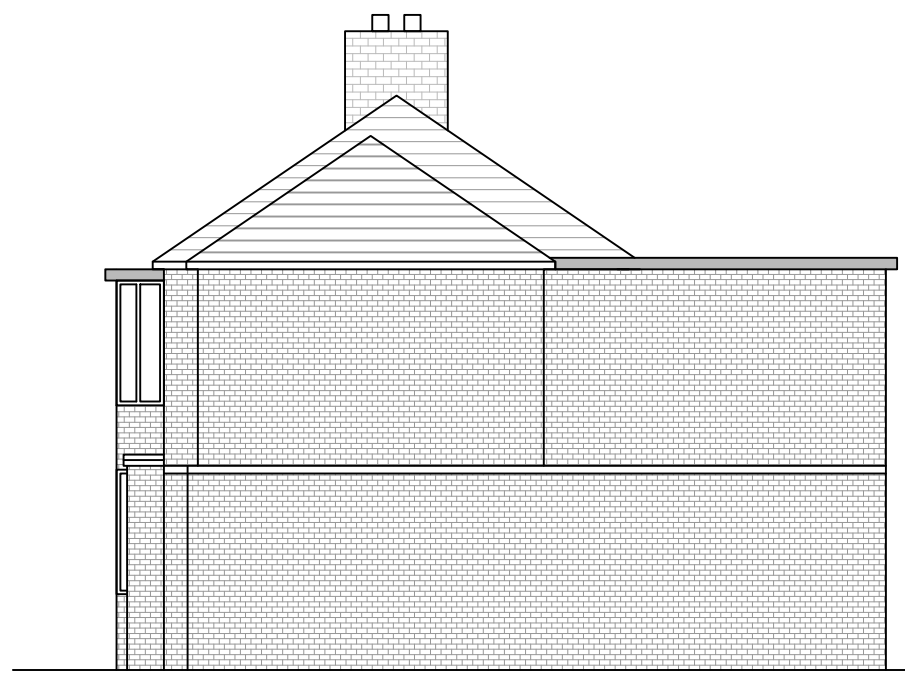
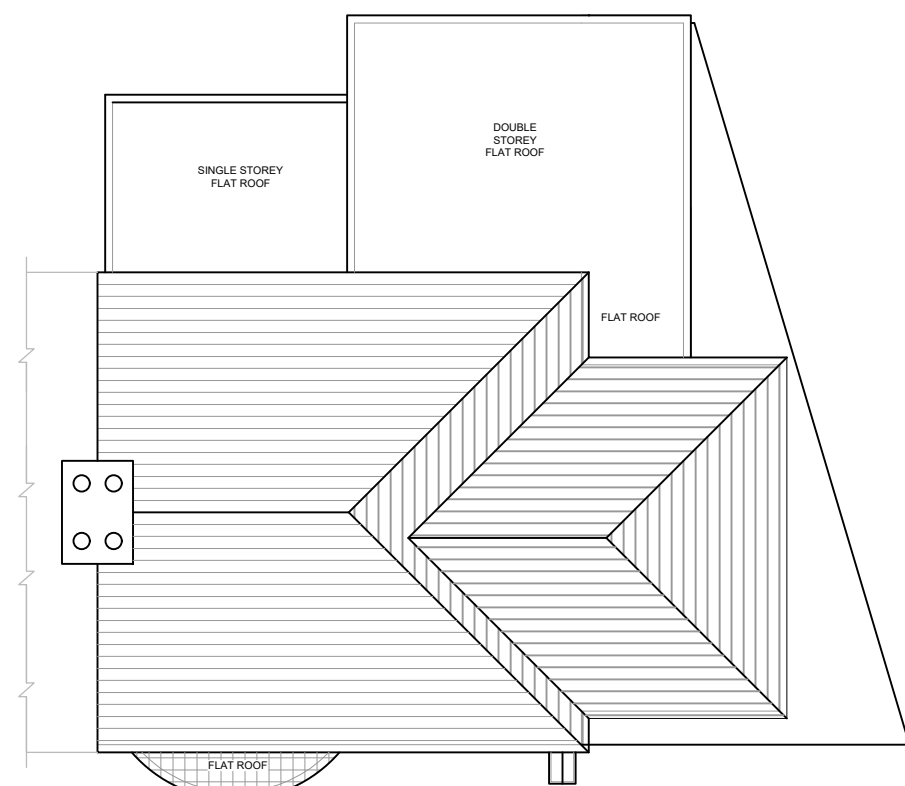
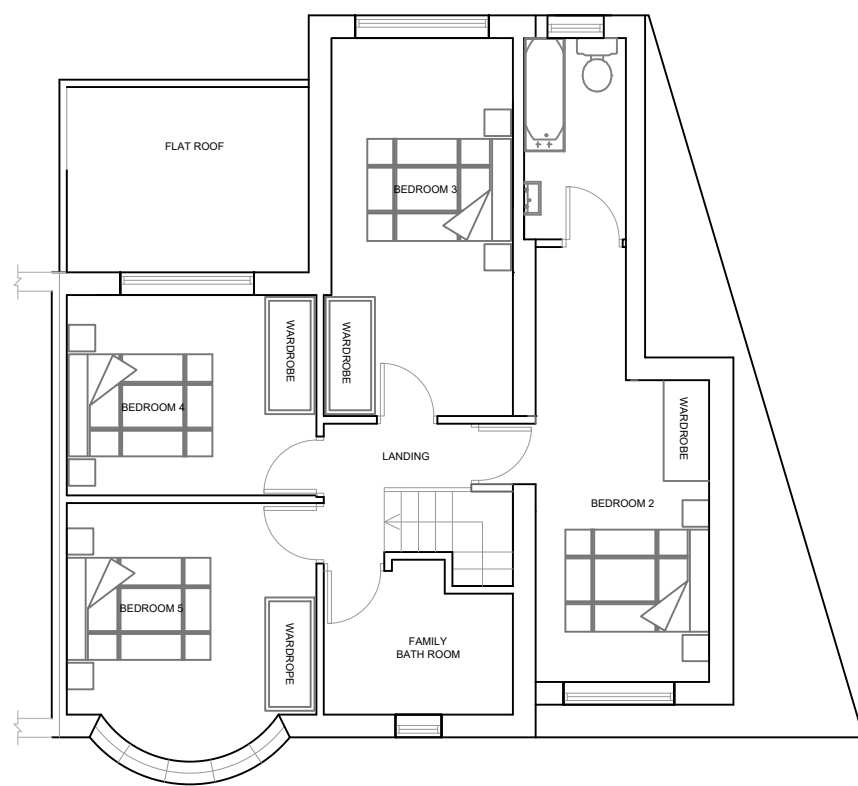


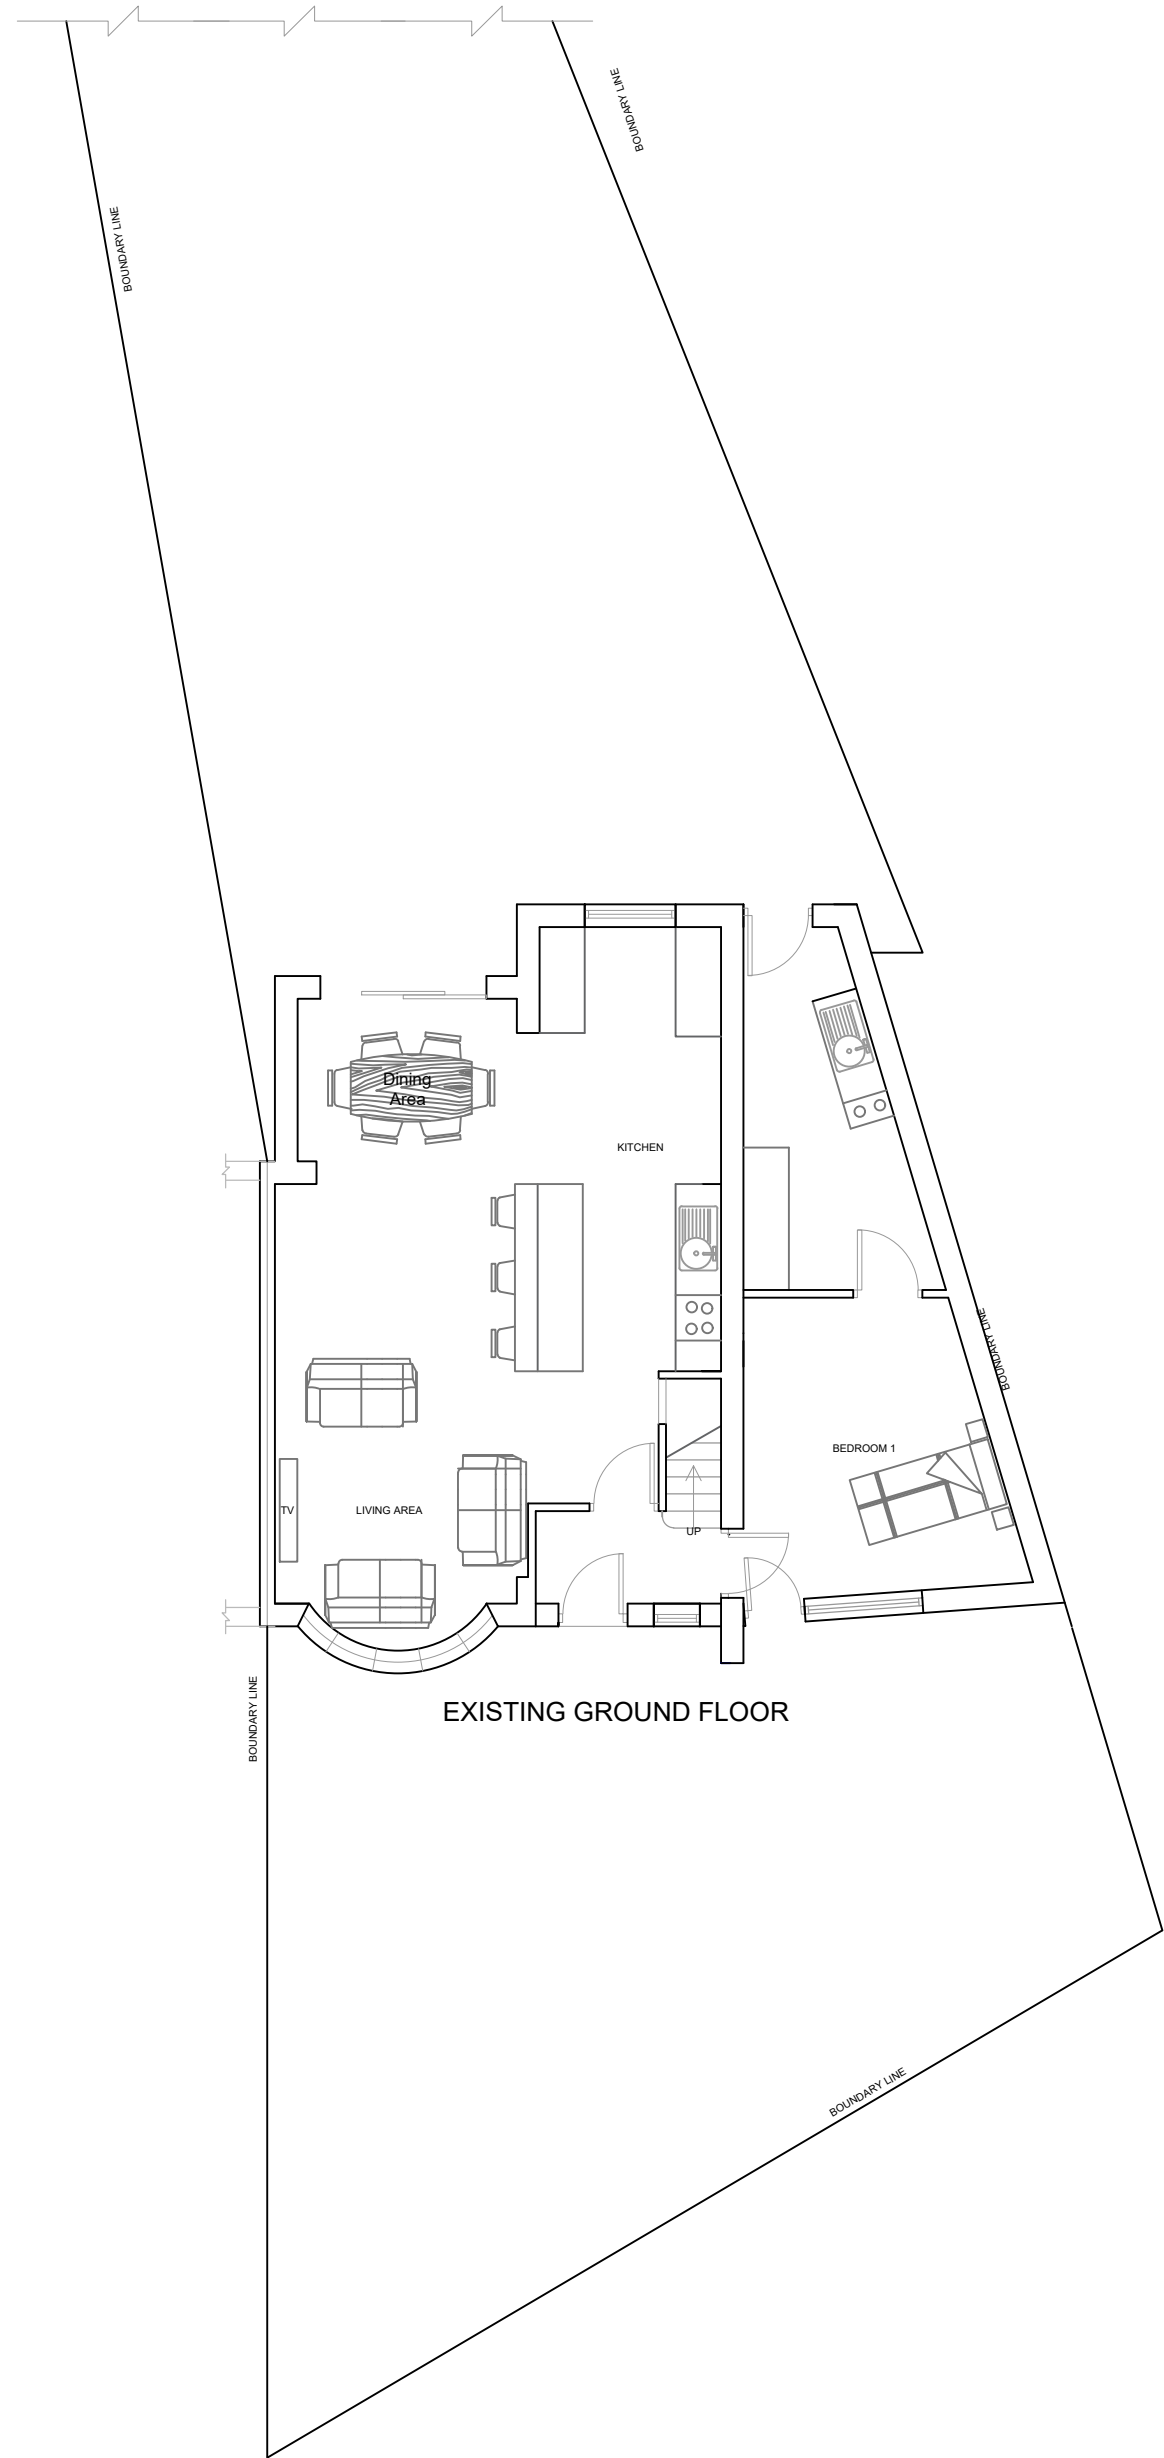

NOTES

REVISIONS

PROJECT: EXTENSION @ 6 MOOR PARK RD EAST DIDSBURY

CLIENT:FARAH KHAN

SCALE: 1:100 ON A1 PAPER

REFERENCE NO: 1244 as existing

BARRY CULLEN
ARCHITECTURE LTD
email:barrycullenarchitecture@gmail.com
mob: 07851262695

