


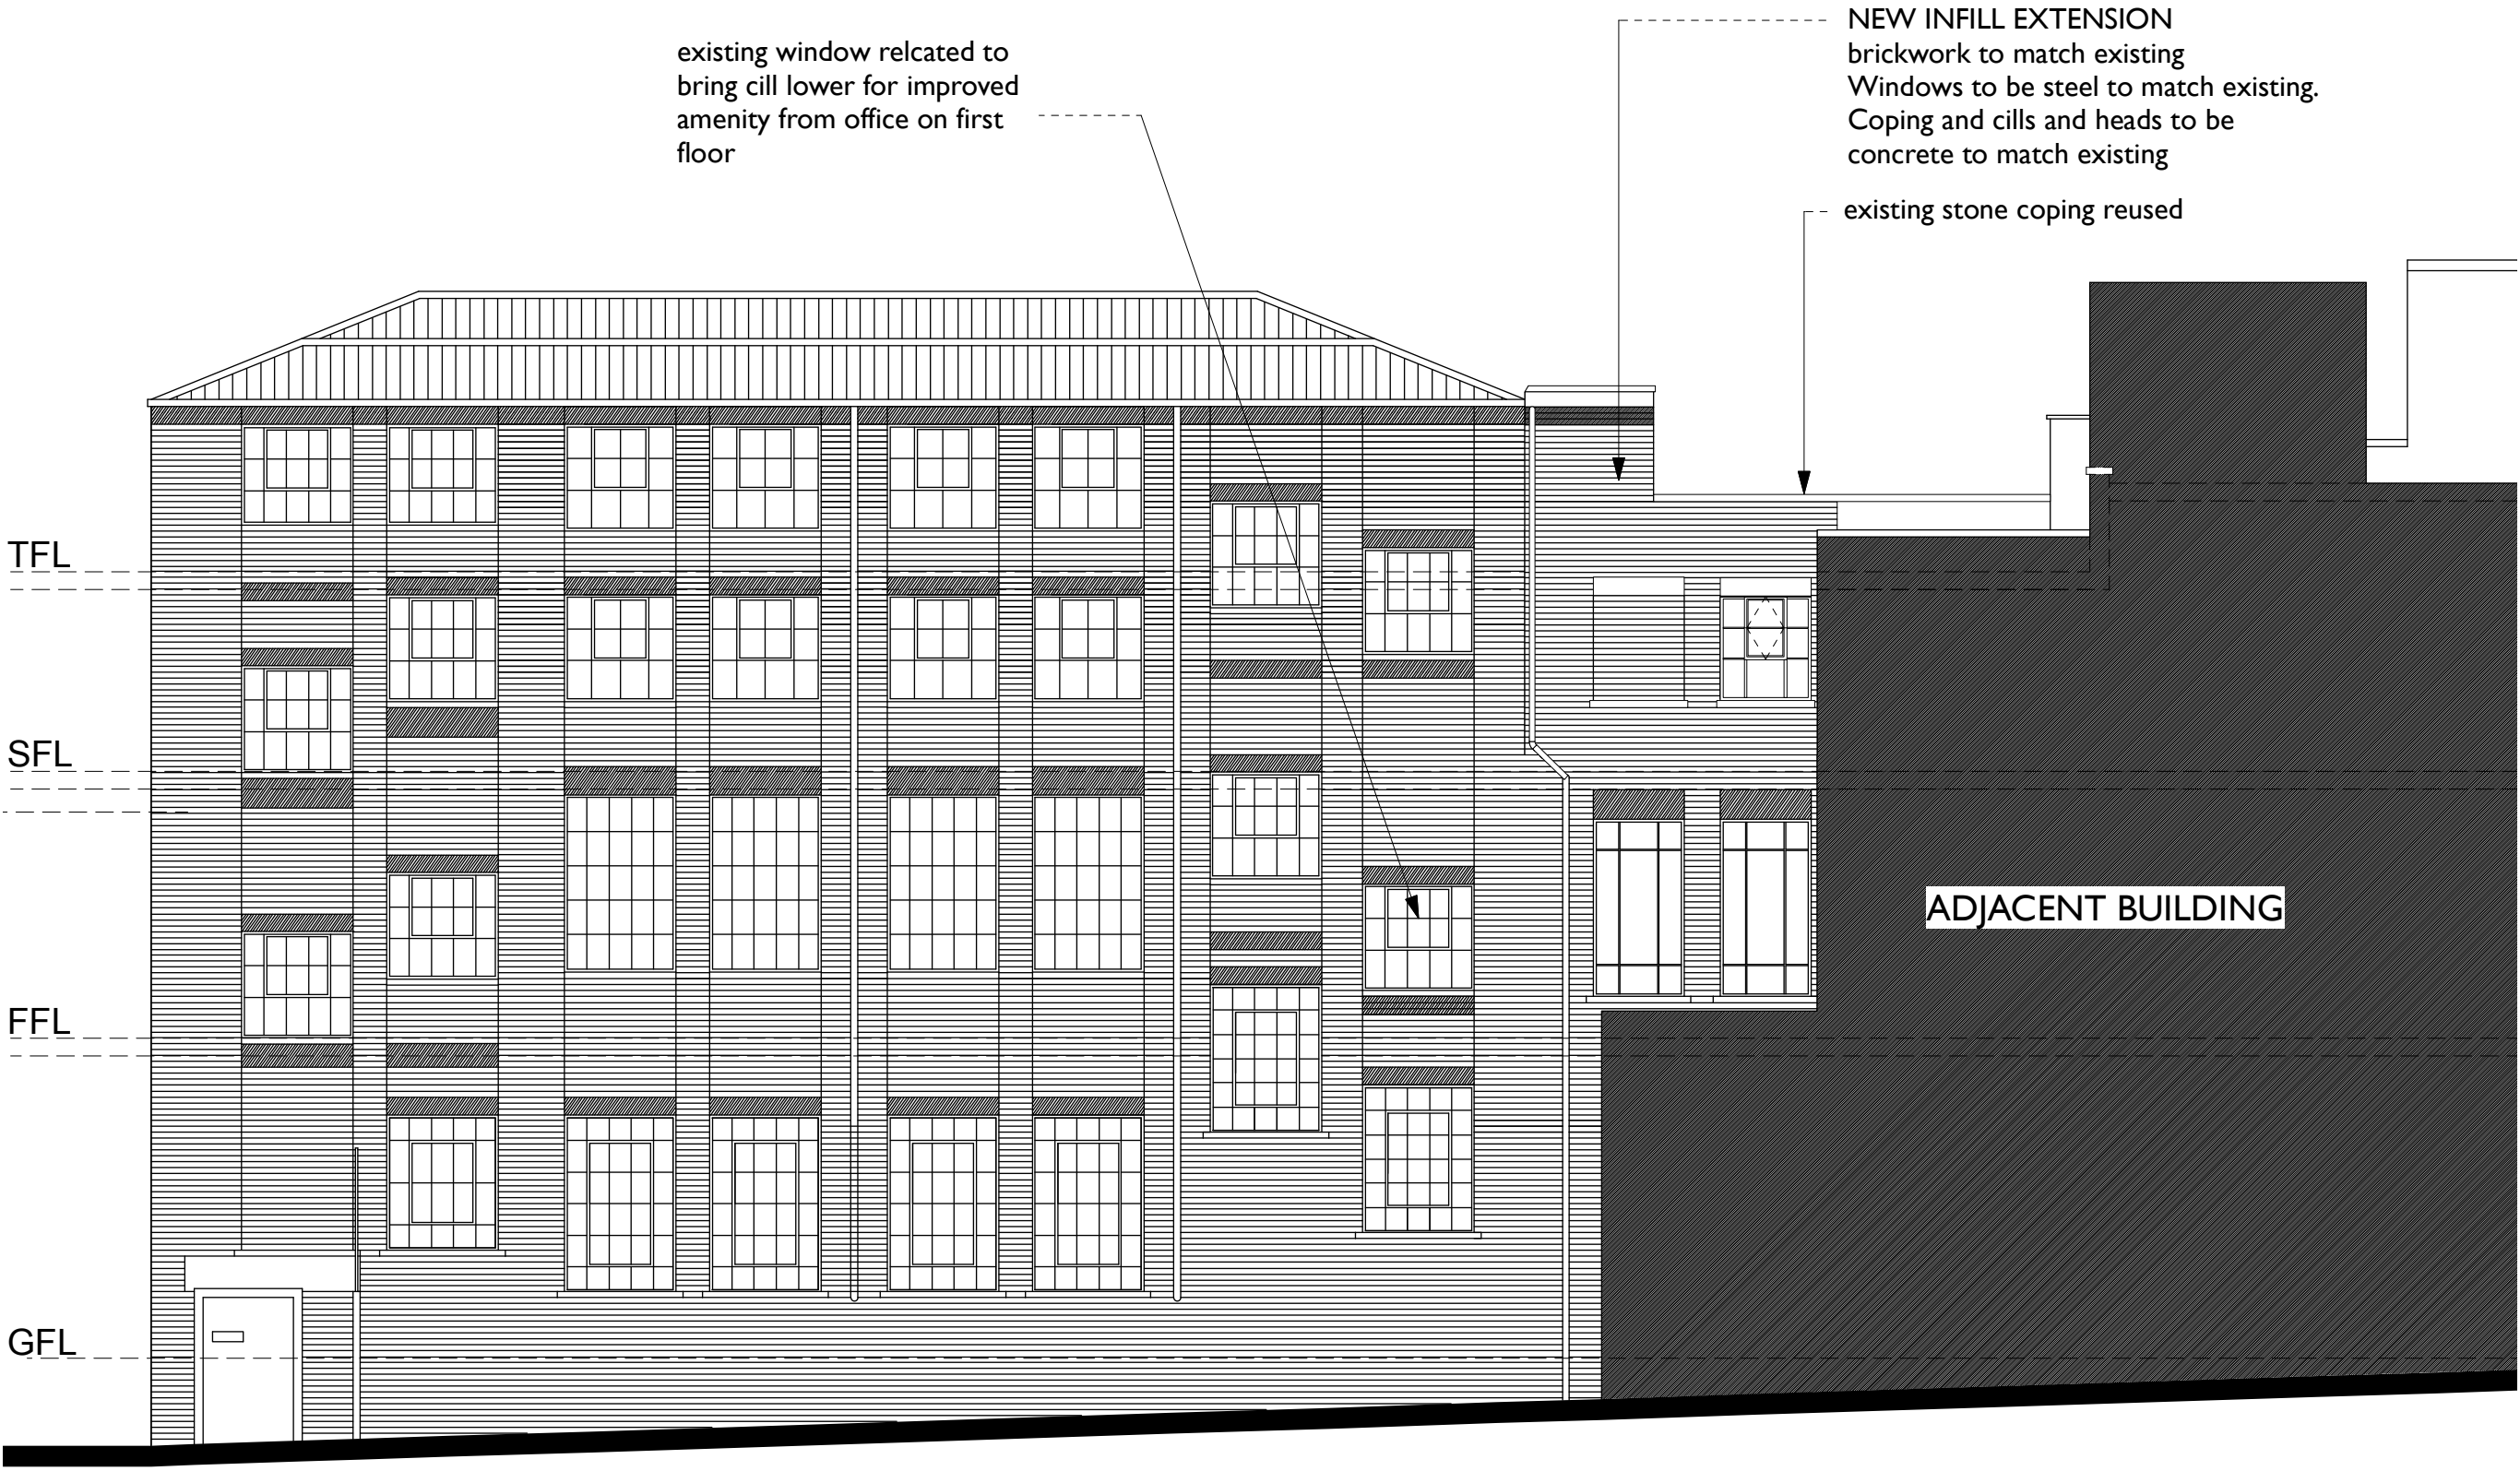

A	Window omitted, Third floor PL
06/12/2022	extension added, glass
Rev	NOTE
	grading omitted
	DRN CHK

Plane Tree House
21-31 Oldham St, Manchester

Proposed Side Elevation I

scheme	1915
drwg no.	P(210)
revision	A

scale	1:100 @ A3
date first drawn	Nov 20
drawn	RD

SK sketch E existing P proposed T tender C construction FI final issue

www.ateliermb.co.uk
t 0161 236 0051
e architect@ateliermb.co.uk