This drawing may only be reproduced under express licence.

KEY/ LEGEND

SB	Standard Single Bed 900mm x 2000mm
DB	Standard Double Bed 1400mm x 2000mm
	Boiler
	Soil Vent Pipe

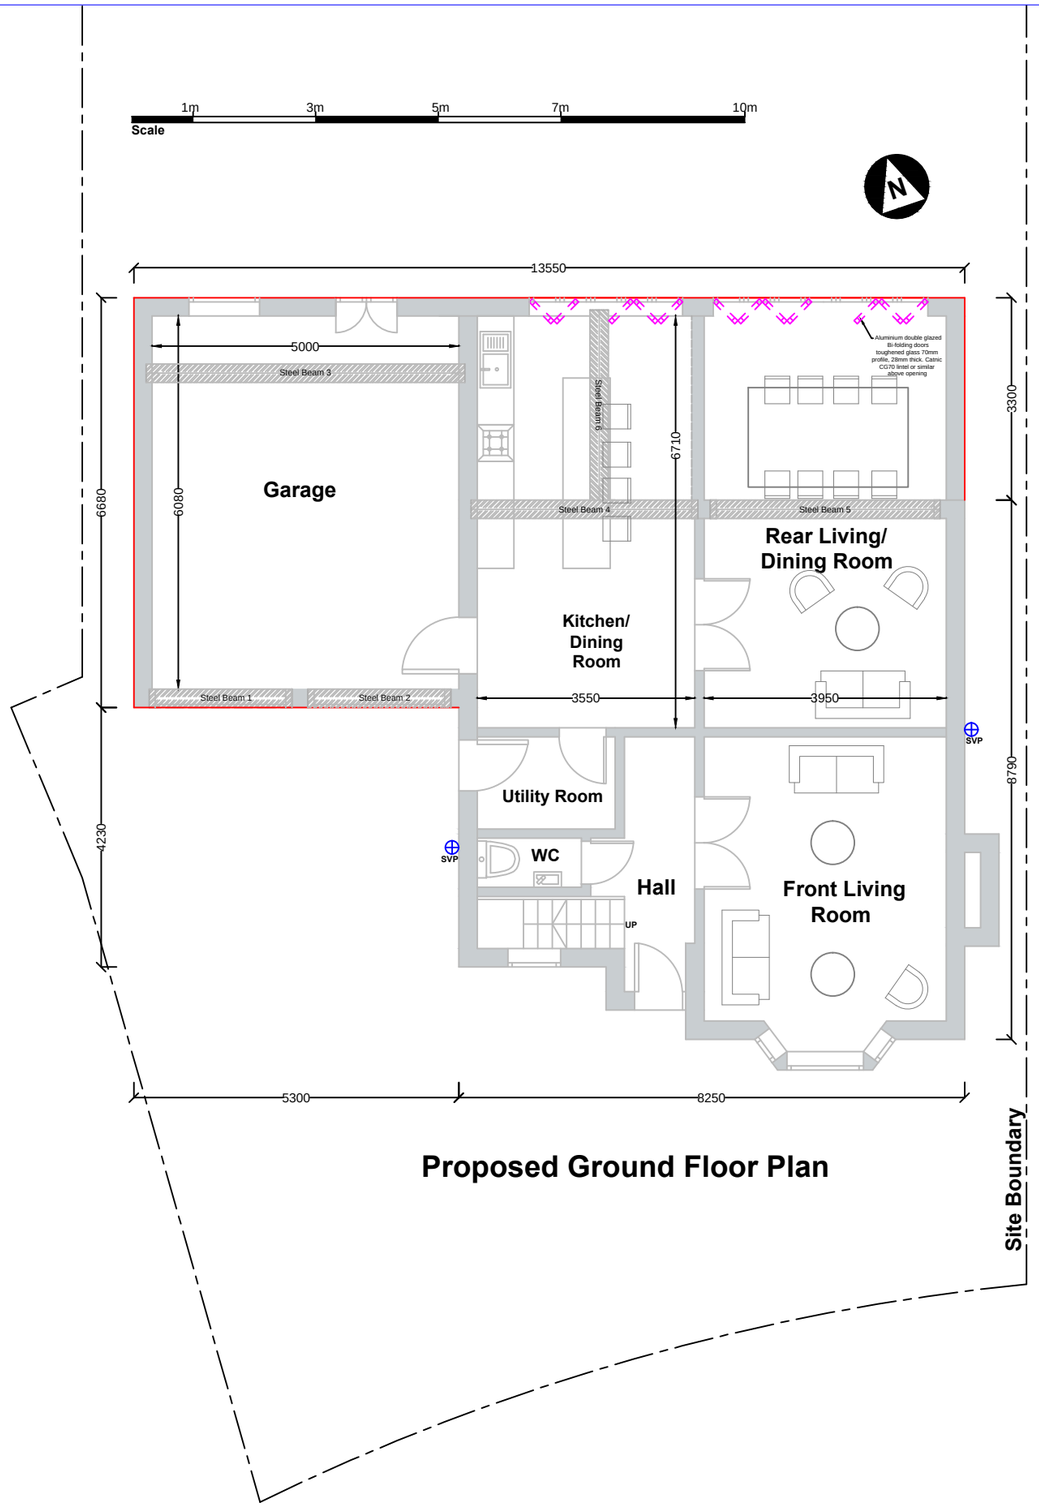

Proposed Ground Floor Plan

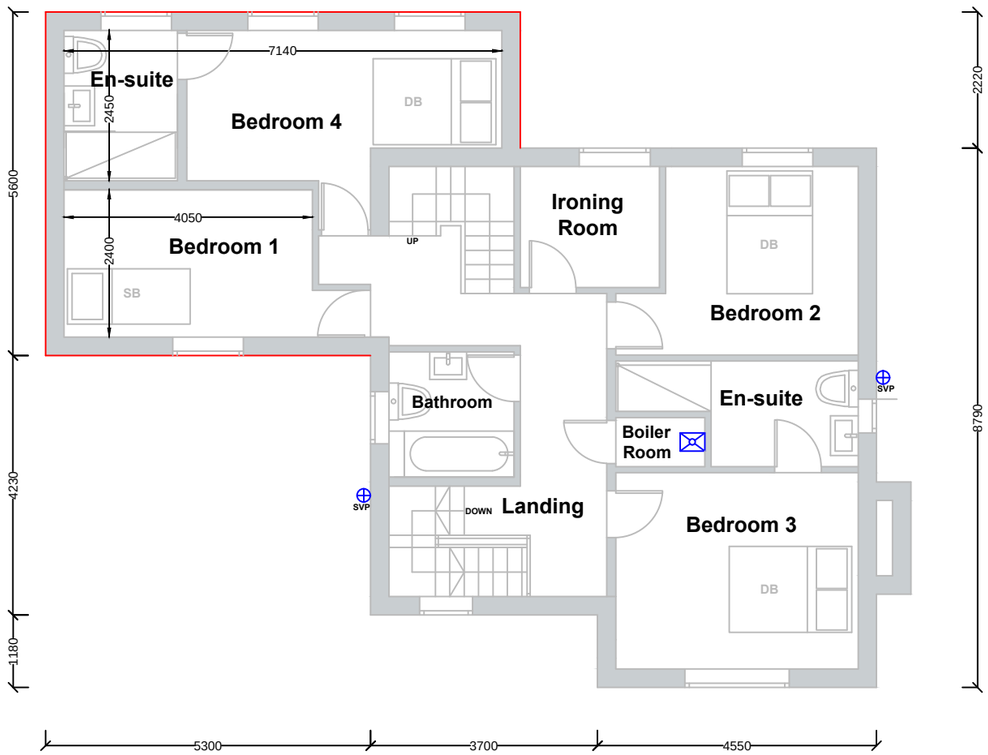

Proposed First Floor Plan

Mohammed Khan BSc (Hons) MCIOB
Chartered Construction Manager & Property Consultant
Ash 4 Homes, Pure Offices, Brooks Drive,
Cheadle Royal Business Park, Cheadle, SK8 3TD,
Tel: 0161 428 8652 Mobile: 07890 269580

Project Name:
Proposed double and single storey side and rear extension.

Drawing Name:
Proposed Floor Plans

Project Address:
67 Bronington Close,
Northenden,
Manchester,
M22 4ZR

Project Ref: MK/082201	Sheet: 03
Date: 16.01.22	
Scale: 1:100	
Paper Size: A3	Rev: 01