


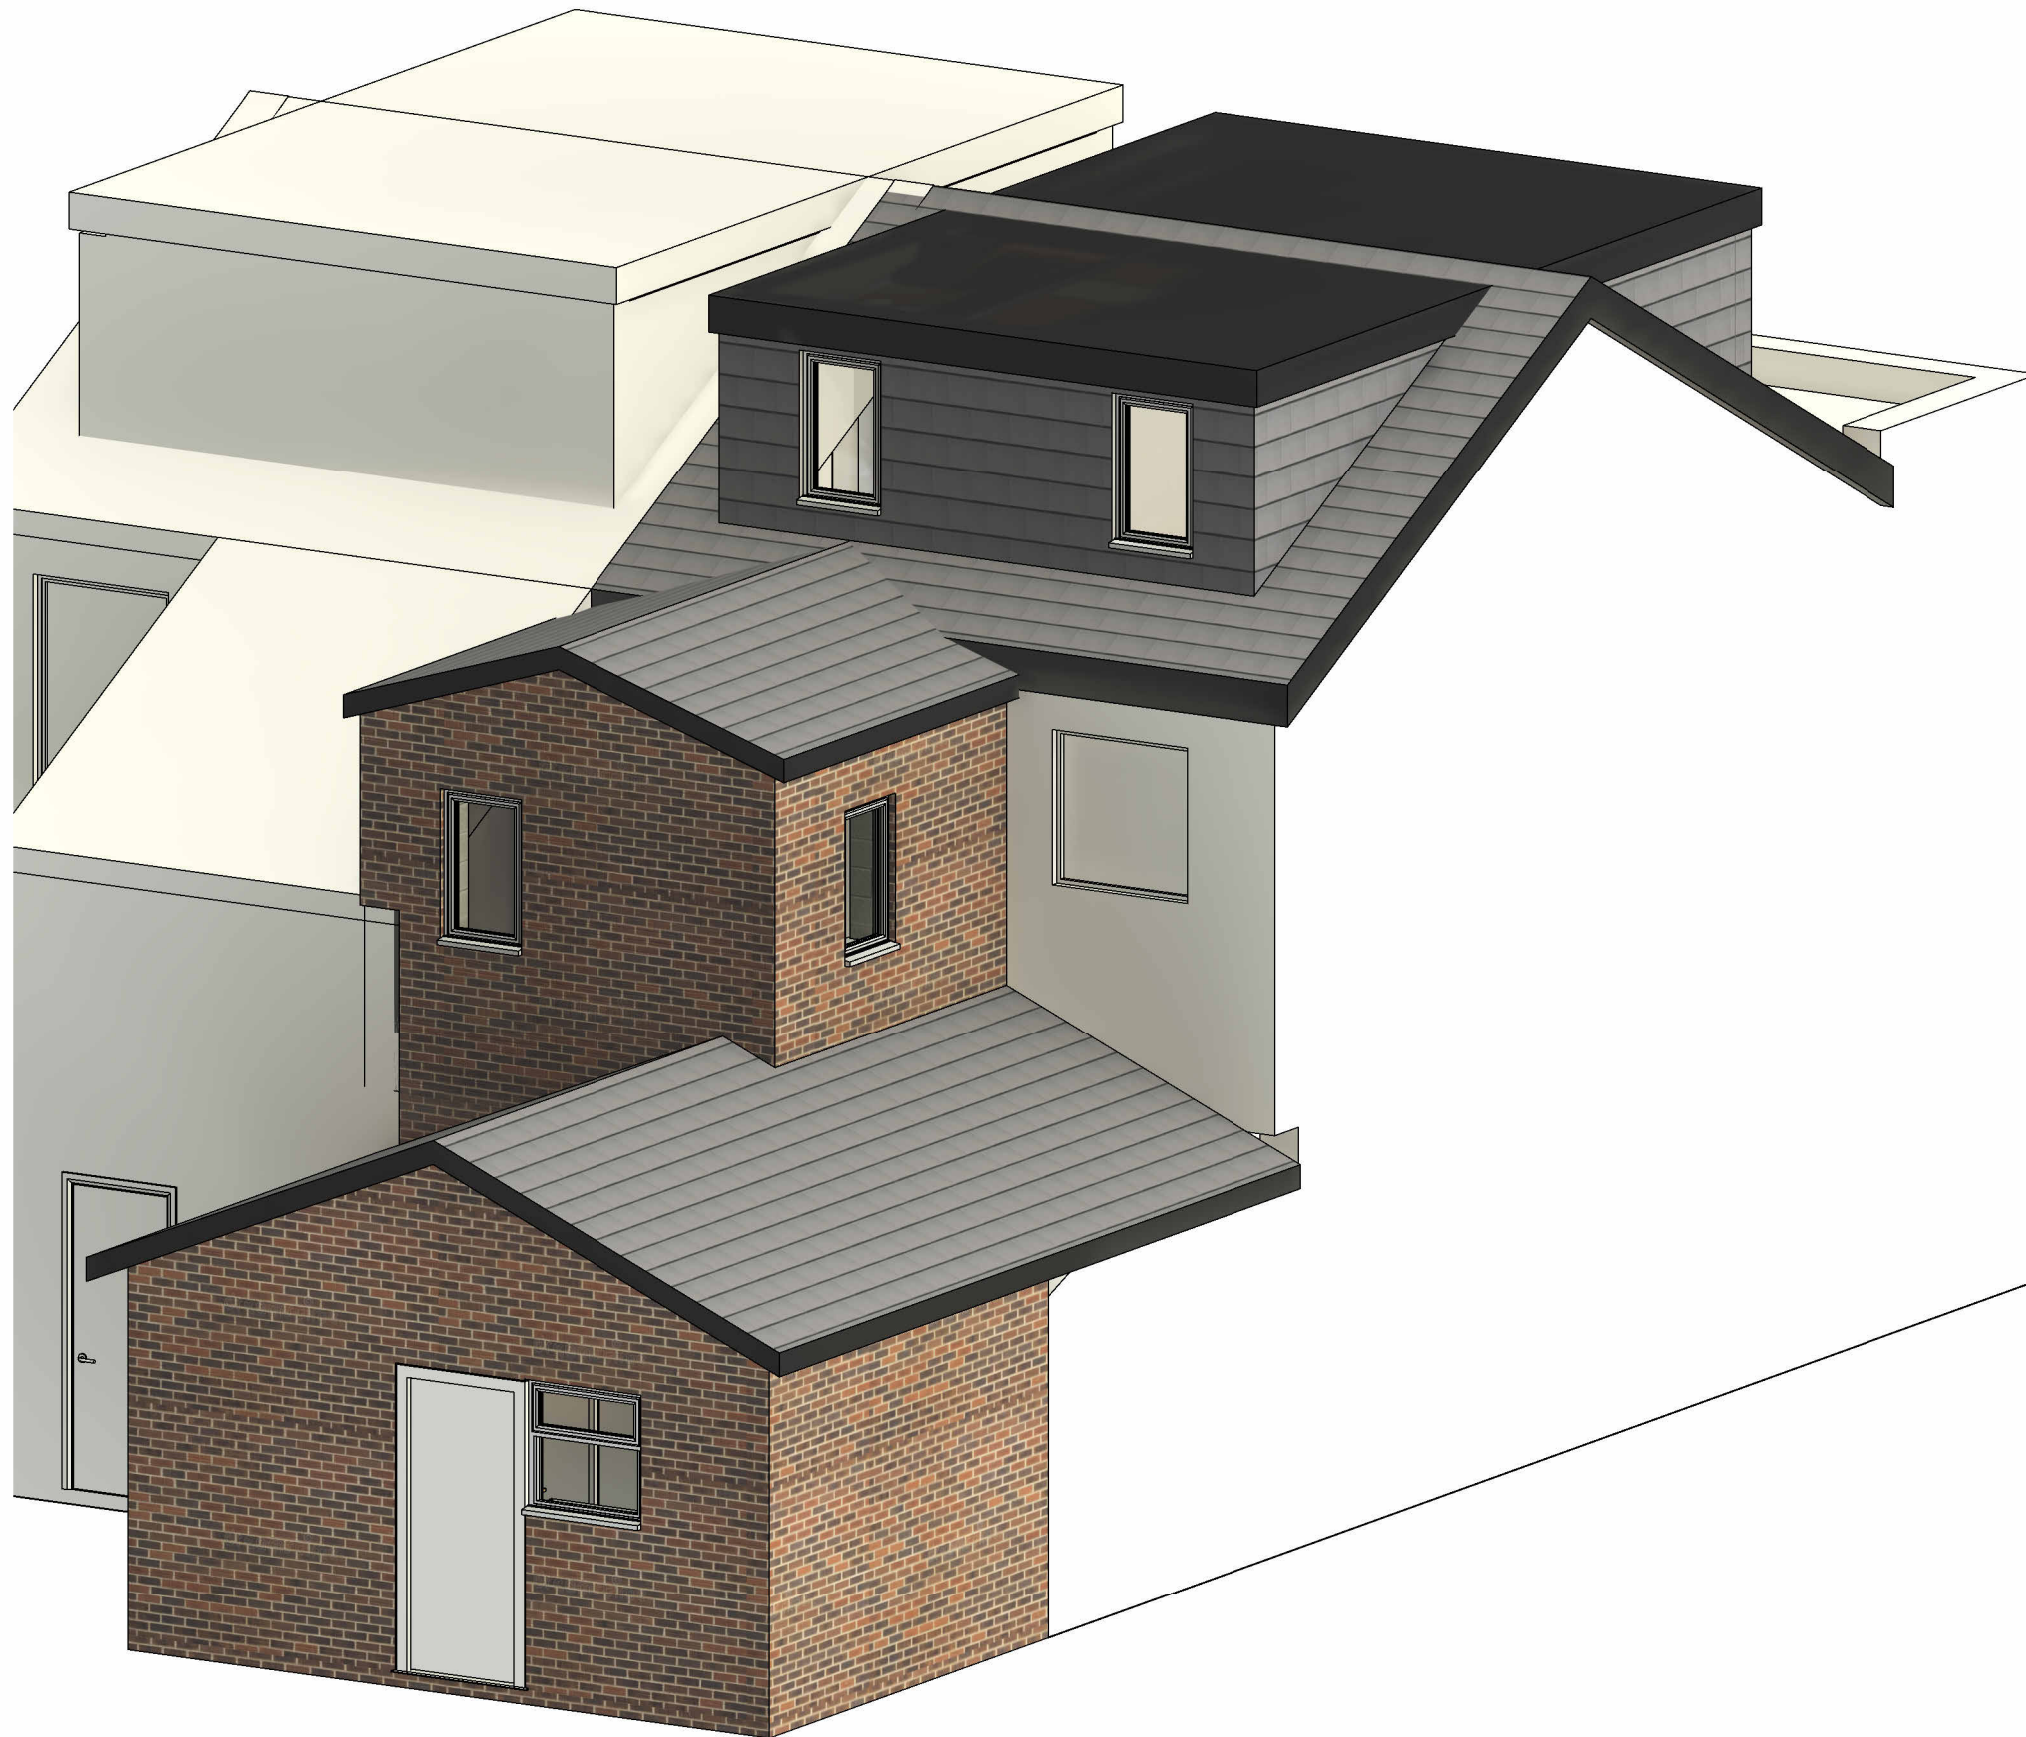

3D Rear

COPYRIGHT © ALL RIGHTS RESERVED BY VIKAS ALYAS LTD. DO NOT SCALE FROM DRAWING. DRAWING INDICATES DESIGN INTENT ONLY. REPORT ANY DISCREPANCIES TO CLIENT / VA LTD. NOT TO BE USED FOR CONSTRUCTION UNLESS STATED SO. TO BE READ IN CONJUNCTION WITH OTHER DRAWINGS OR SPECIFICATION WHERE PROVIDED.



0161 511 8479

vikas@architek.uk
916 Stockport Road, Levenshulme, Manchester, M19 3AB

No.	Description	Date
P1	Issue to Planning	20.04.2023

PROJECT Erection of single storey rear extension and erection of front and rear roof dormers to create additional living accommodation.	
Manchester City Council	PURPOSE OF ISSUE Planning

ADDRESS 762 Stockport Rd, Levenshulme, Manchester M12 4GD	CLIENT Rehana Rehman
SHEET 3D Impression	Date 25.01.2023 Drawn by VA Checked by VA

Project number 1201	Scale (@ A3)
DRAWING NUMBER A108	REV P1