




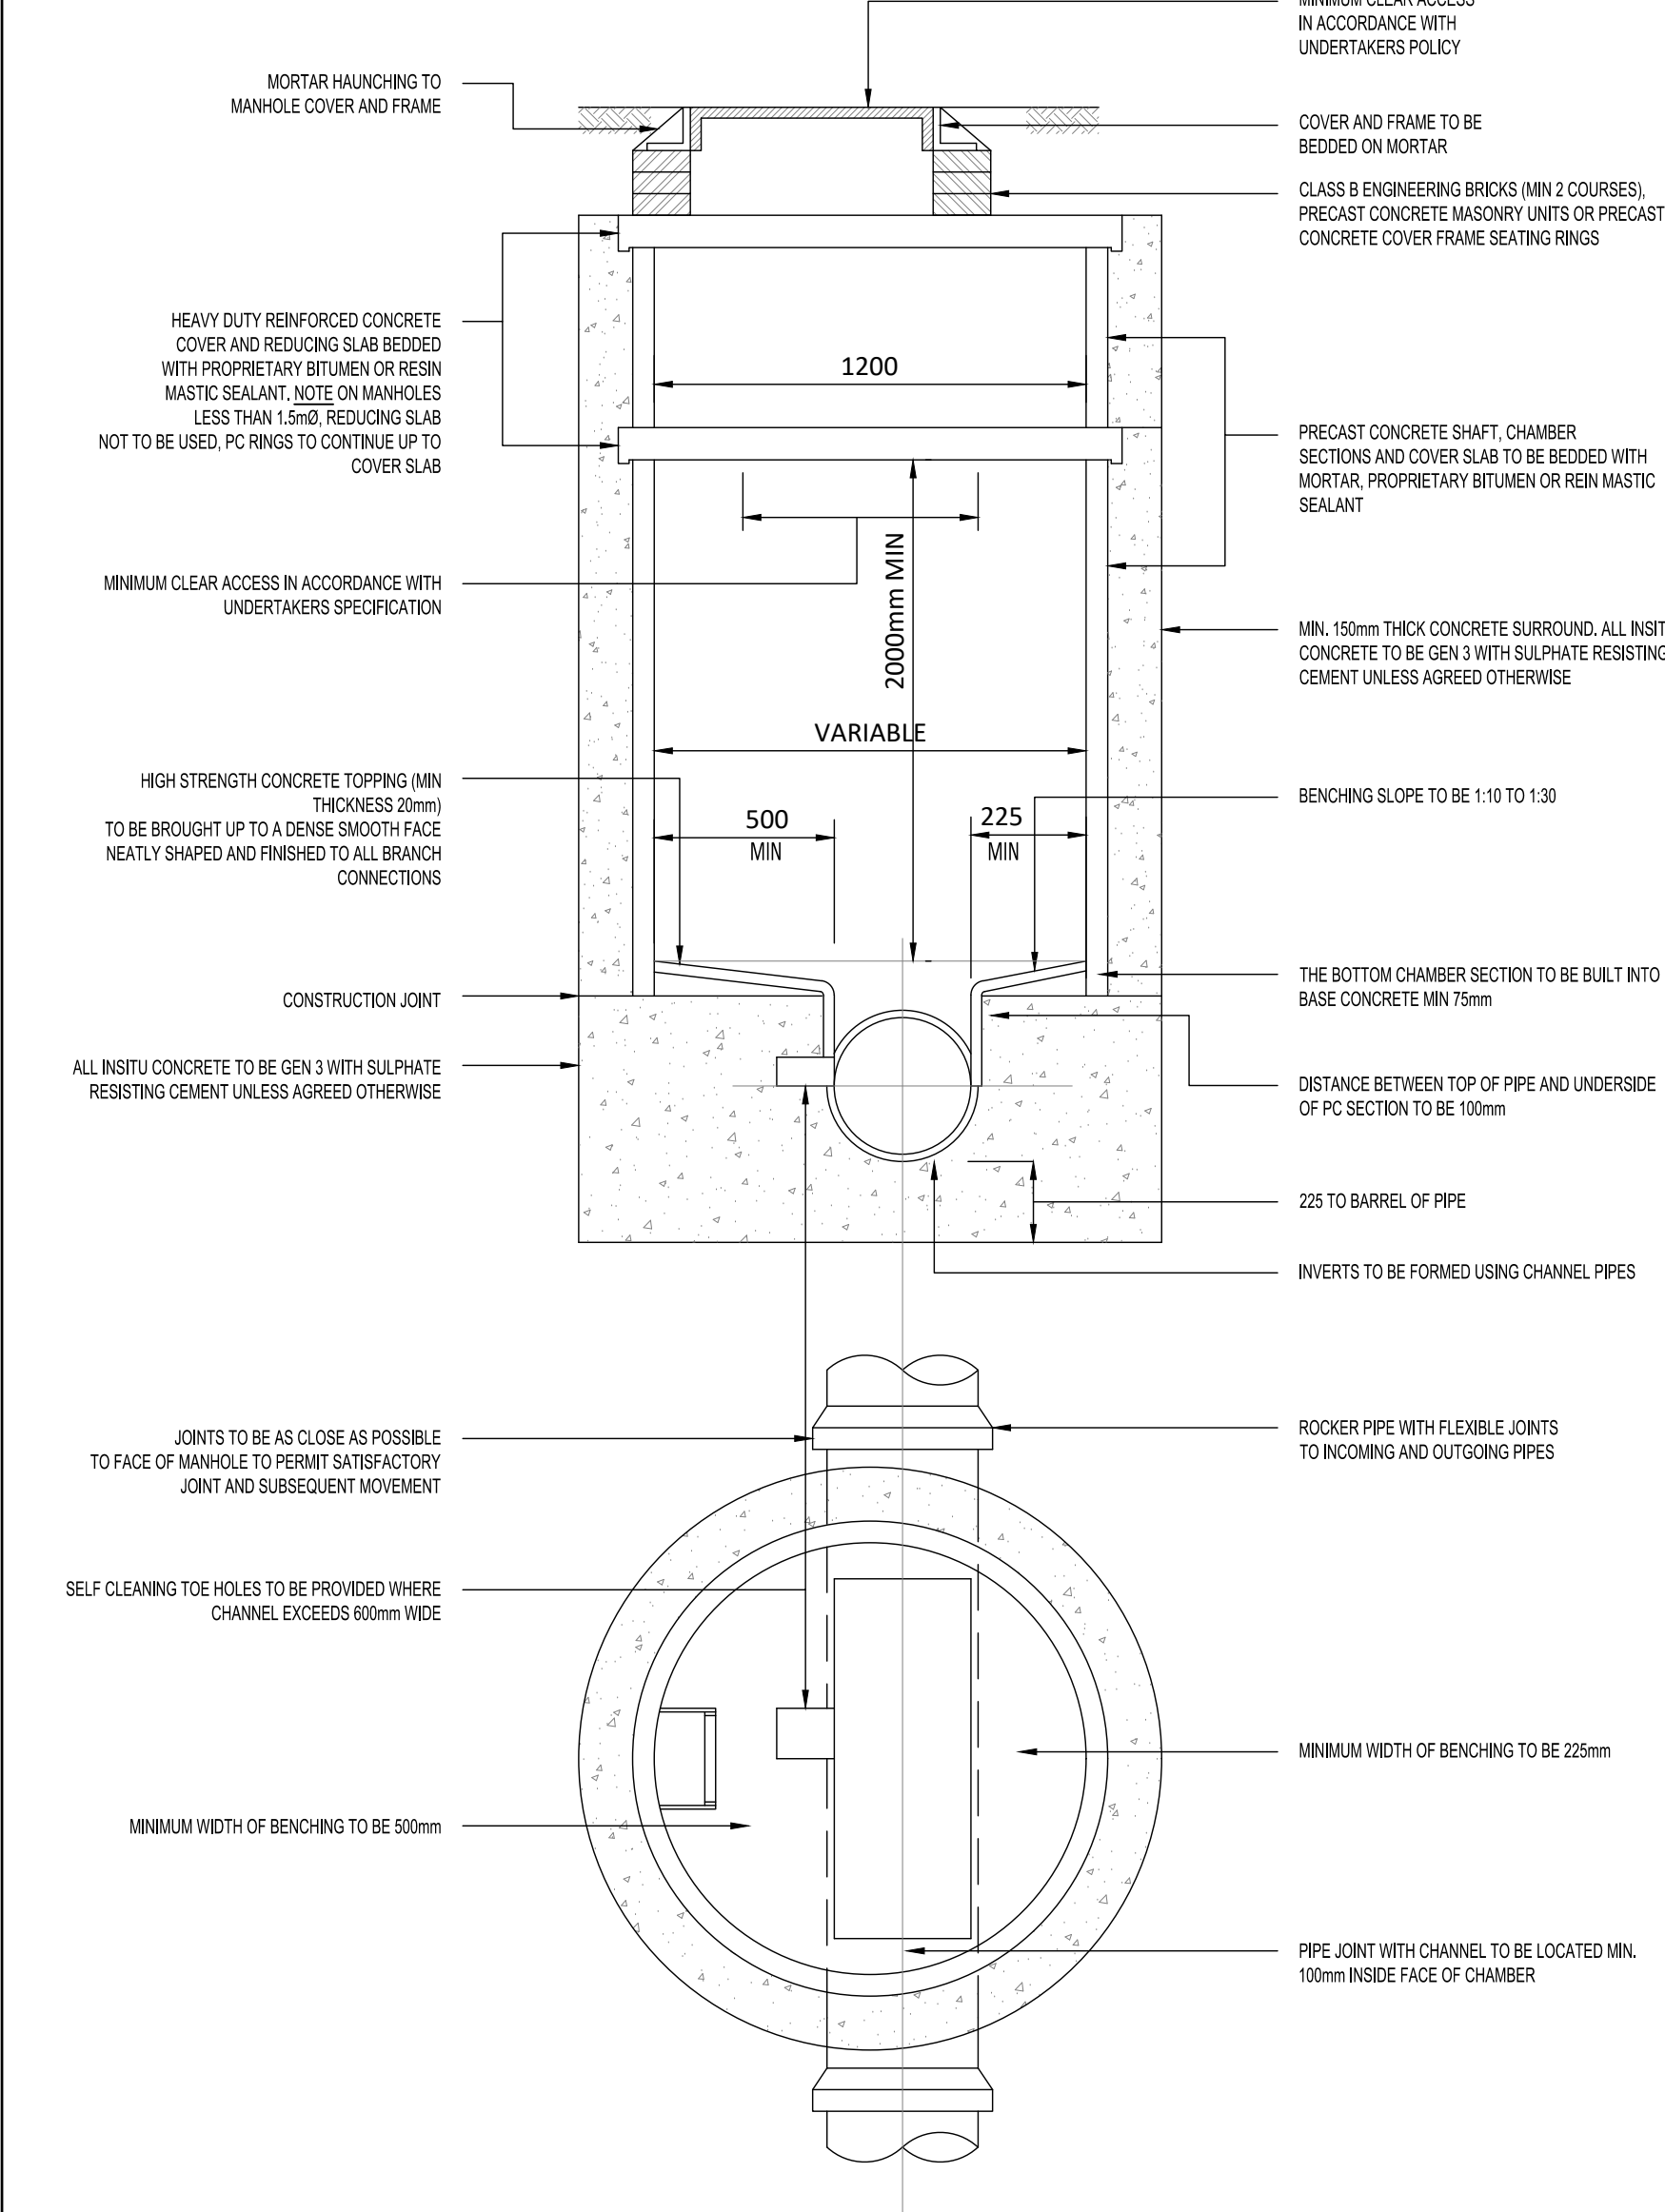


TYPICAL MANHOLE DETAIL - TYPE A
(DEPTH FROM GROUND LEVEL TO SOFFIT OF 3m TO 6m)

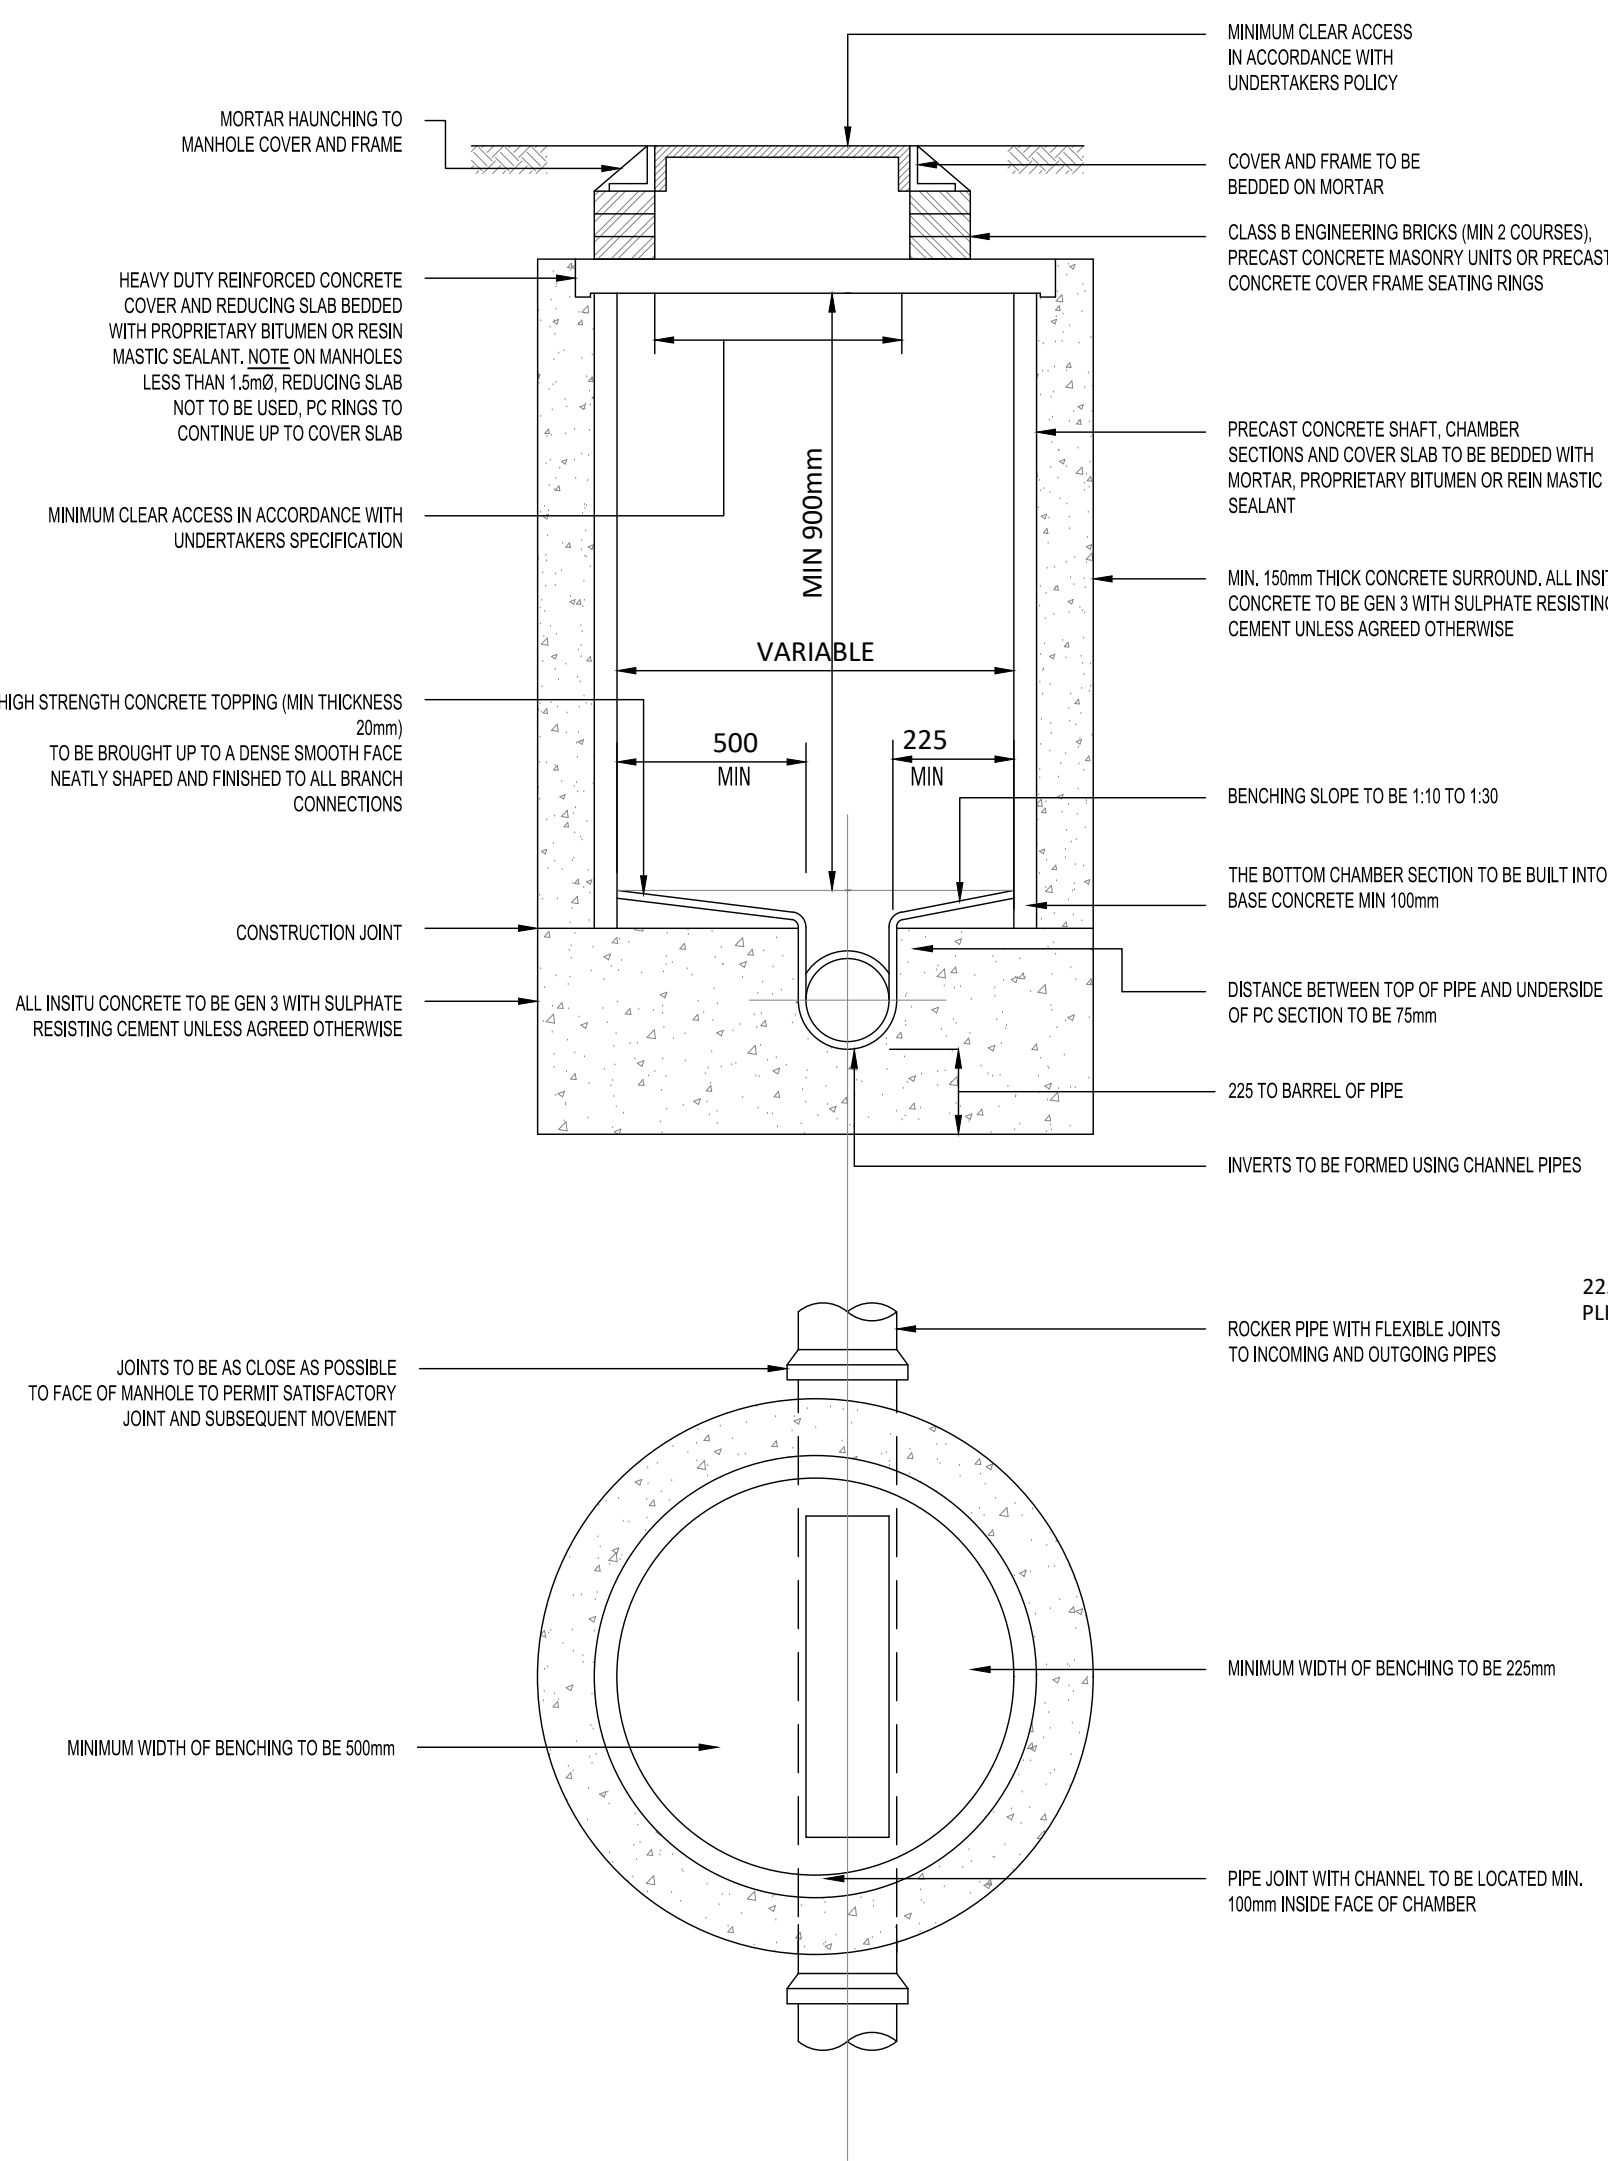


TYPICAL MANHOLE DETAIL - TYPE B
(MAX DEPTH FROM GROUND LEVEL TO SOFFIT OF 3.0m)

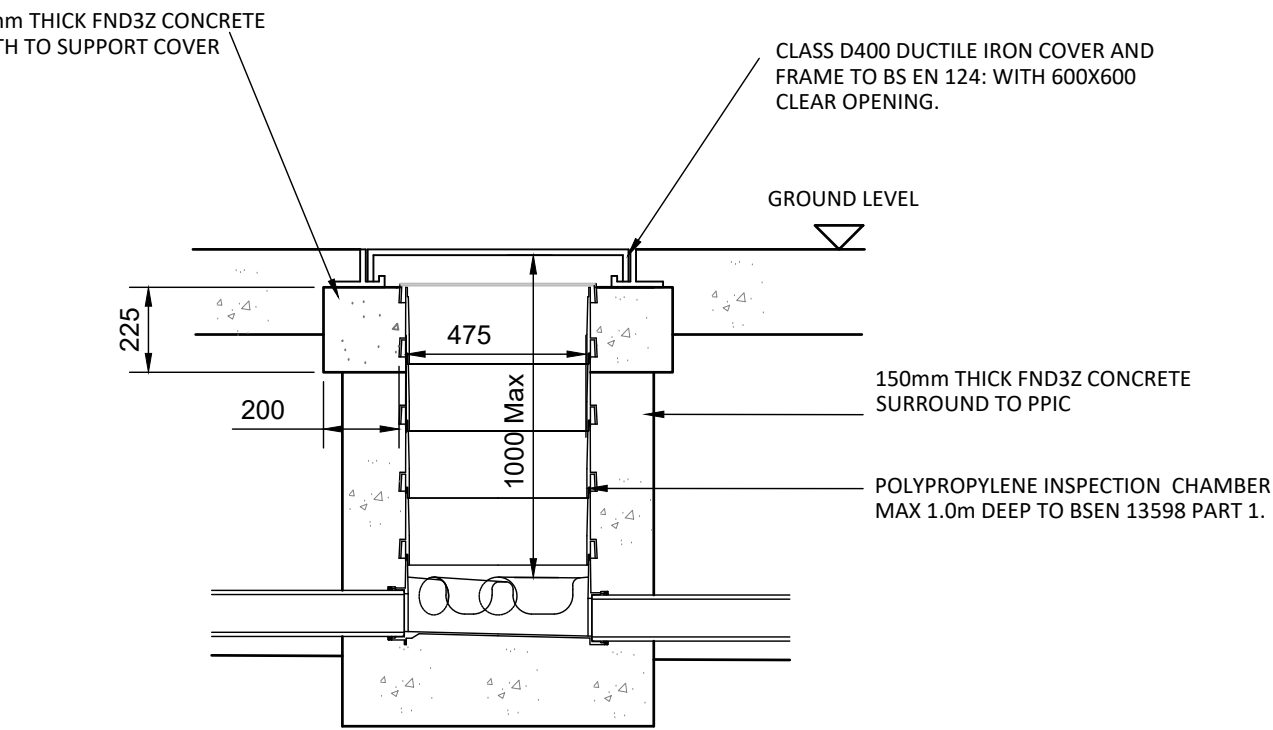


POLYPROPYLENE INSPECTION CHAMBER

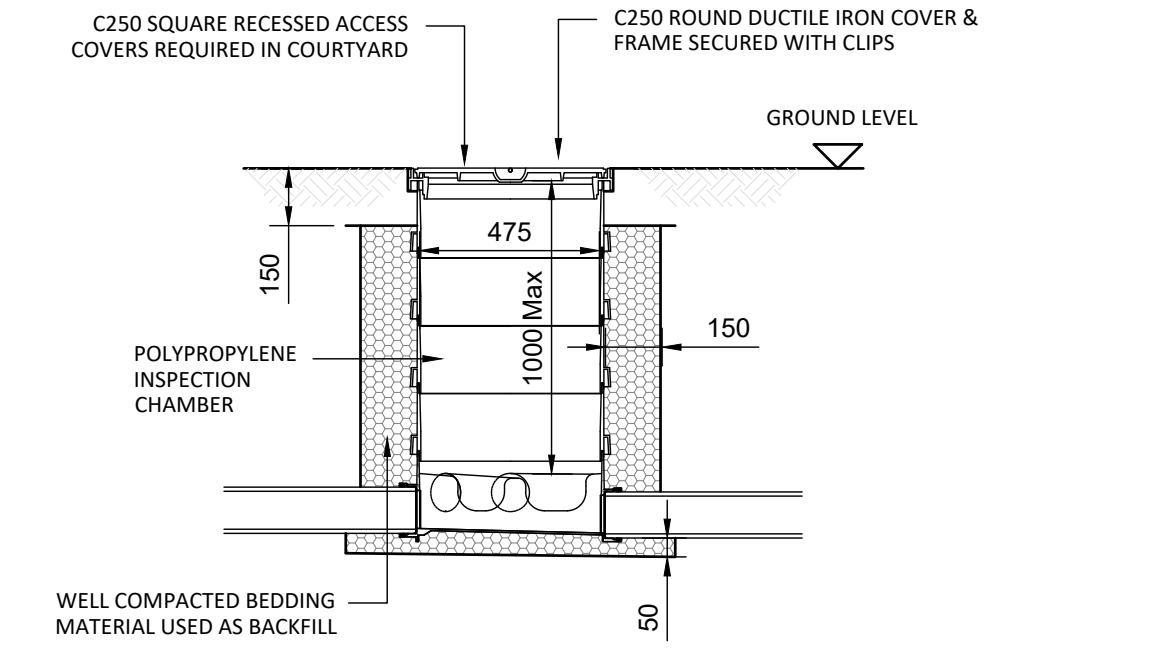

POLYPROPYLENE INSPECTION CHAMBER

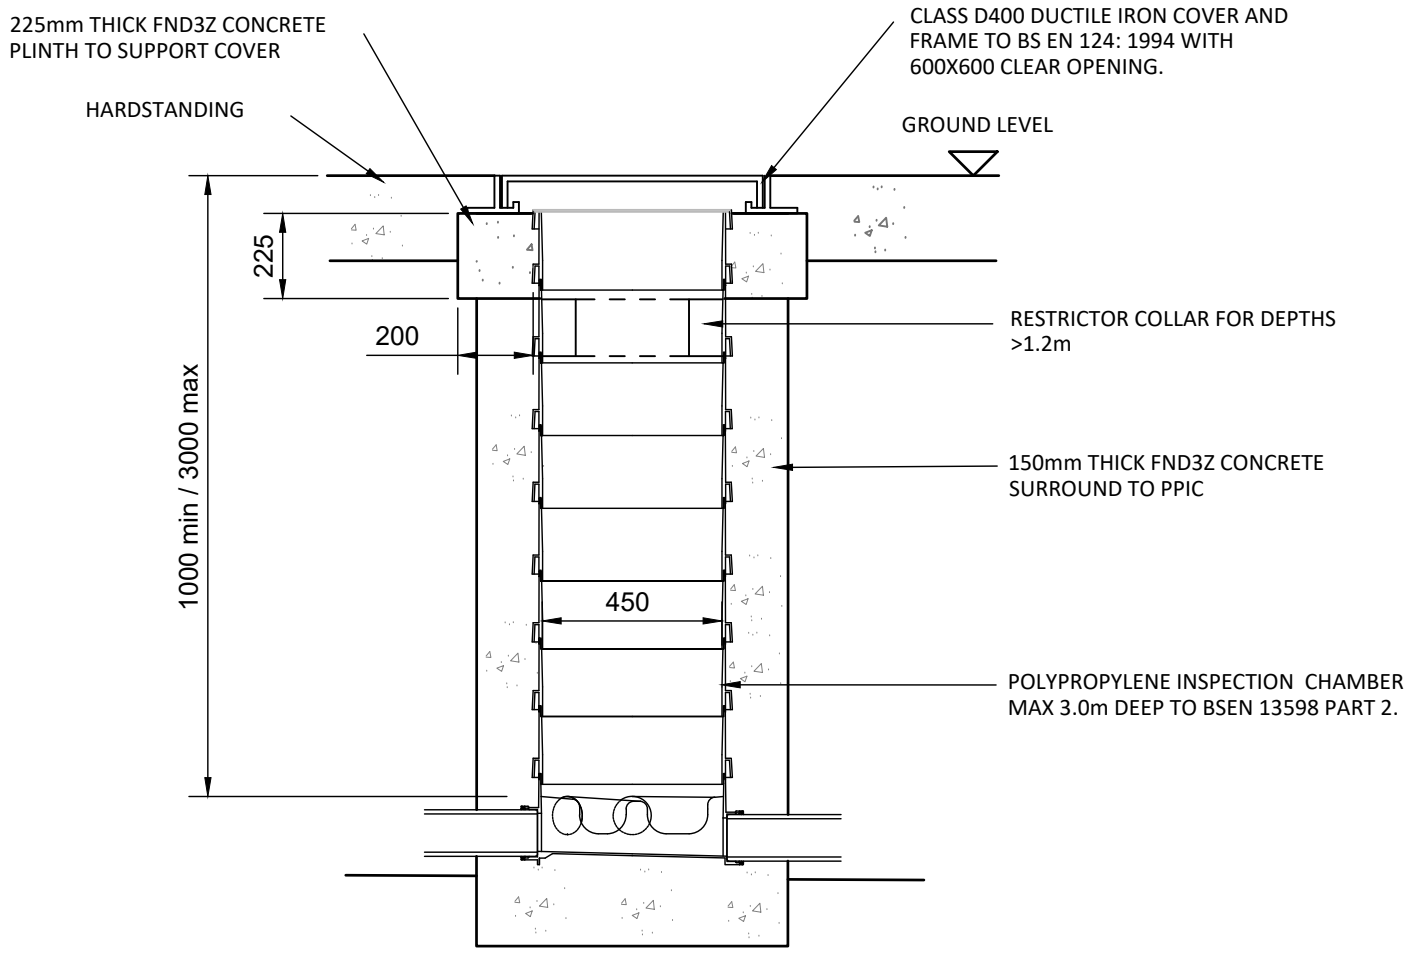

PPIC TYPE C - 1.0m - 3.0m
(HARD LANDSCAPED AREAS)

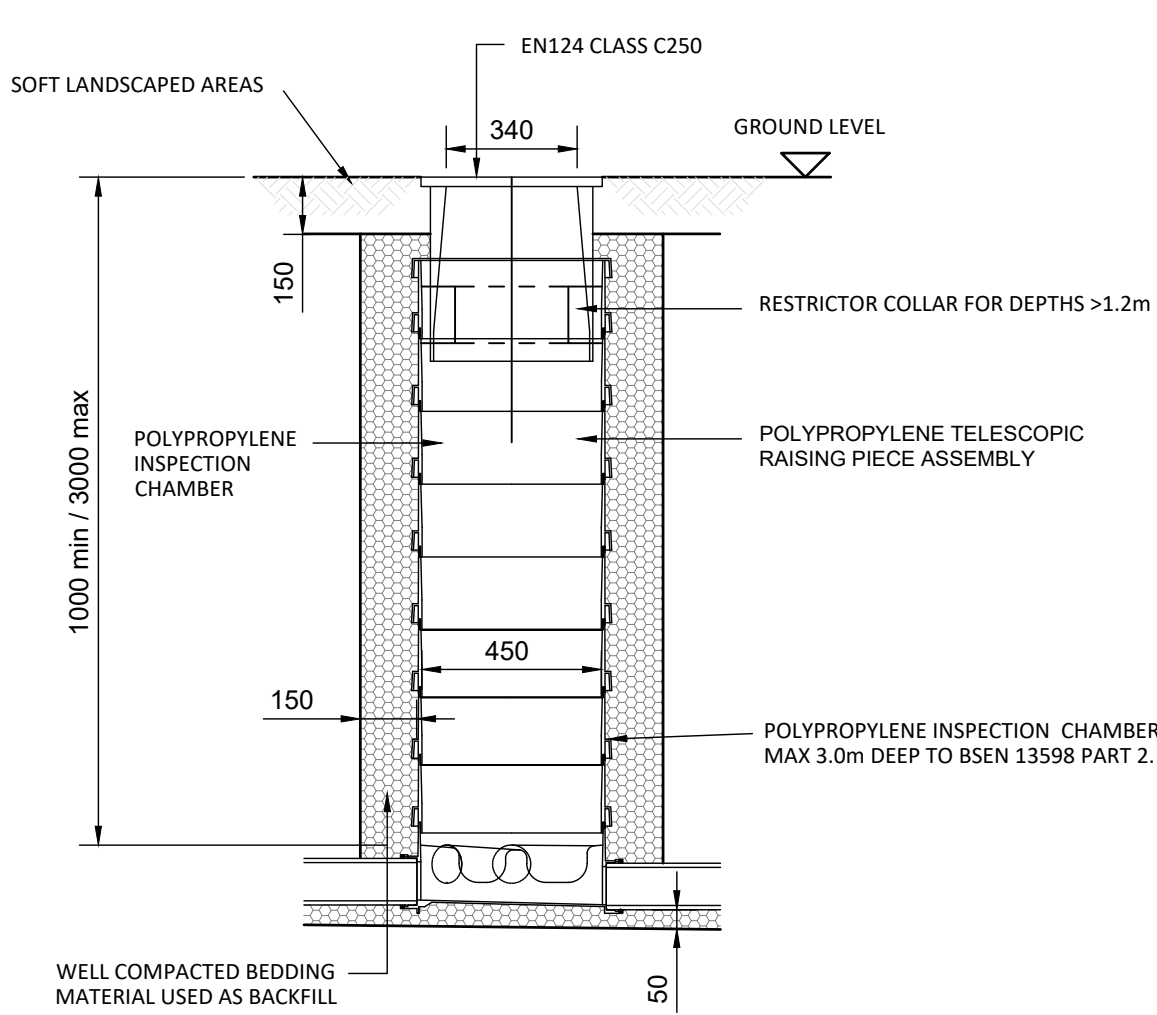

PPIC TYPE C - 1.0m - 3.0m
(SOFT LANDSCAPED AREAS)

- Standard Notes
1. This drawing is to be read in conjunction with all relevant Architect's and Engineer's drawings and the specification.
 2. This drawing should not be scaled.
 3. All dimensions are to be verified by the contractor on site.
 4. All discrepancies should be reported to the C.A. prior to the commencement of the works.

Notes and Keys

Project		Poland Street Ancoats		Title		Jersey Street Temporary Construction Drainage Details Sheet 2		Status		STAGE 4	
Project Number		Scale @ A1		Date Created		Drawn		Checked		Suitability	
2561		1:20		07.02.23		CD		CFK		-	
Date		Rev		Description		Drawn		Checked		Suitability	
08.02.23		P01		STAGE 4 ISSUE		CD		CFK		-	
Drawing Number		Revision		2561-CIV-XX-XX-D-H-42002		P01					