EXISTING GA ELEVATION - GREAT DUCIE STREET

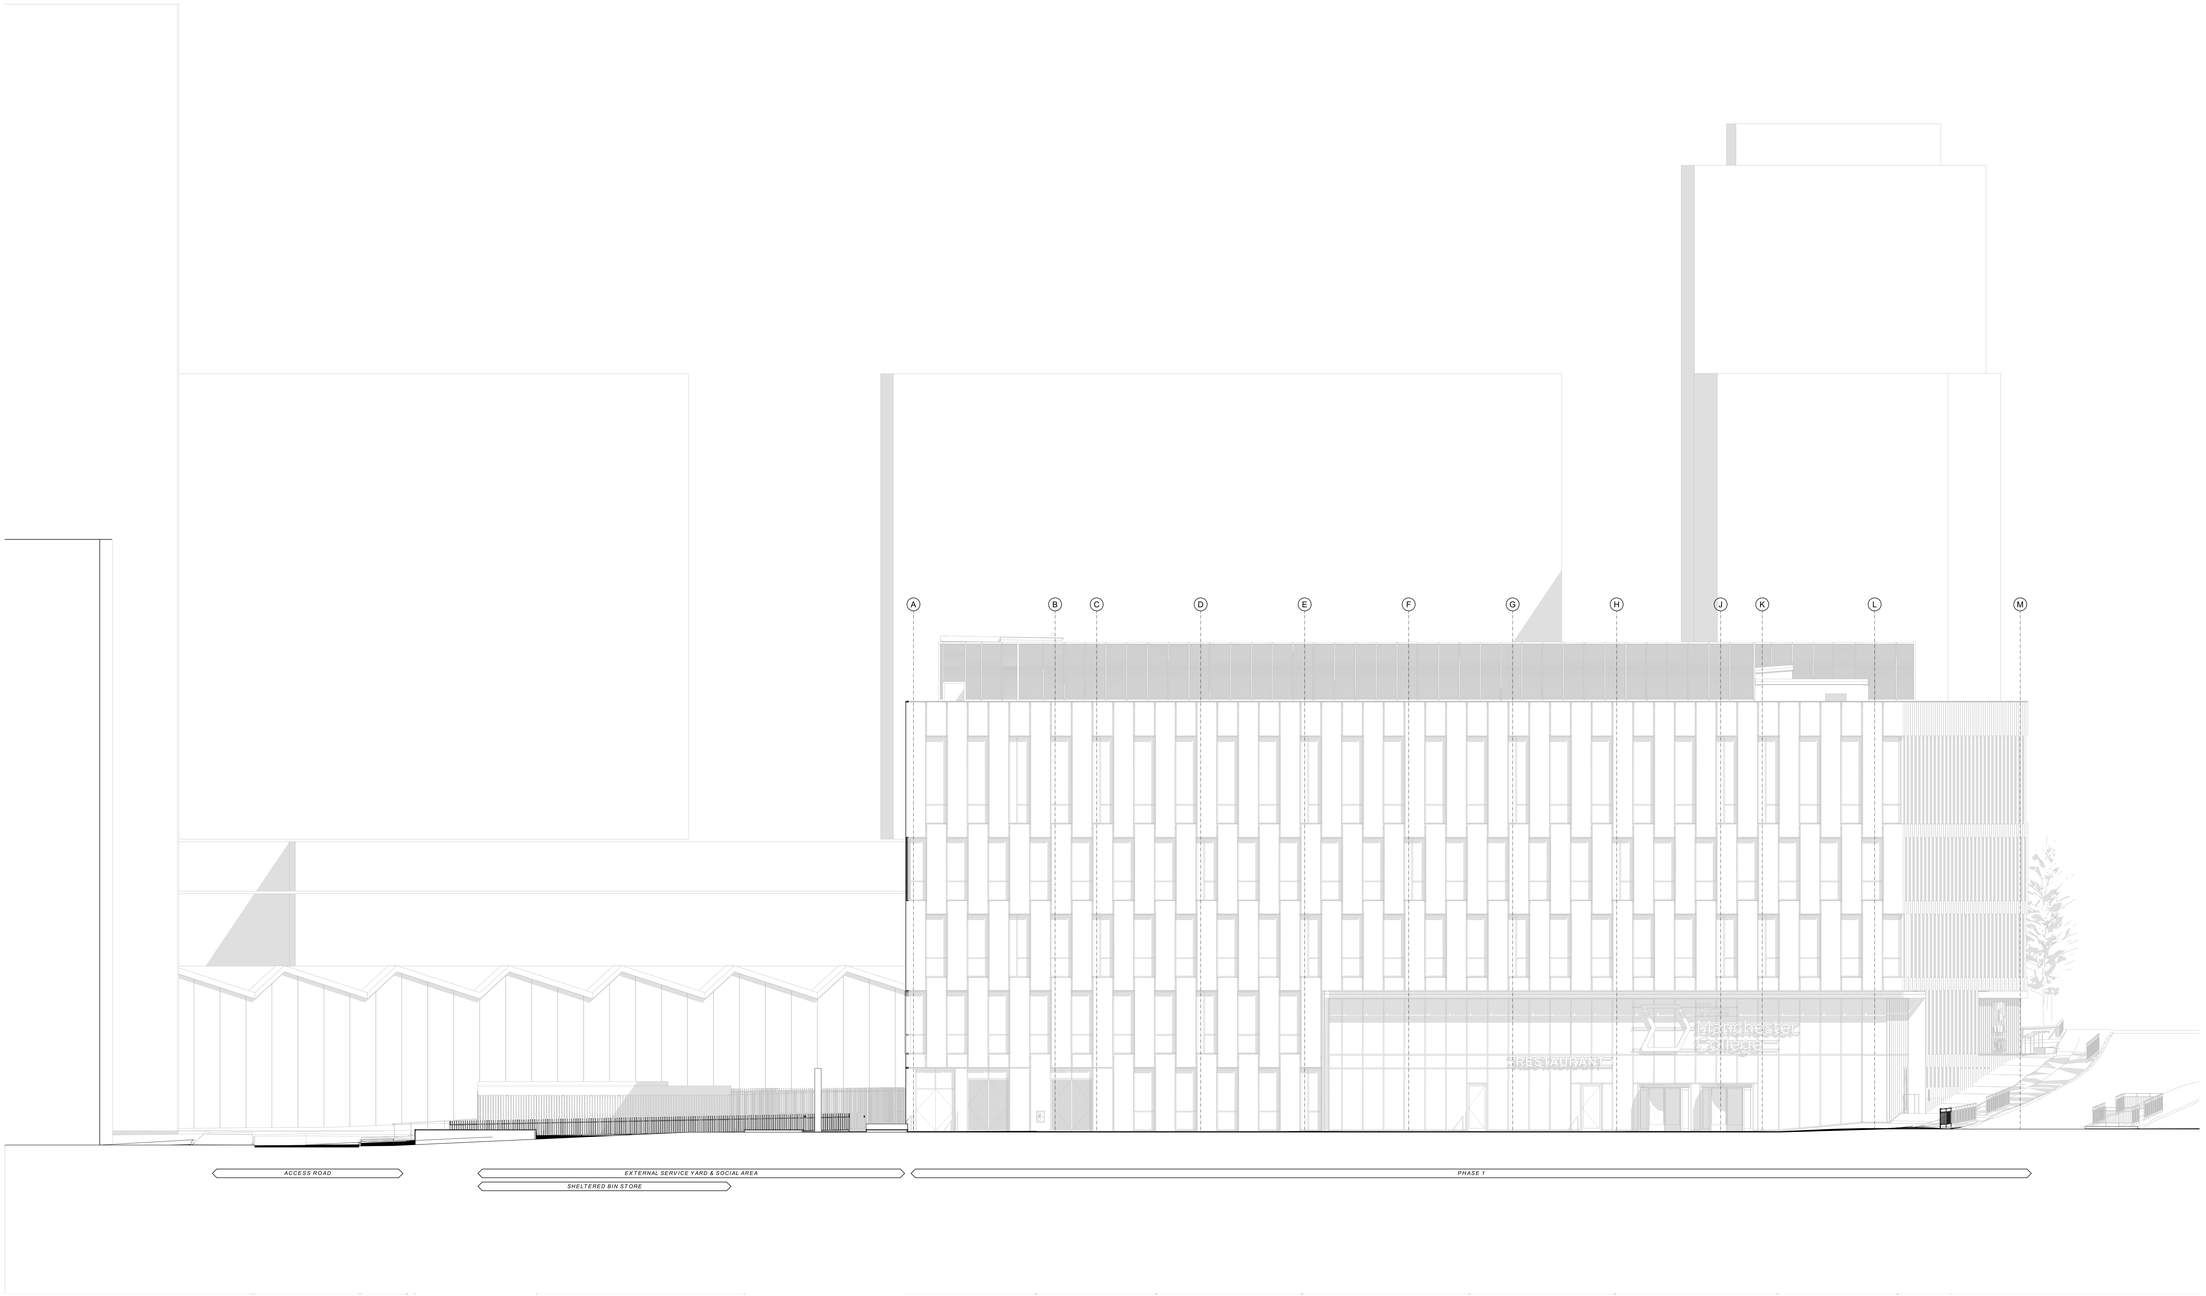

Key Plan

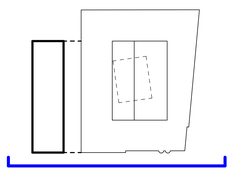

This document is © Bond Bryan Architects Ltd & © SimpsonHaugh and Partners . If in doubt ASK. Drawing measurements shall not be obtained by scaling. Verify all dimensions prior to construction. Immediately report any discrepancies on this document to the Originator. This document shall be read in conjunction with associated models, specifications and related consultant's documents.

North

Notes

rev	description	drawn	checked	date
P03	Issued for Planning	TP	RM	15.02.23
P02	Draft issue for Planning	TP	RM	31.01.23
P01	First issue - Stage 3 Submission	TP	RM	18.11.22

BOND BRYAN

The Church Studio Springvale Road Sheffield S10 1LP

t 0114 266 2040

e TMC-City@bondbryan.co.uk

w www.bondbryan.co.uk

simpsonhaugh

Riverside 4 Commercial Street Manchester M15 4RQ

t 0161 835 2345

e mail@simpsonhaugh.com

w www.simpsonhaugh.com

City Centre Phase 2

City Centre Site

-

The Manchester College

EXISTING GA ELEVATION (WEST) Great Ducie Street

project	originator	volume	level	type	role	number
CCPH2	BBA	ZZ	XX	DR	A	3102

Originator project ref: **21187**

Purpose of Issue: **DESIGN**

scale(s): **1:125**

status : **S2** **SUITABLE FOR INFORMATION**

original paper size: **A0**

revision : **P03** **PRELIMINARY**