


Proposed Section A - A 1:200

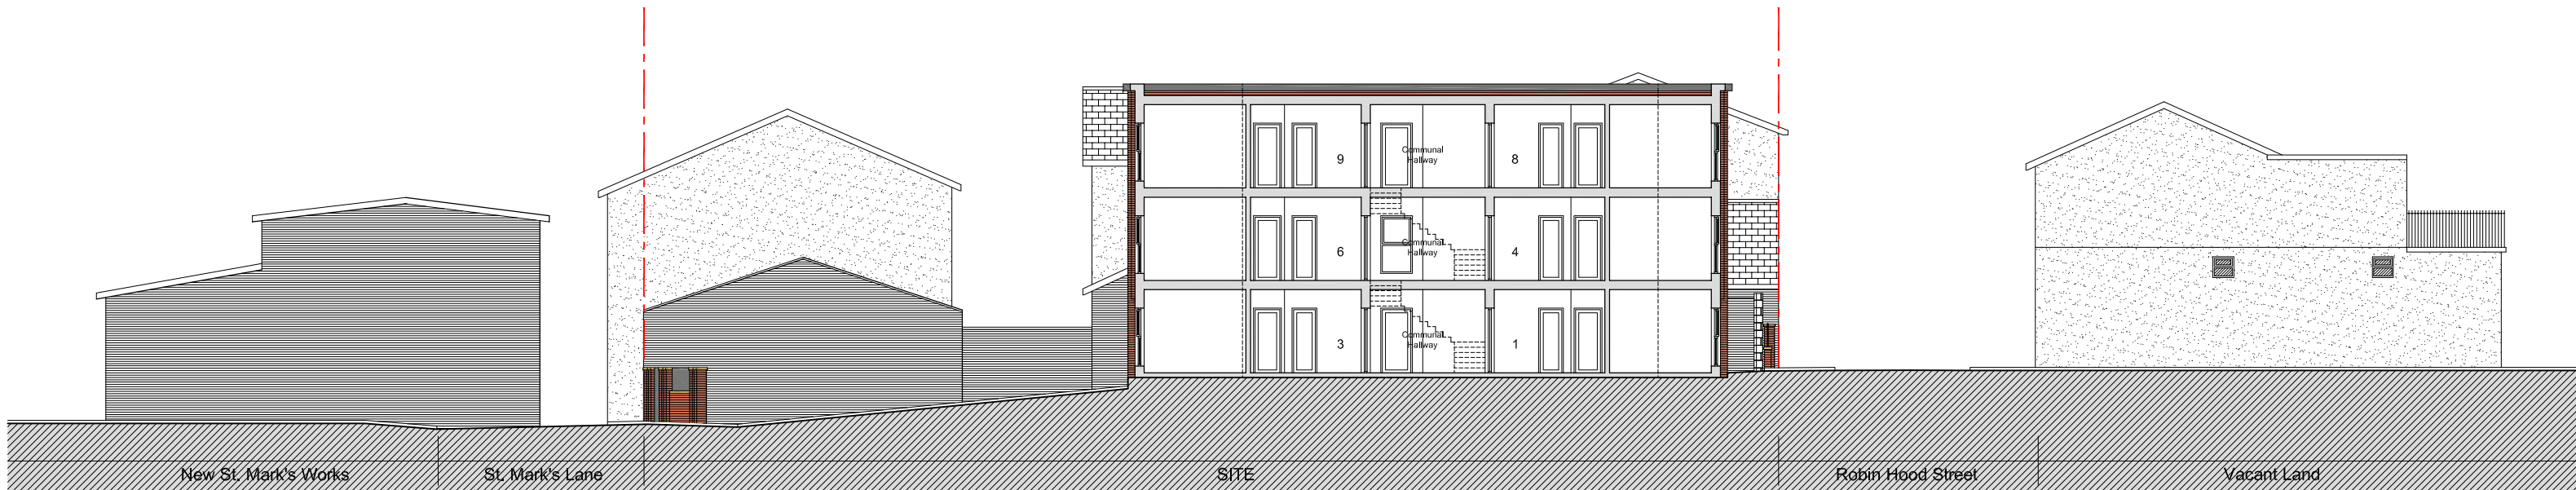

Proposed Section B - B 1:200



Proposed Section C - C 1:200

