
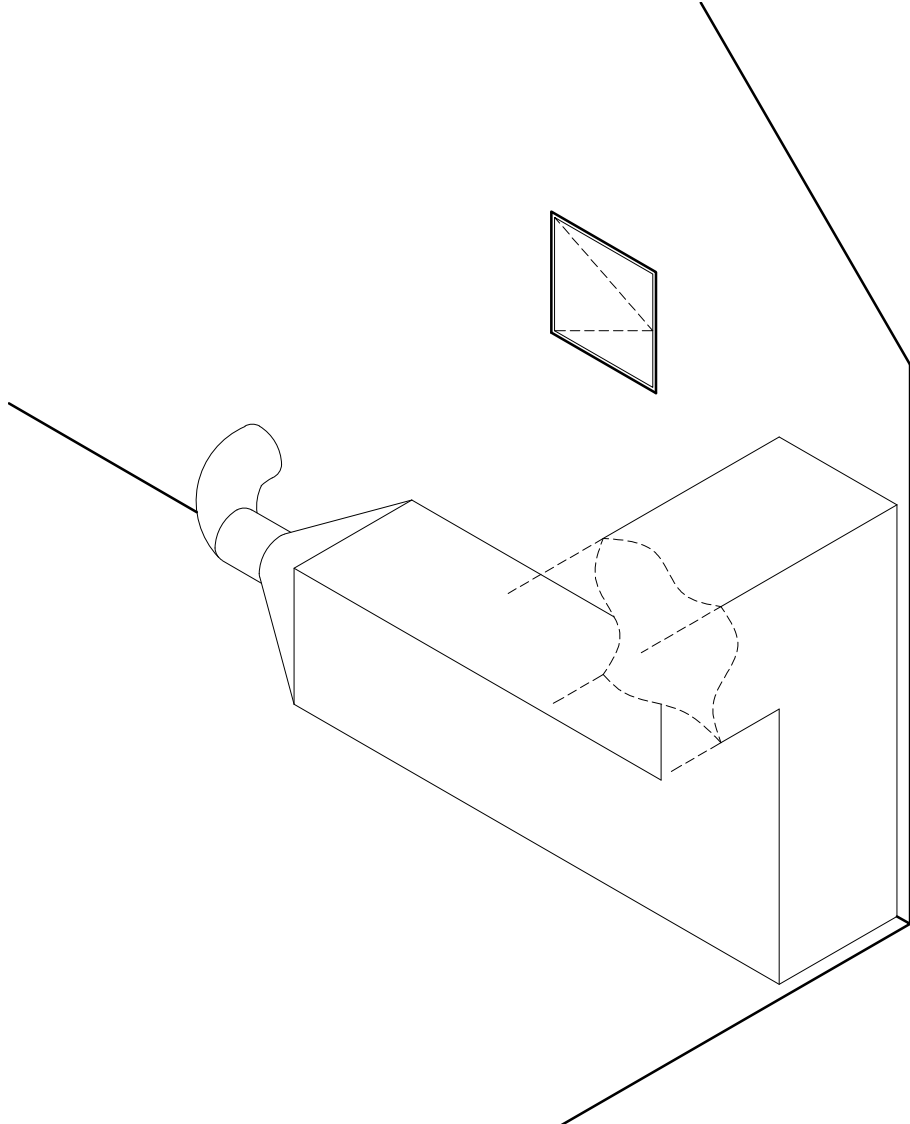
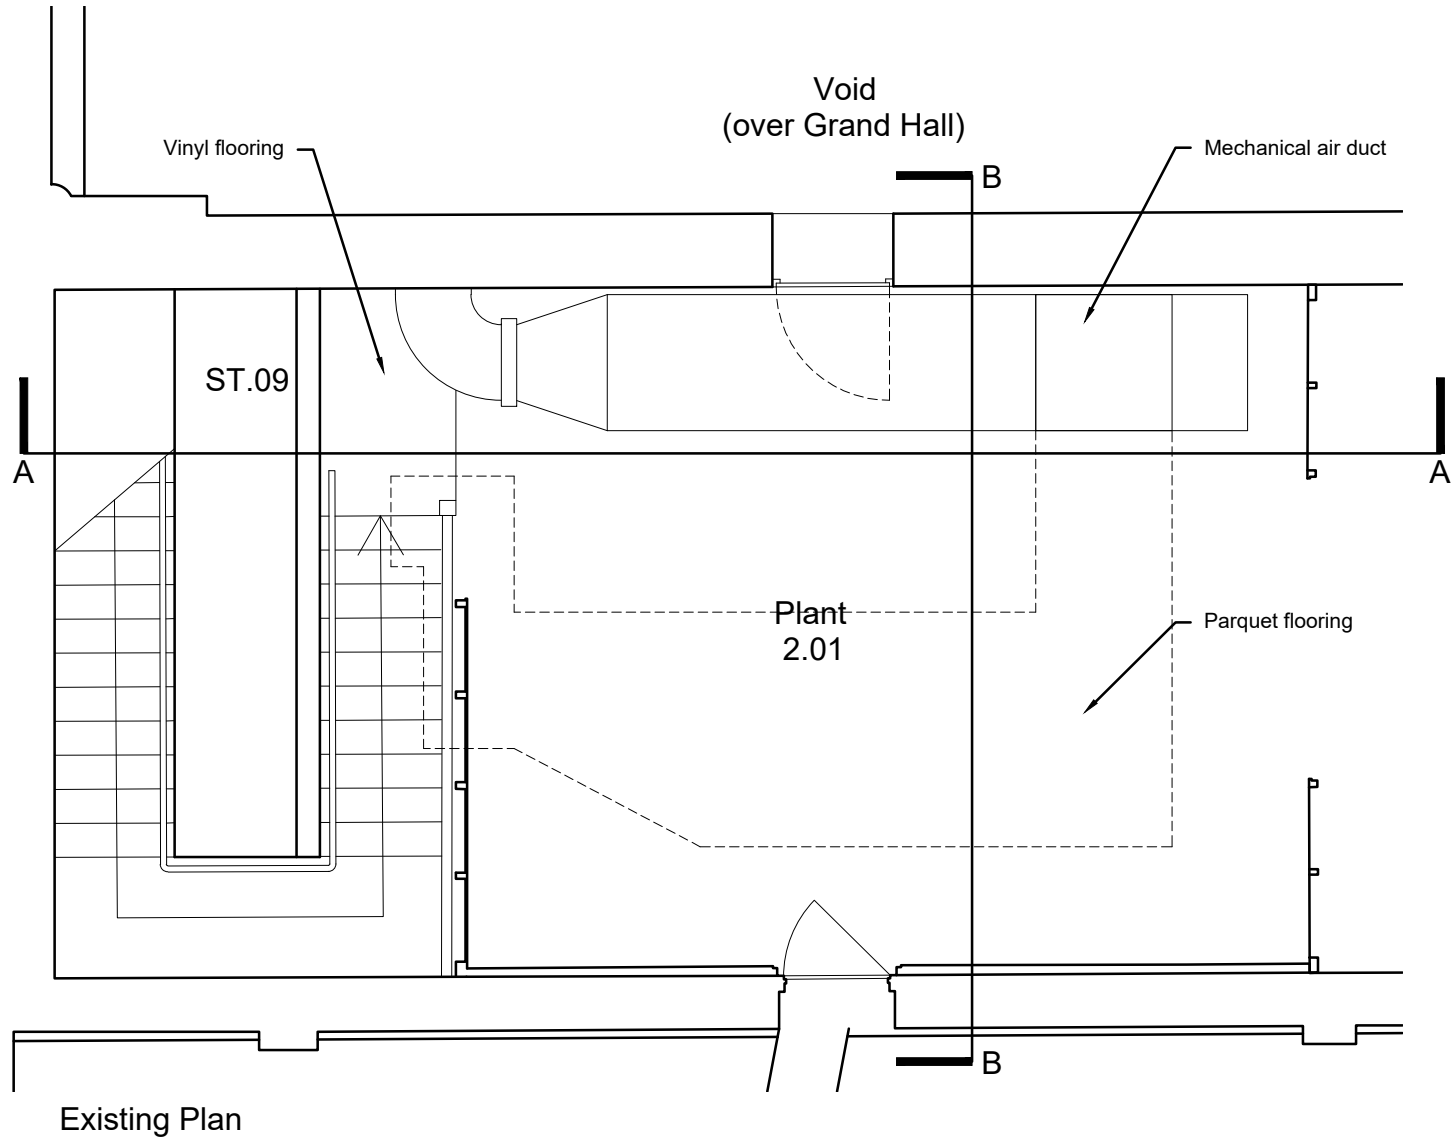
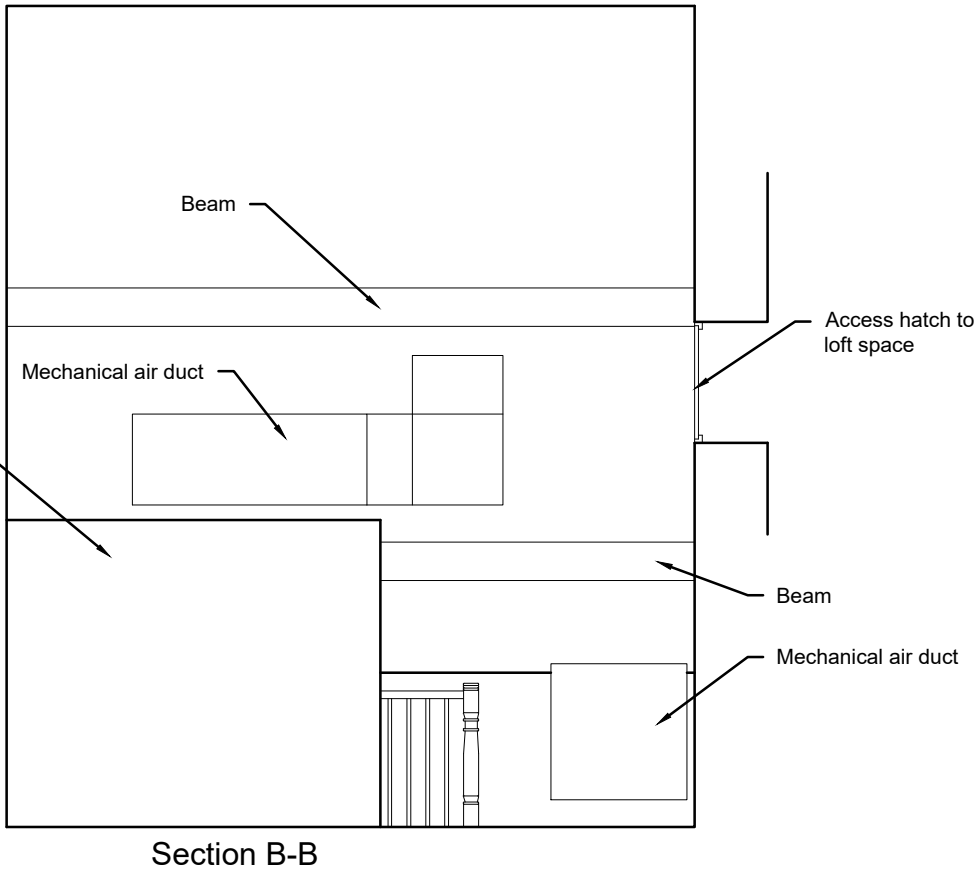


Plot Stamp: G:\Estates_Projects\Installation of lifting hoist\05 Drawings & Specifications\MSA031AA-F002.dwg

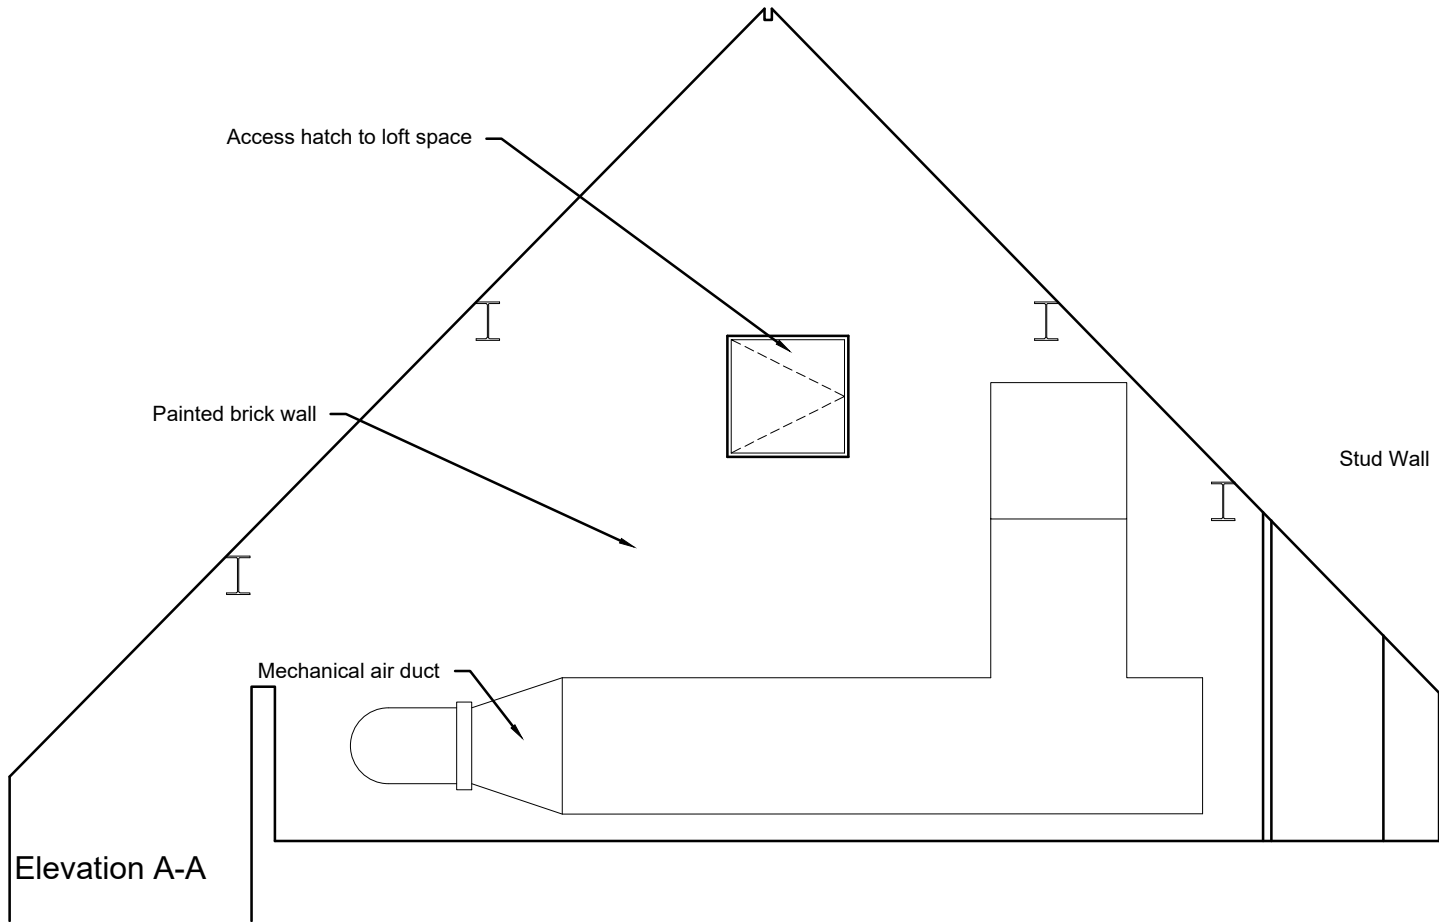

NOTES

1. DO NOT SCALE FROM THIS DRAWING.
2. ALL MEASUREMENTS ARE IN MILLIMETERS UNLESS STATED OTHERWISE.
3. THIS DRAWING IS TO BE READ IN CONJUNCTION WITH THE SPECIFICATION AND ALL RELEVANT ARCHITECTURAL, ELECTRICAL, MECHANICAL AND STRUCTURAL DRAWINGS.
4. © UNIVERSITY OF MANCHESTER. THIS DRAWING MUST NOT BE REPRODUCED WITHOUT PERMISSION.
5. DIRECTORATE OF ESTATES AND FACILITIES TO BE NOTIFIED OF ANY DISCREPANCIES.

A	Revised for Planning	03.02.23	CT		
Rev	Description	Rev	By	Chk'd	Auth

MANCHESTER
1824
The University of Manchester
Directorate of Estates and Facilities
Beyer Building
The University of Manchester
Oxford Road
Manchester
M13 9PL

Drawing Status		PLANNING	
Project			
INSTALLATION OF LIFTING HOIST			
Building Name		Building No.	
THE WHITWORTH		031AA	
Site Name			
OXFORD ROAD			
Sub Site Name			
-			
Drawing Title			
ACCESS PLATFORM AND LADDERS			
EXISTING DRAWINGS			
PM	Drawn	Checked	Authorised
JW	CT	-	-
Scale @ A3	Date	Date	Date
1:50	07.02.23	-	-
Drawing No.			Revision
031AA-8504-A101			A