


Note: These elevations are indicative and not based on a full measured survey

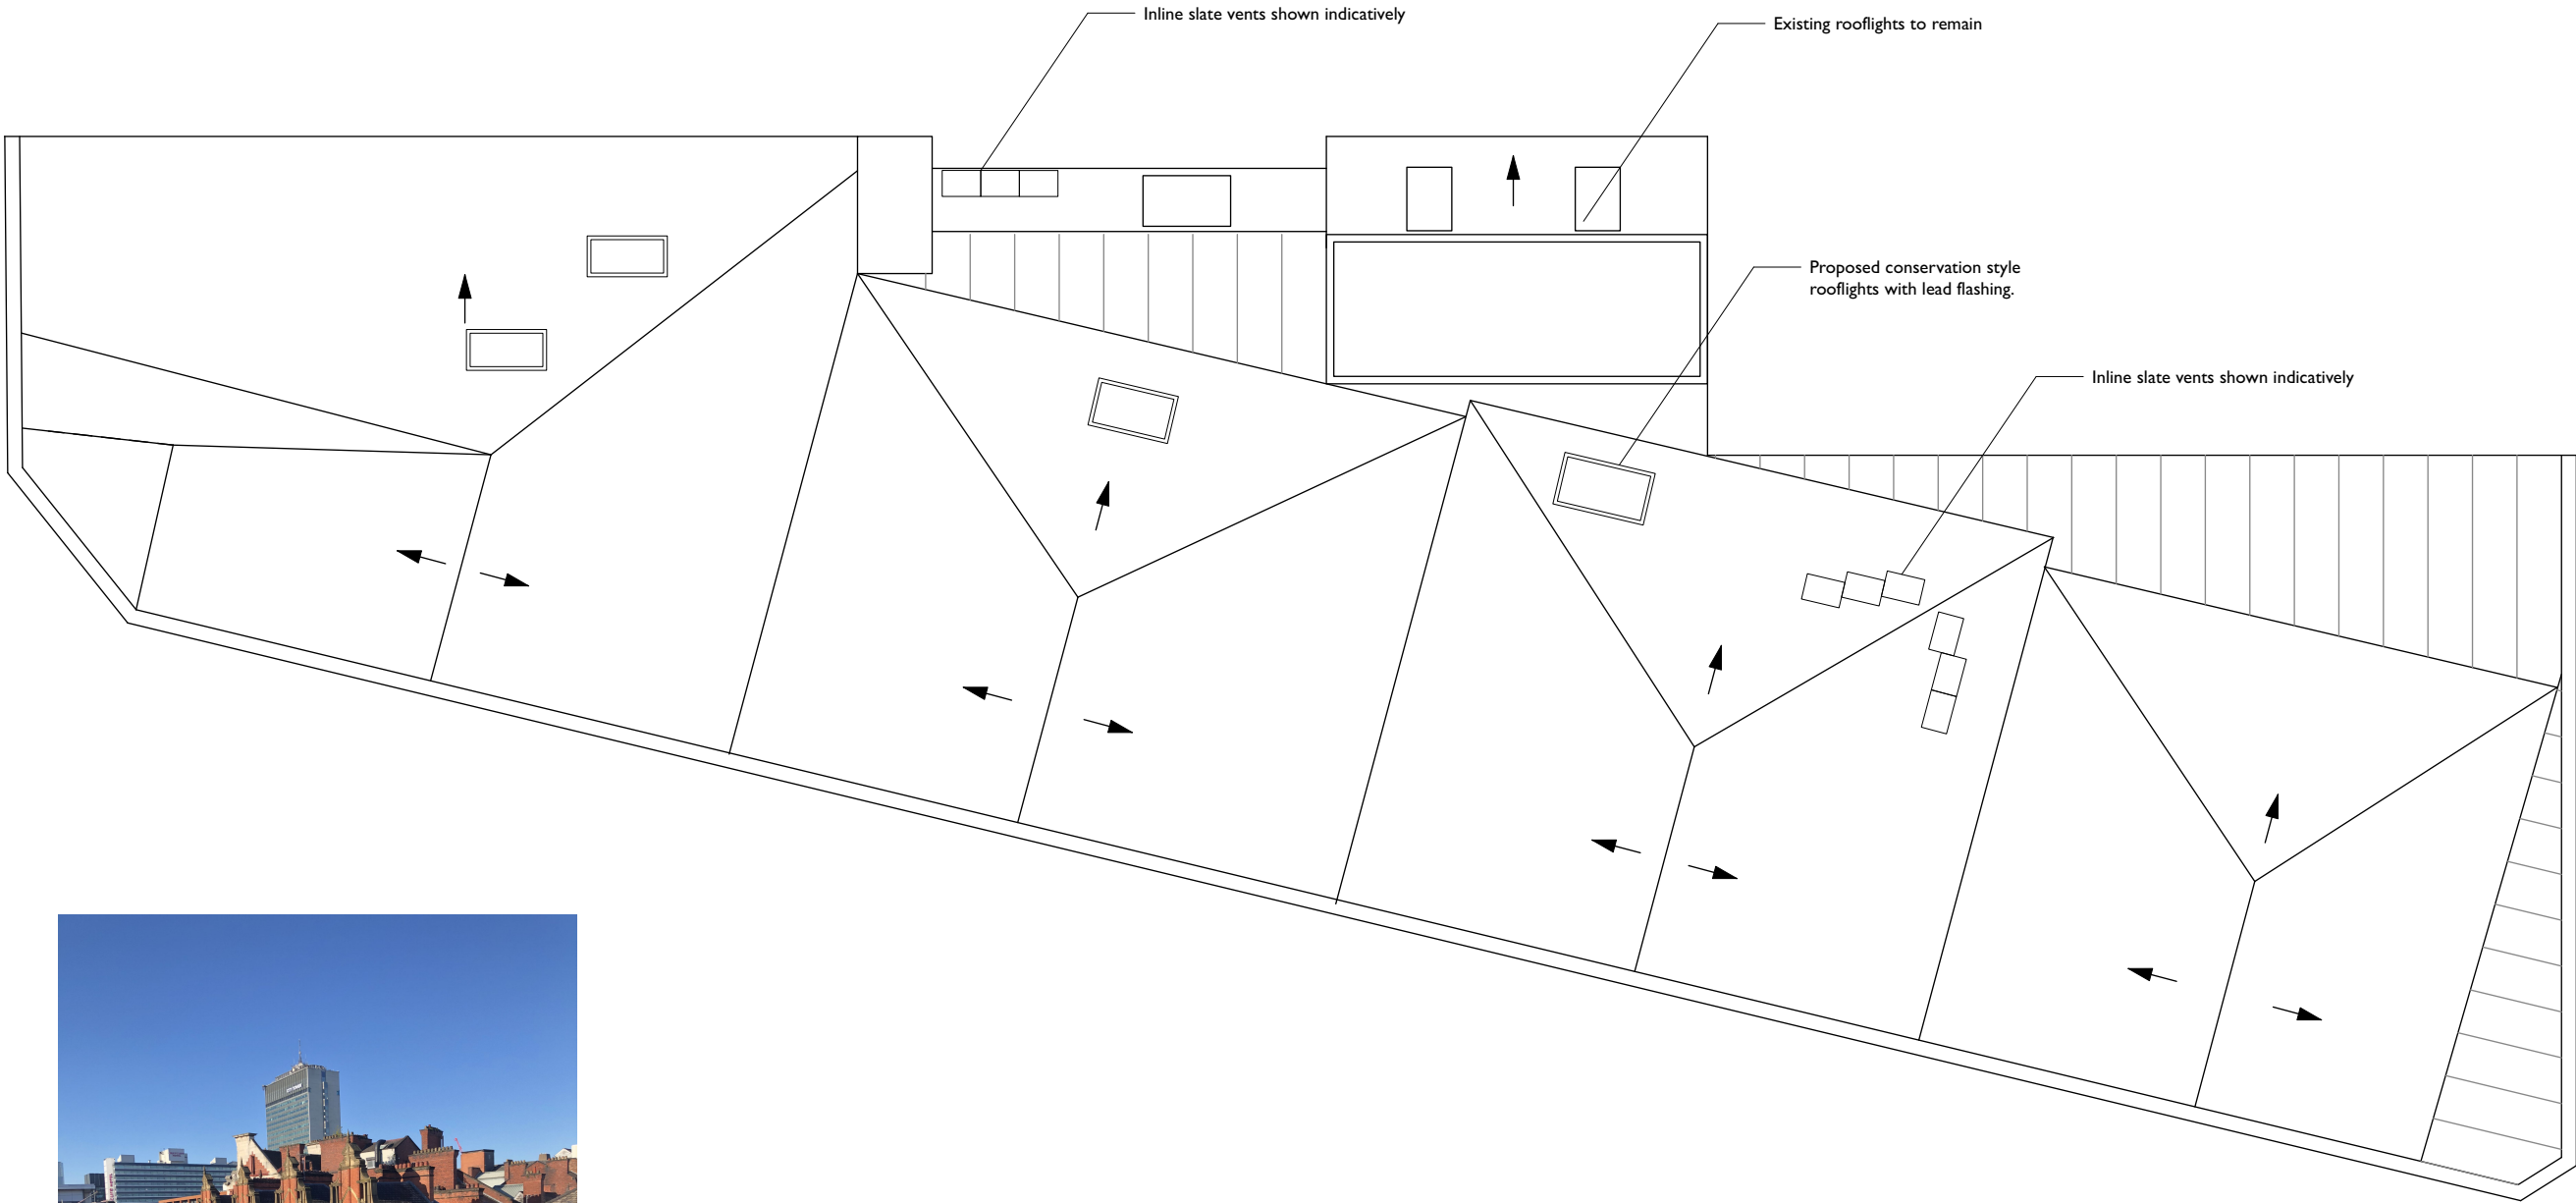

- Existing
- Proposed
- Existing to be Removed (contemporary)
- Existing to be Removed (circa 1930s)
- Existing to be Removed (pre 1930s)
- Historic panelled wall - circa C19th
- Historic panelled wall - circa 1930s
- Historic coving shown indicatively
- NB additional features not picked up by survey - positions not measured.
- Direction of ceiling fall

NB: All cornice positions shown indicatively only
All windows - replacement steel frame, some louvred

A	Drawing updated following additional survey. Roof vents	HW	HW
Rev	Notes	DRN	CHK

St Margarets, Manchester
For Eastern Green Ltd

Roof Plan Proposed

scheme	1907
drwg no.	P(160)
revision	A
scale	1:100 @ A3
date first drawn	Sept 2020
drawn	HKW

SK sketch E existing P proposed T tender C construction FI final issue

www.ateliermb.co.uk
t 0161 236 0051
e architect@ateliermb.co.uk