

FINISHES AND EQUIPMENT REFERENCE CHART		
REF	SPECIFICATION/APPLICATION	SUPPLIER/FINISH
EX01	EXISTING CONCRETE	SEE FINISHES SCHEDULE: 223-YOU-XX-XX-SH-I-4001
EX02	RAL 9011- GRAPHITE BLACK	SEE FINISHES SCHEDULE: 223-YOU-XX-XX-SH-I-4001
EX03	RAL 7022 - UMBRA GREY	SEE FINISHES SCHEDULE: 223-YOU-XX-XX-SH-I-4001
EX04	RAL 7044 - SILK GREY	SEE FINISHES SCHEDULE: 223-YOU-XX-XX-SH-I-4001
EX05	K RENDER - GREY	SEE FINISHES SCHEDULE: 223-YOU-XX-XX-SH-I-4001

NOTES:

YOUTH TO RECEIVE SAMPLES OF ALL MATERIALS FOR REVIEW AND SIGN OFF.

ALL MEASUREMENTS ARE TO BE CHECKED AND CONFIRMED BEFORE MOVING TO SITE.



01 NEW PROPOSED PERIMETER SECURITY FENCING SYSTEM TO BE INSTALLED INTO NEWLY FORMED PERIMETER CONCRETE PLINTH. REFER TO DRAWING 223-YOU-XX-XX-DR-I-9001 FOR SITE BOUNDARY.

FENCE TO BE AT MAX HEIGHT +2800FFL AND FINISHED IN RAL (EX03)


FENCE TO BE FORMED OF VERTICALS RANDOMLY DISPLACED AT 50MM/100MM AND 150MM INTERVALS TO REFLECT THE EXISTING FACADE DETAIL.

02 PROPOSED CONCRETE PERIMETER PLINTH TO REPLACE EXISTING LOW LEVEL SLAB WALL. PLINTH TO ALIGN WITH EXISTING CONCRETE PLINTH HEIGHT ON ELEVATION D AND PAINT FINISHED RAL (EX05).


03 ACCESS GATE TO BE ADDED ON ELEVATION D TO ALLOW ACCESS FROM CAR PARK TO MAIN ENTRANCE. GATE TO HAVE FOB ACCESS AND TO BE DEVELOPED FURTHER WITH CHOSEN CONTRACTOR.

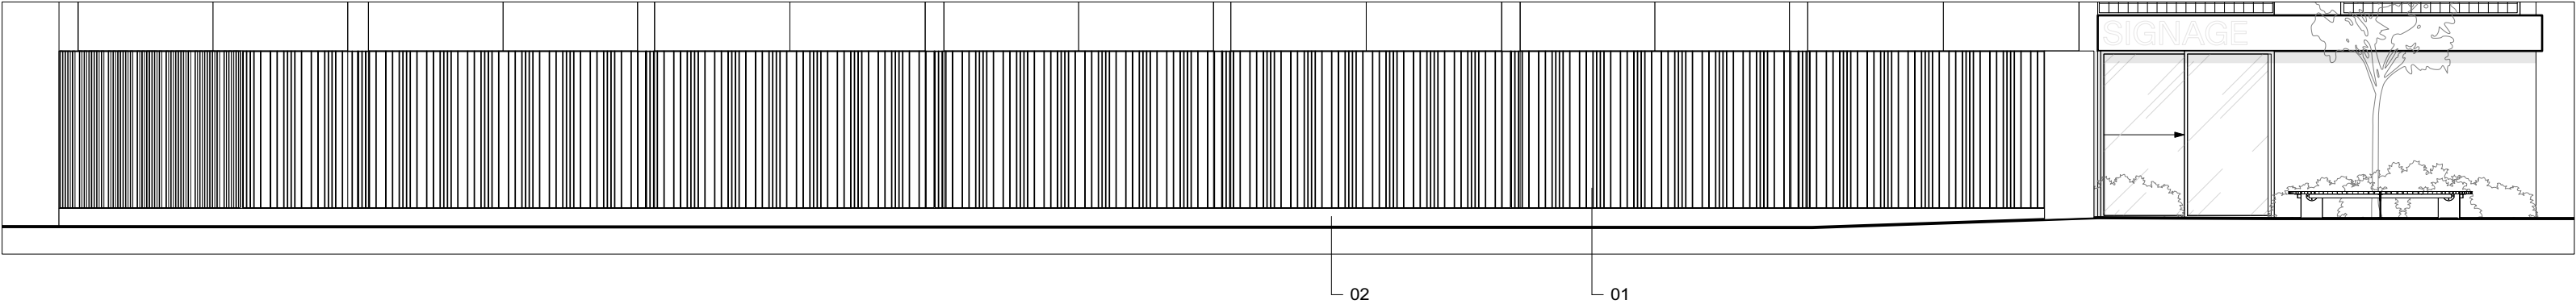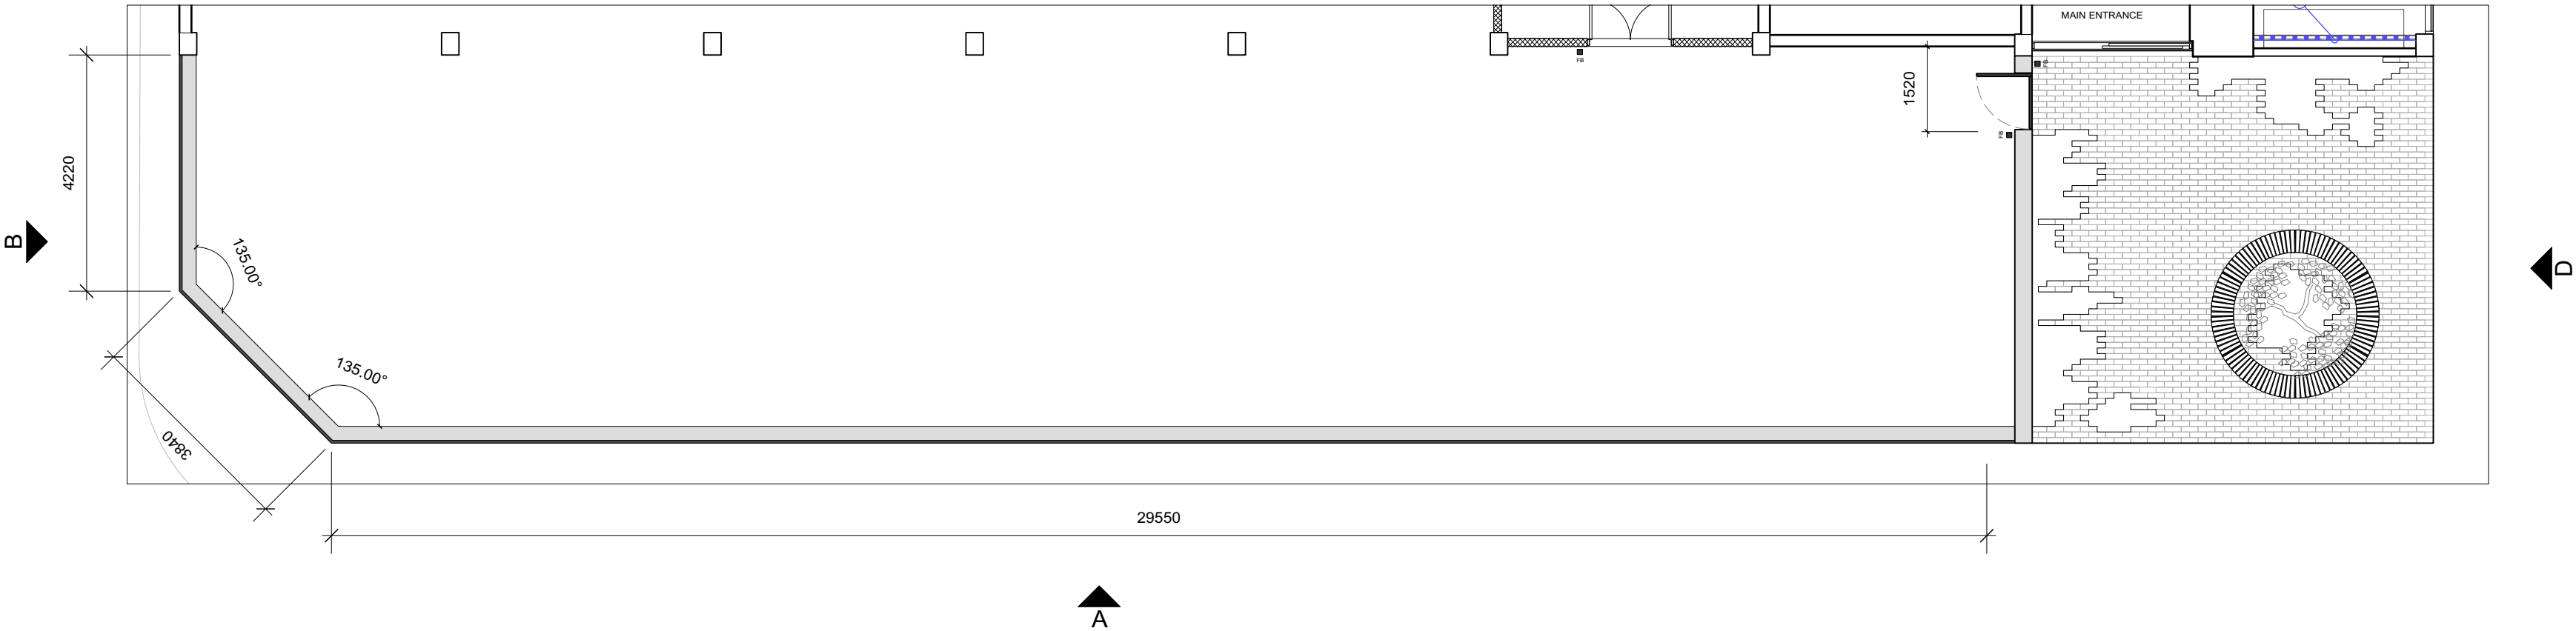

2 ELEVATION A (SILVER ST)
Scale: 1:100

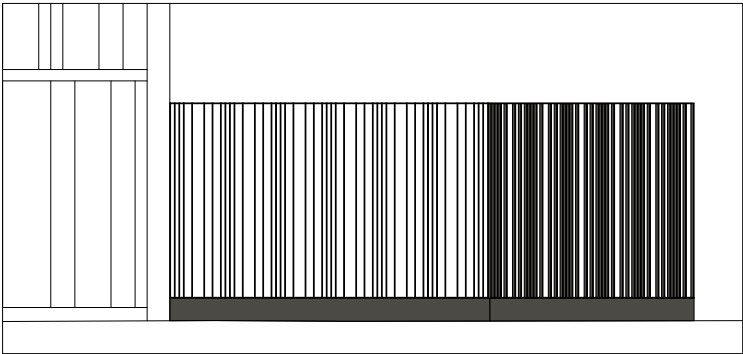

3 ELEVATION B (GOLD ST)
Scale: 1:100

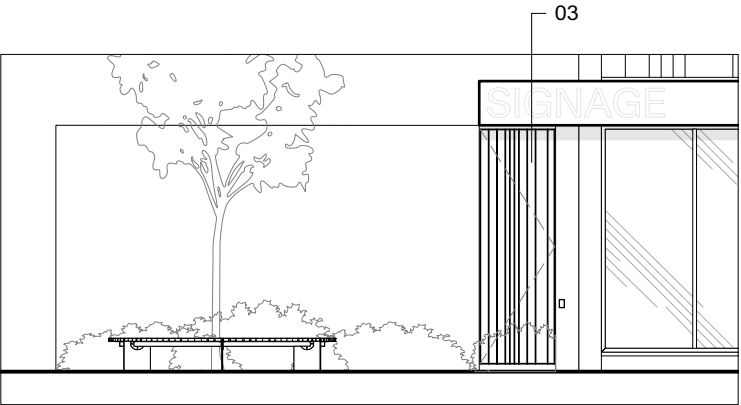

4 ELEVATION C (CHORLTON ST)
Scale: 1:100



REFERENCE IMAGE 01

GENERAL NOTES: THIS WORK IS THE INTELLECTUAL PROPERTY OF YOUTH AND MAY NOT BE REPRODUCED, COPIED OR REPLICATED, IN ANY FORM, WITHOUT THE WRITTEN PERMISSION, OR CONSENT. ALL DIMENSIONS ARE INDICATIVE AND TO BE VERIFIED ON SITE BY THE SELECTED CONTRACTOR - YOUTH CANNOT BE HELD LIABLE FOR ANY INACCURACIES. SPECIFIED MATERIALS AND EQUIPMENT, ARE TO BE INSTALLED TO MANUFACTURERS REQUIREMENTS. PRIOR TO ANY INSTALLATION, THE CONTRACTOR IS REQUIRED TO LIASE WITH THE MANUFACTURER, ON RECOMMENDED CONSTRUCTION METHODS. CONTRACTORS TO PROVIDE DRAWINGS FOR SIGN OFF. DRAWINGS TO BE READ IN CONJUNCTION WITH YOUTH ASSOCIATED SCHEDULES OR REFERENCES.	P01	02/12/2022	ISSUED FOR TENDER	PROJECT ID. YS-233	CLIENT. SIXTEEN REAL ESTATE	DRAWN BY AS	DRAWING TITLE PERIMETER FENCE
WWW.YOUTH-STUDIO +44 (0) 161 7060 467 3 STEVENSON SQUARE, NORTHERN QUARTER, MANCHESTER, M1 1DN	NO.	DATE	ISSUE NOTES	PROJECT TITLE. ARTHUR HOUSE	ARCHITECT / PROJECT MANAGER —	APPROVED BY. LM	REV. P01
				CHORLTON STREET, MANCHESTER, M1 3FH	DATE DRAWN. 31/11/22	SCALE. A2	DRAWING NO. 223-YOU-XX-XX-DR-I-2131