


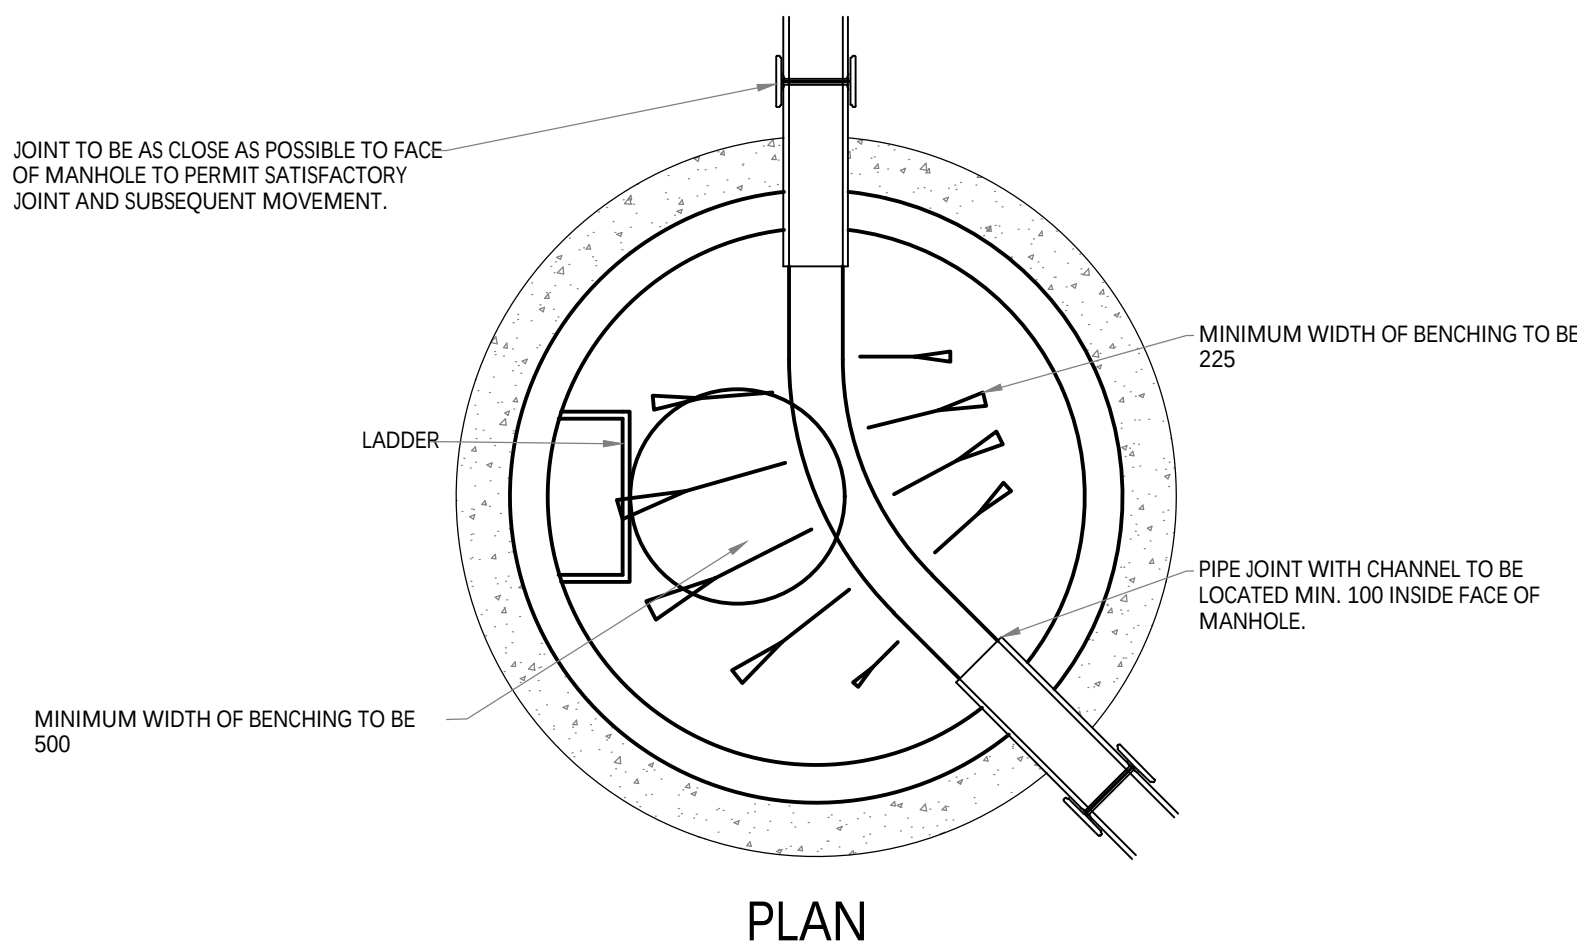


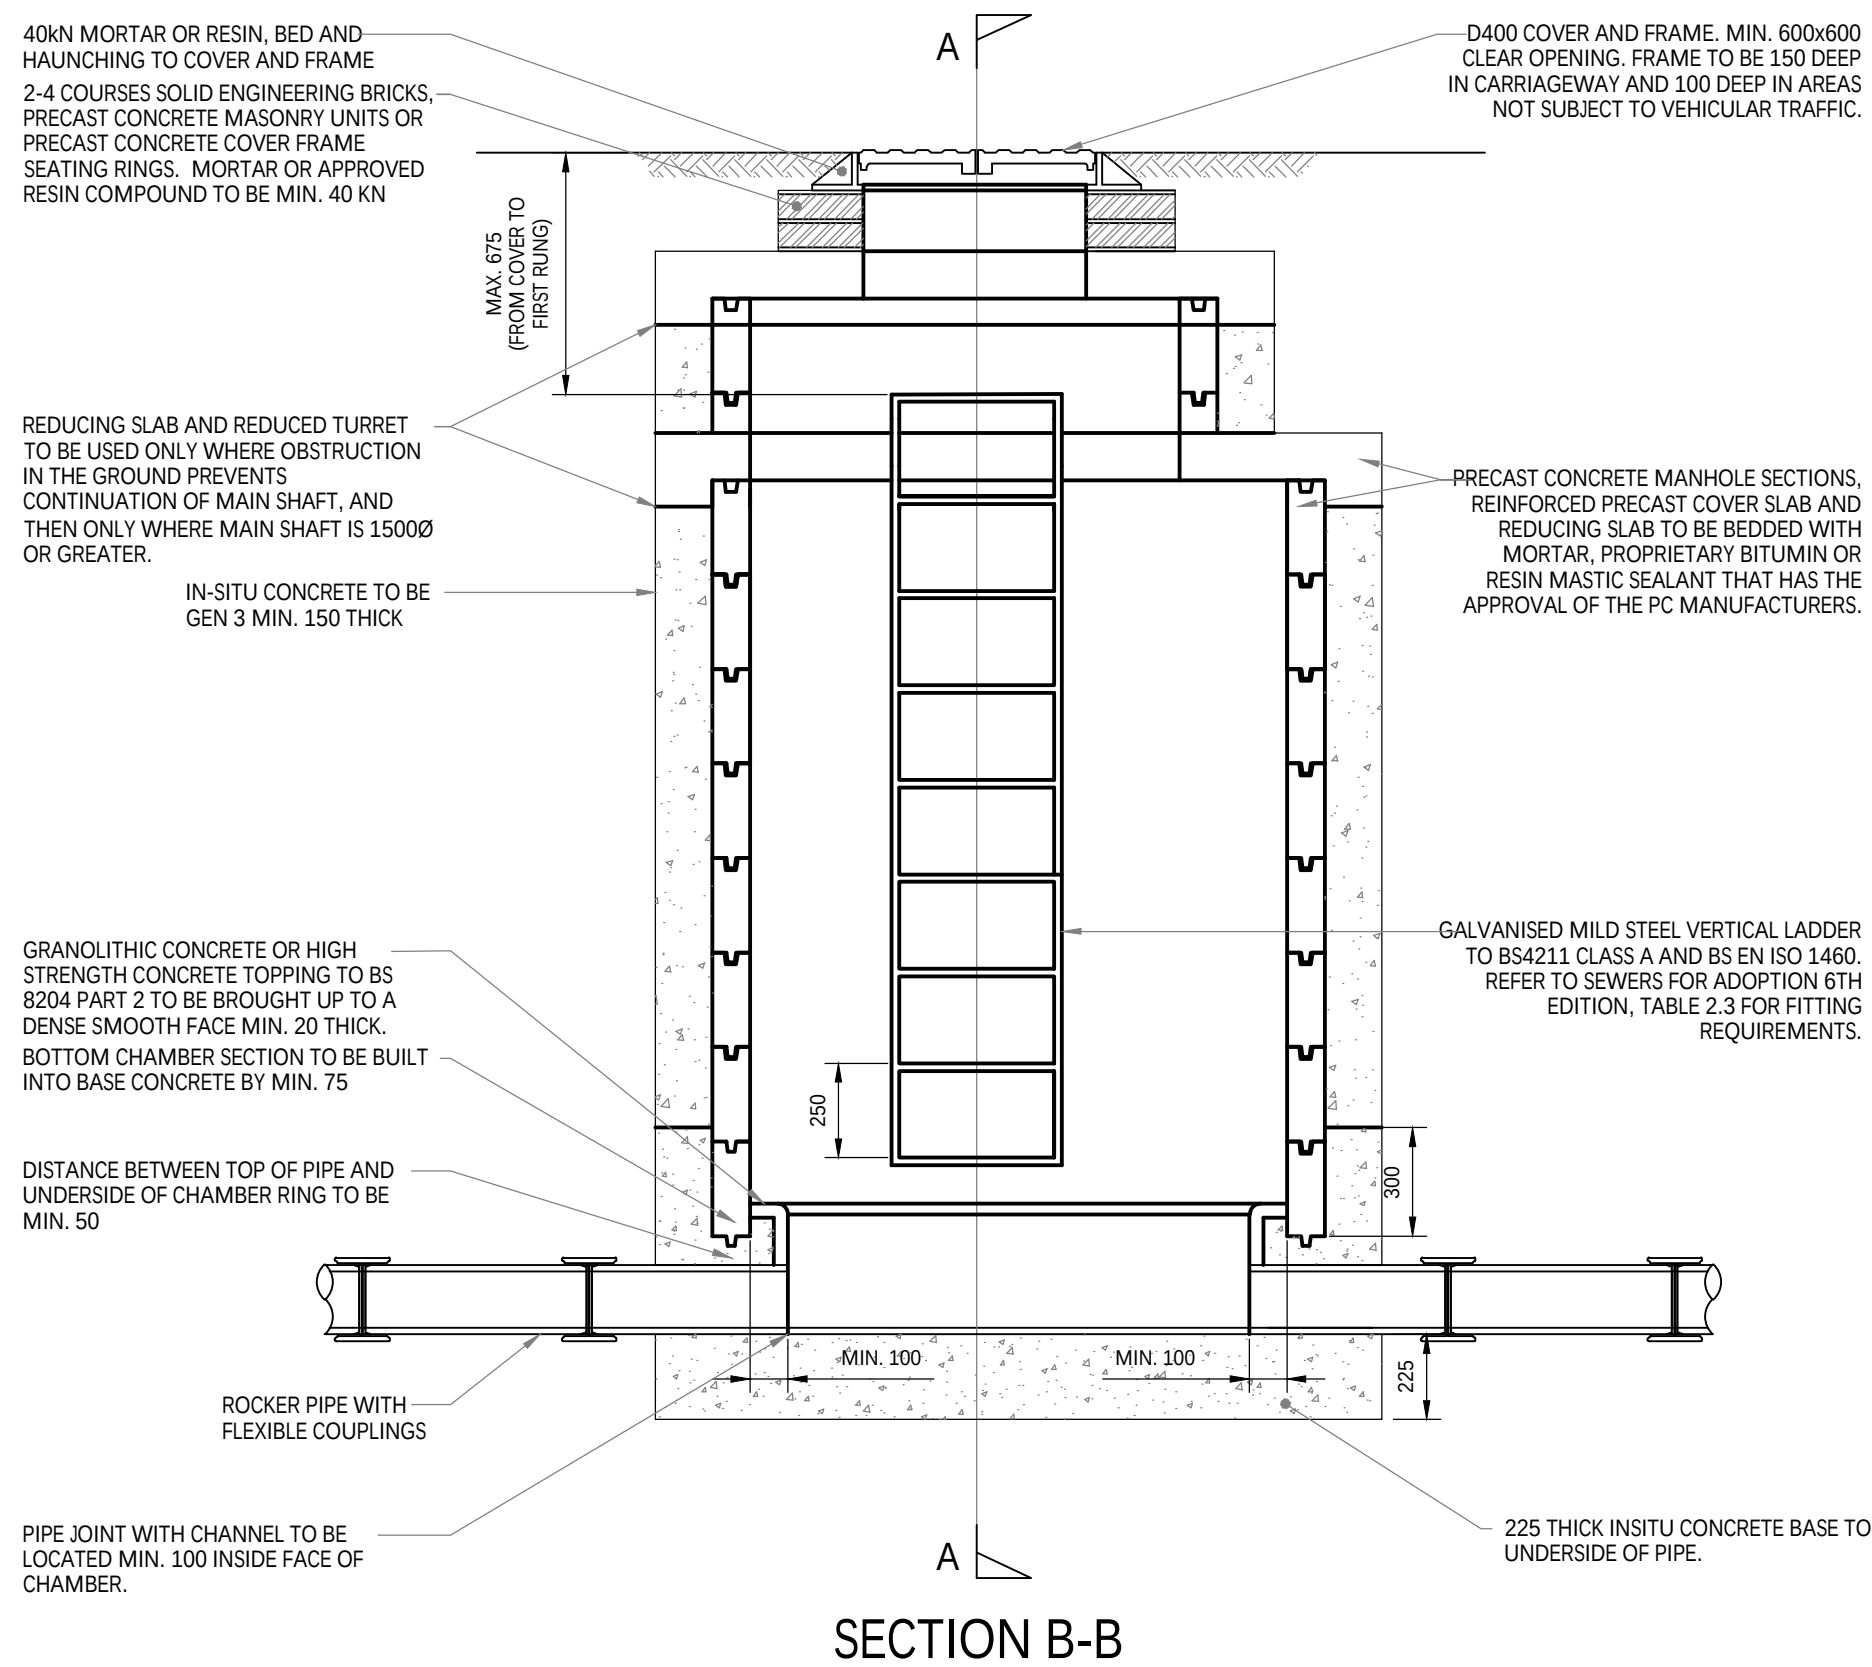



MANHOLE TYPE A
CIRCULAR PRECAST CONCRETE MANHOLE DETAIL
(Manhole depth to crown between 3.00m - 6.00m)

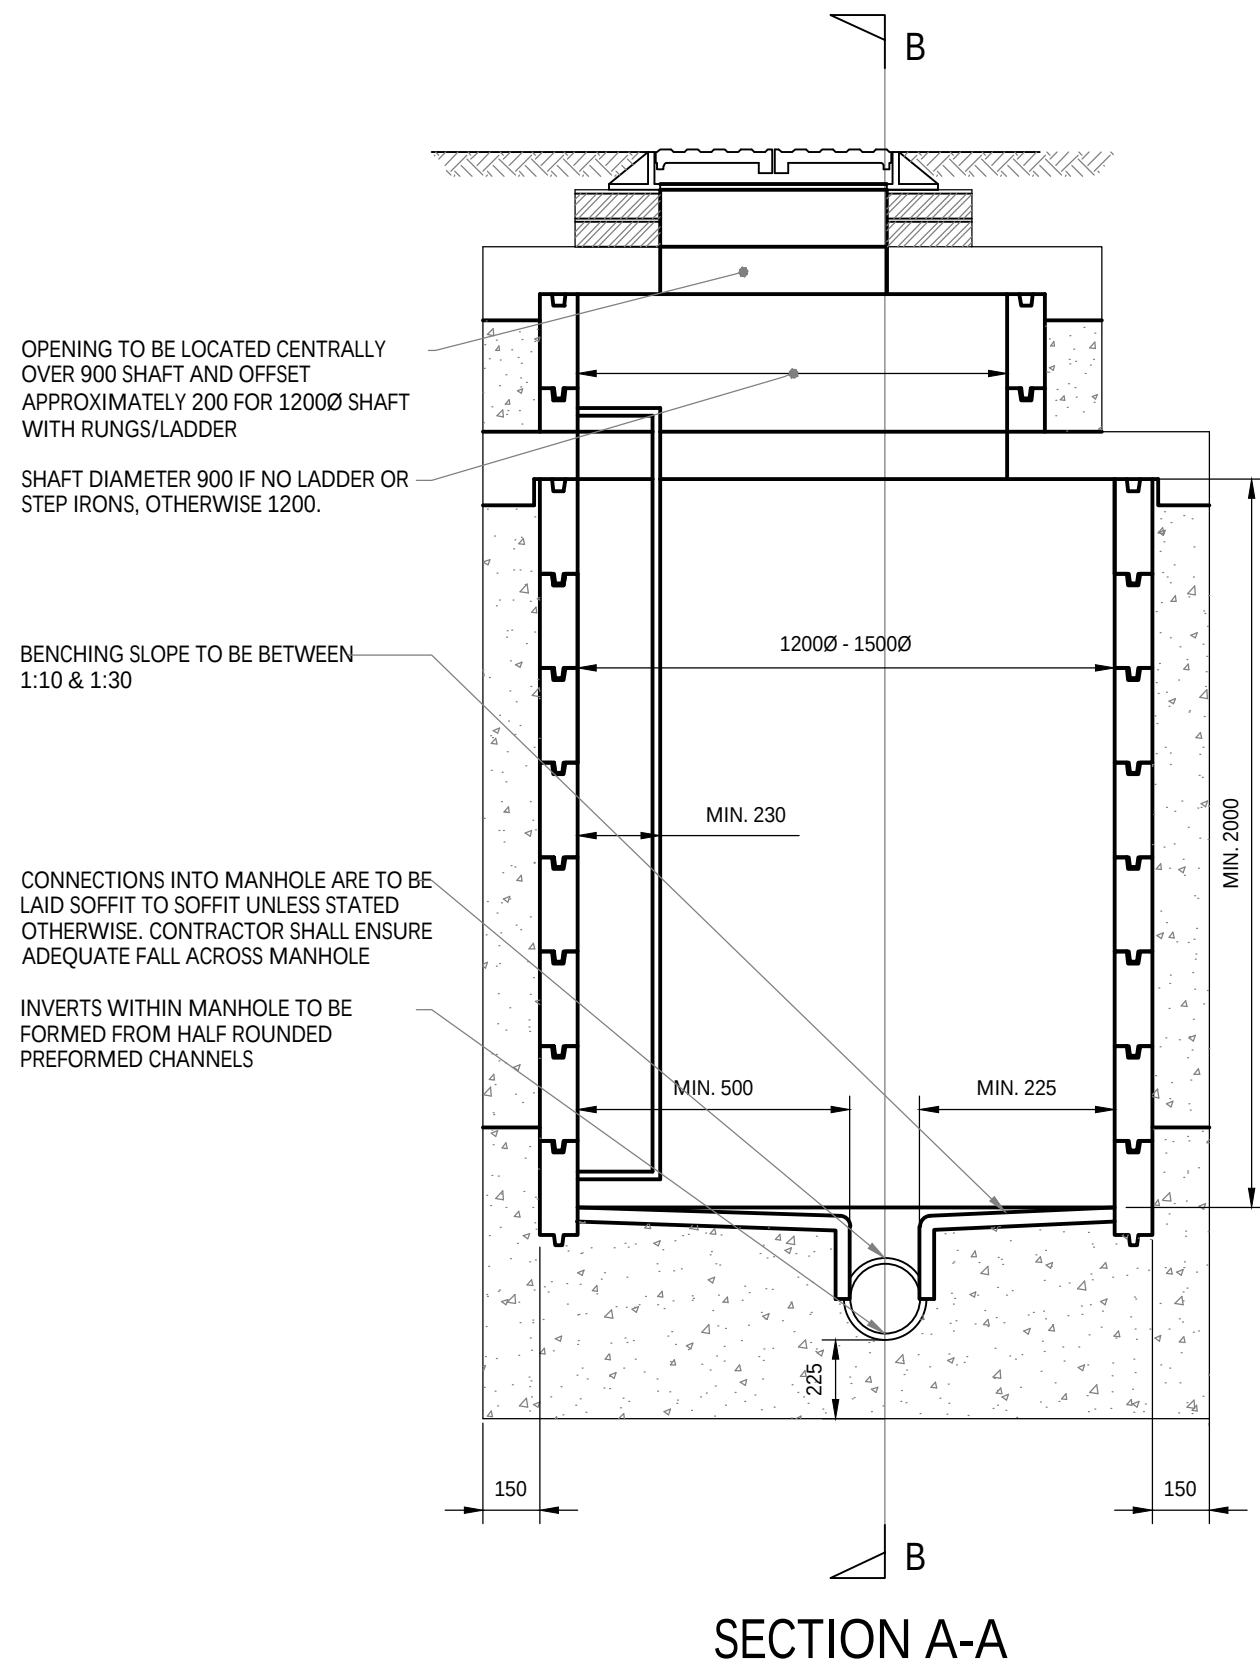

NOTE:
1. MANHOLES WITH CONNECTIONS OF GREATER THAN Ø600 TO HAVE SELF CLEANING TOE HOLES IN BENCHING.
MANHOLES WITH CONNECTIONS OF Ø900 OR GREATER TO HAVE HAND HOLDS IN BENCHING.
2. CHAMBERS WITH OUTGOING PIPES GREATER THAN Ø600 SHALL BE FITTED WITH GUARD BARS, SAFETY CHAINS OR OTHER SAFETY DEVICES.
3. MANHOLES LESS THAN 3m DEEP TO HAVE DOUBLE ENCAPSULATED STEP RUNGS
4. MANHOLES MORE THAN 3m DEEP TO HAVE LADDERS (230mm WALL TO LADDER)

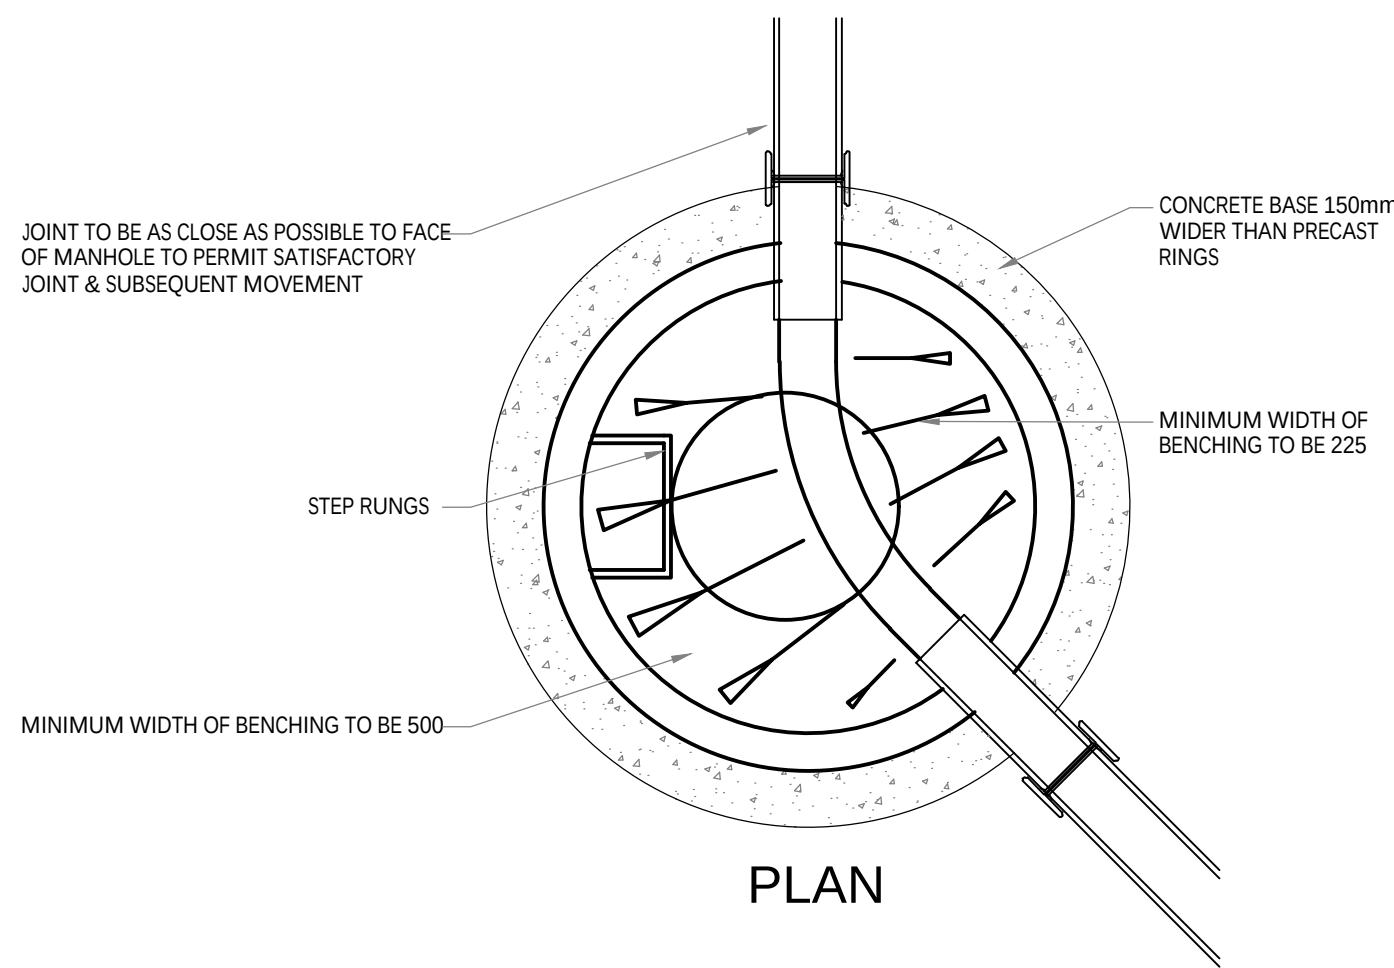

MANHOLE TYPE B
CIRCULAR PRECAST CONCRETE MANHOLE DETAIL
(Manhole depth to crown between 1.50m - 3.00m)

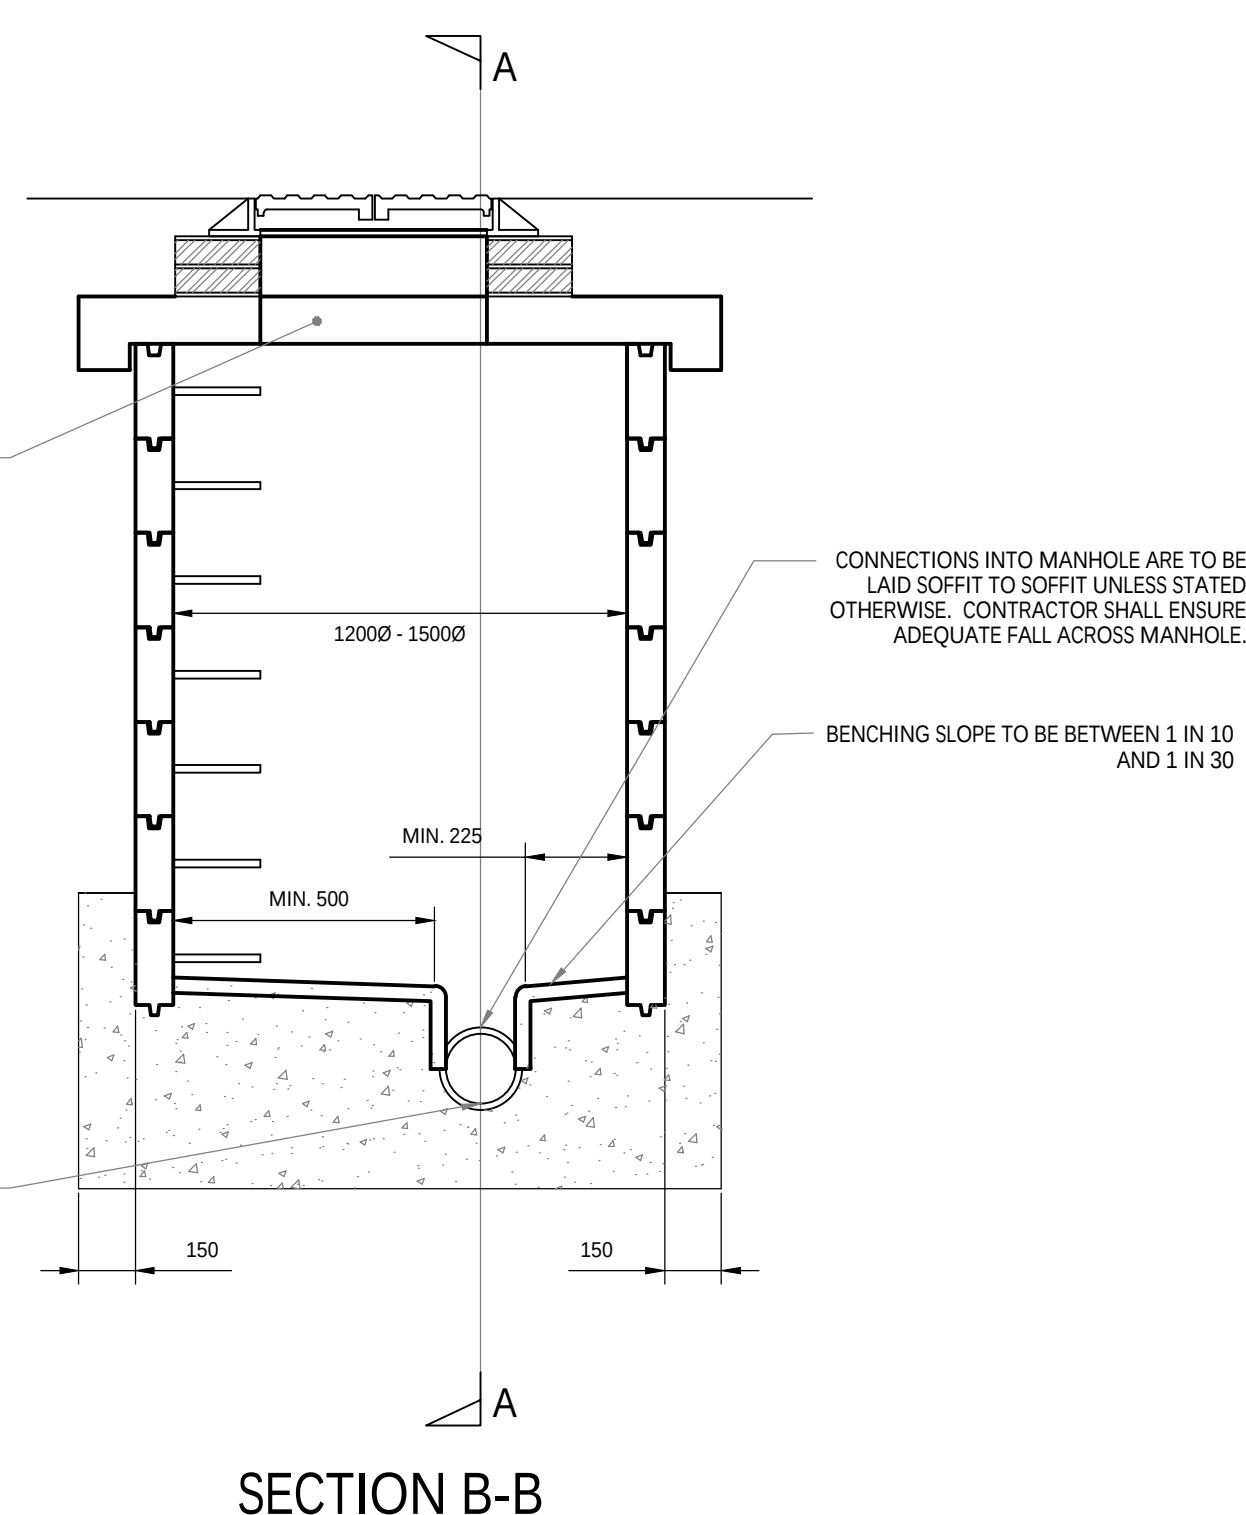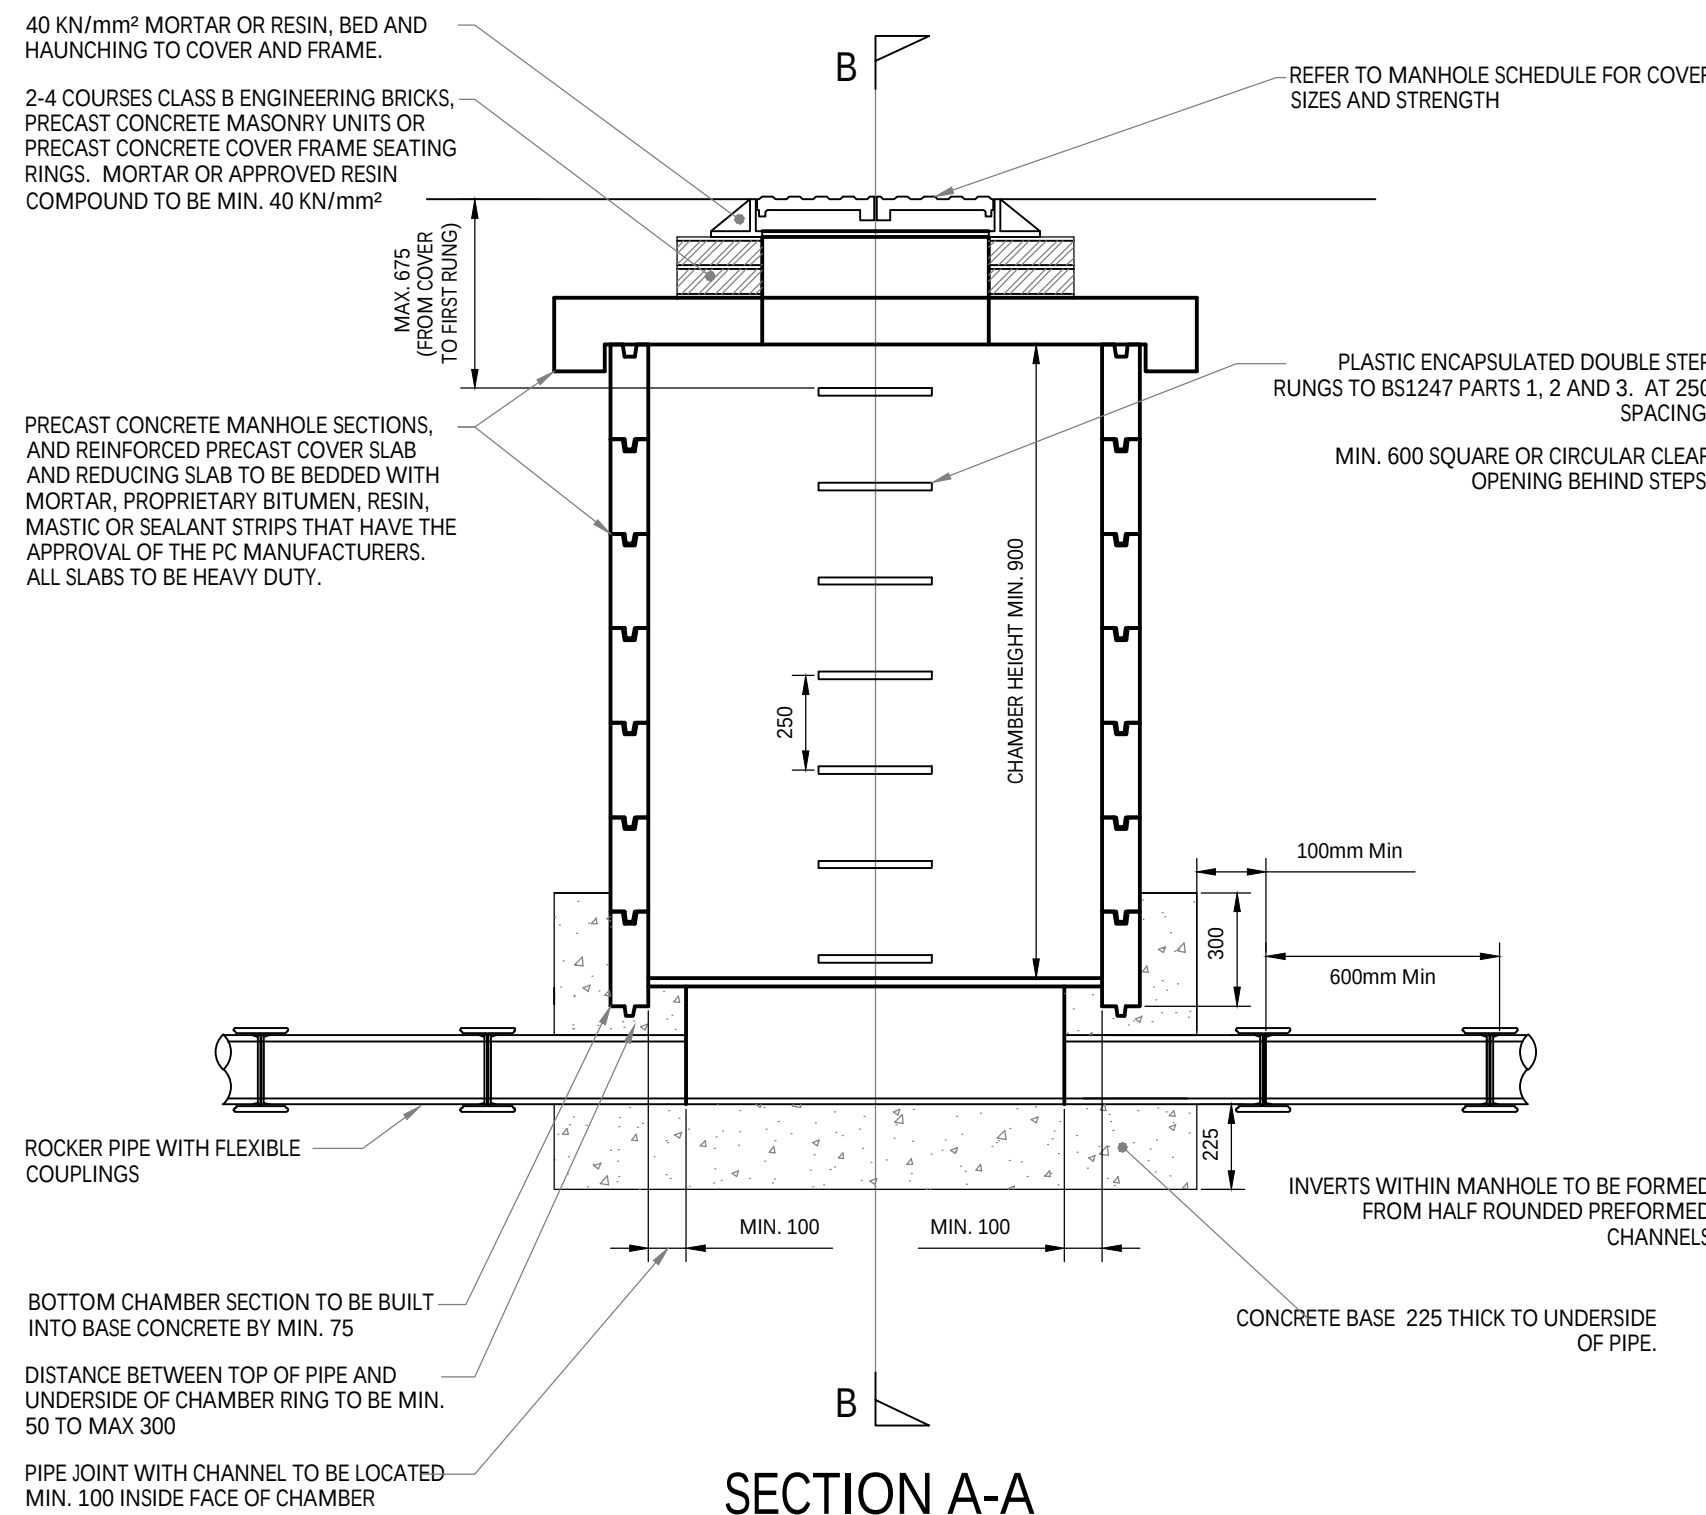

Standard Notes

1. This drawing is to be read in conjunction with all relevant Architect's and Engineer's drawings and the specification.
2. This drawing should not be scaled.
3. All dimensions are to be verified by the contractor on site.
4. All discrepancies should be reported to the C.A. prior to the commencement of the works.

© CIVIC ENGINEERS LIMITED

Notes and Keys

1. TYPICAL DRAINAGE DETAIL DRAWINGS TO BE READ IN CONJUNCTION WITH ALL CIVIC ENGINEER'S DRAWINGS AND ARCHITECTURAL' DRAWINGS

23.07.21	P01	ISSUED FOR INFORMATION			CK
Date	Rev	Description			Chkd



MANCHESTER
LONDON
LEEDS
GLASGOW

www.civicengineers.com

Project
COLLYHURST SOUTH
MANCHESTER

Title
TYPICAL DRAINAGE DETAILS
SHEET 1

INFORMATION

Project Number	Scale @ A1	Date Created	Drawn	Checked	Suitability
1226-05	1:20	MAY'21	ZG	CK	S4
Drawing Number					Revision
1226-05-CIV-XX-XXX-DR-D-3010					P01