






• Front elevation

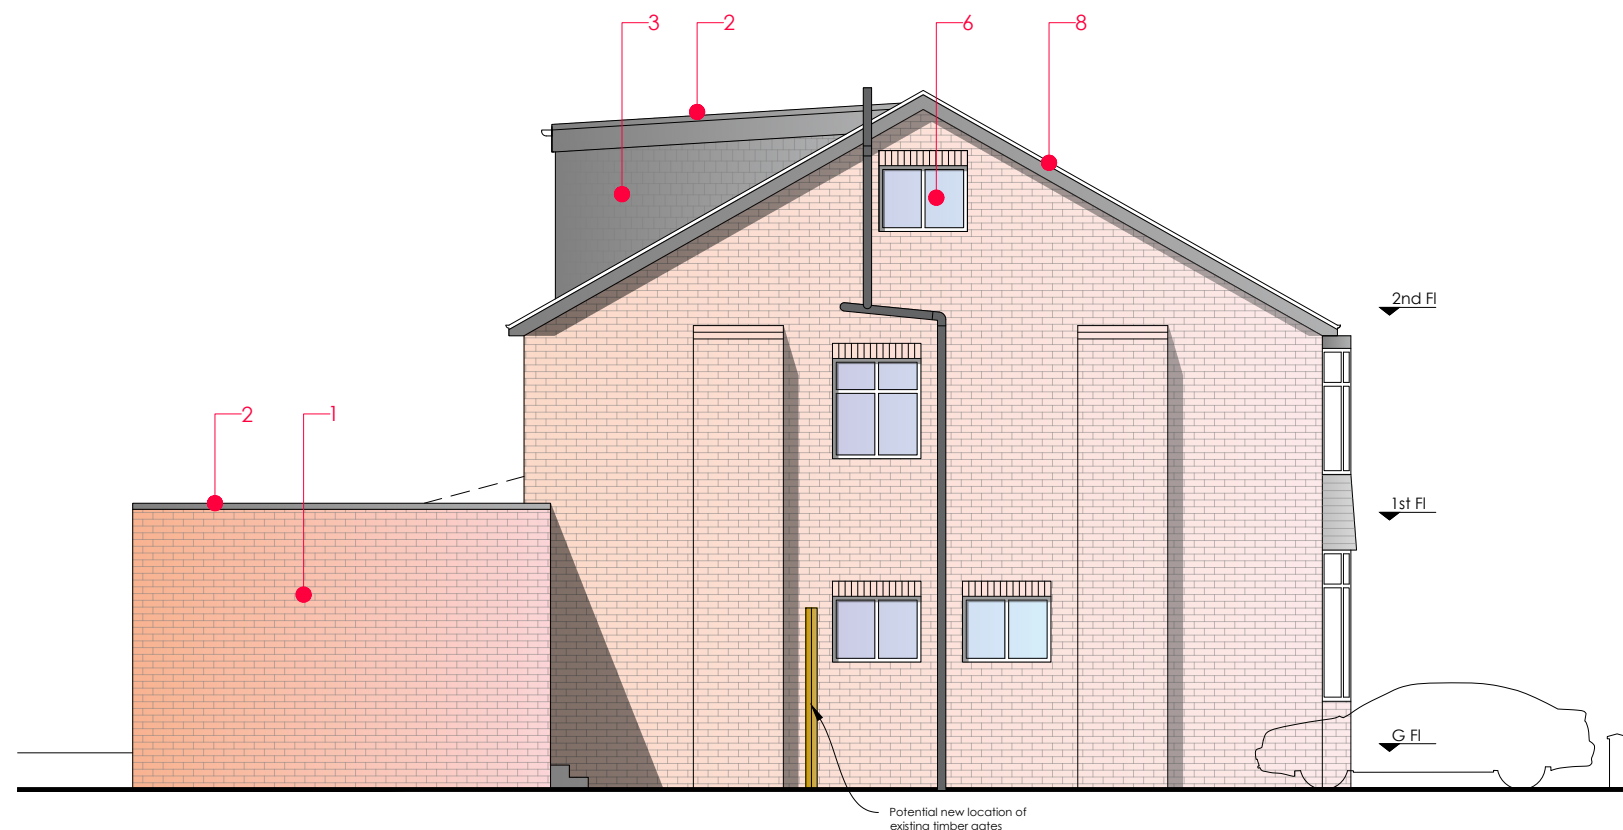

• Side elevation

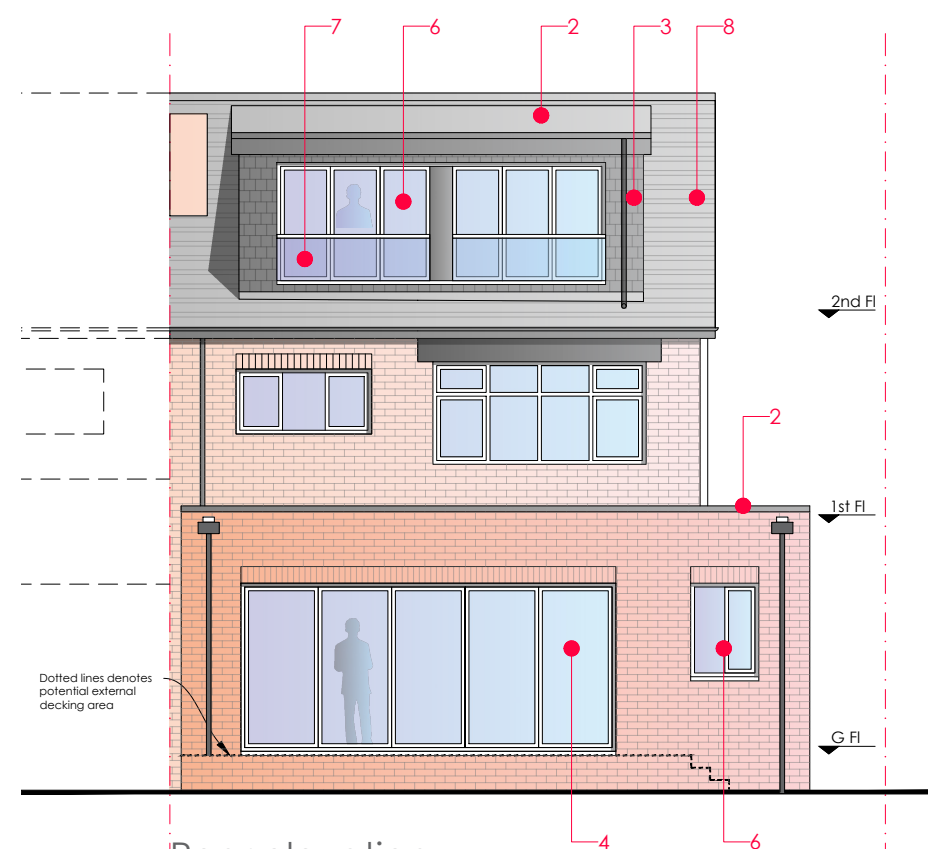


• Rear elevation

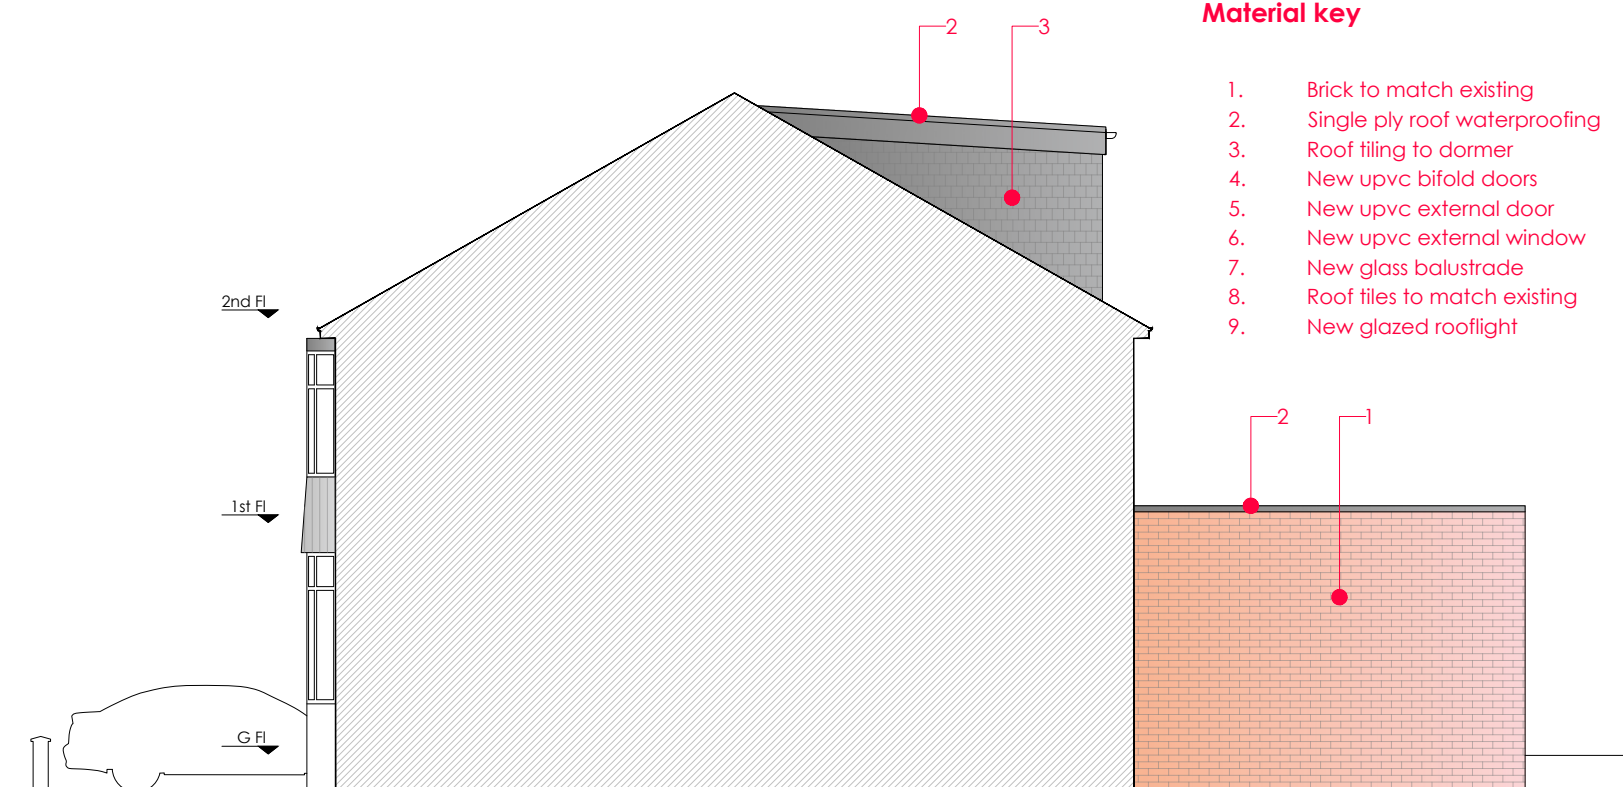

• Side elevation viewed from adjoining property No. 5

Material key

1. Brick to match existing
2. Single ply roof waterproofing
3. Roof tiling to dormer
4. New upvc bifold doors
5. New upvc external door
6. New upvc external window
7. New glass balustrade
8. Roof tiles to match existing
9. New glazed rooflight

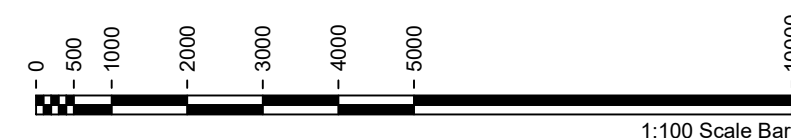

Project:

3 Longton Avenue,
West Diarbury, M20 3JN

Scale.

1:100 @ A3

Title.

Proposed
Elevations

Drwg No.

011