
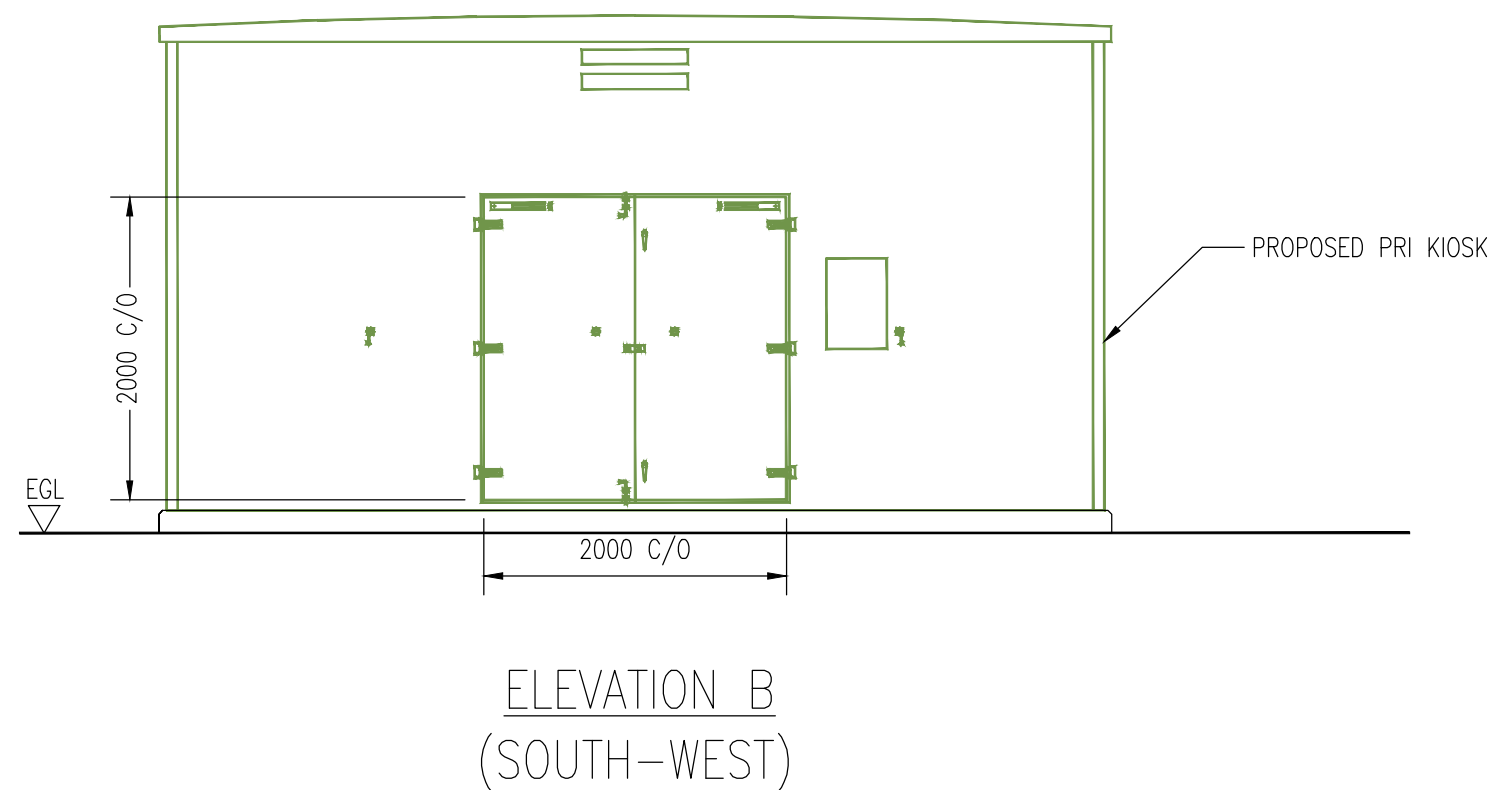
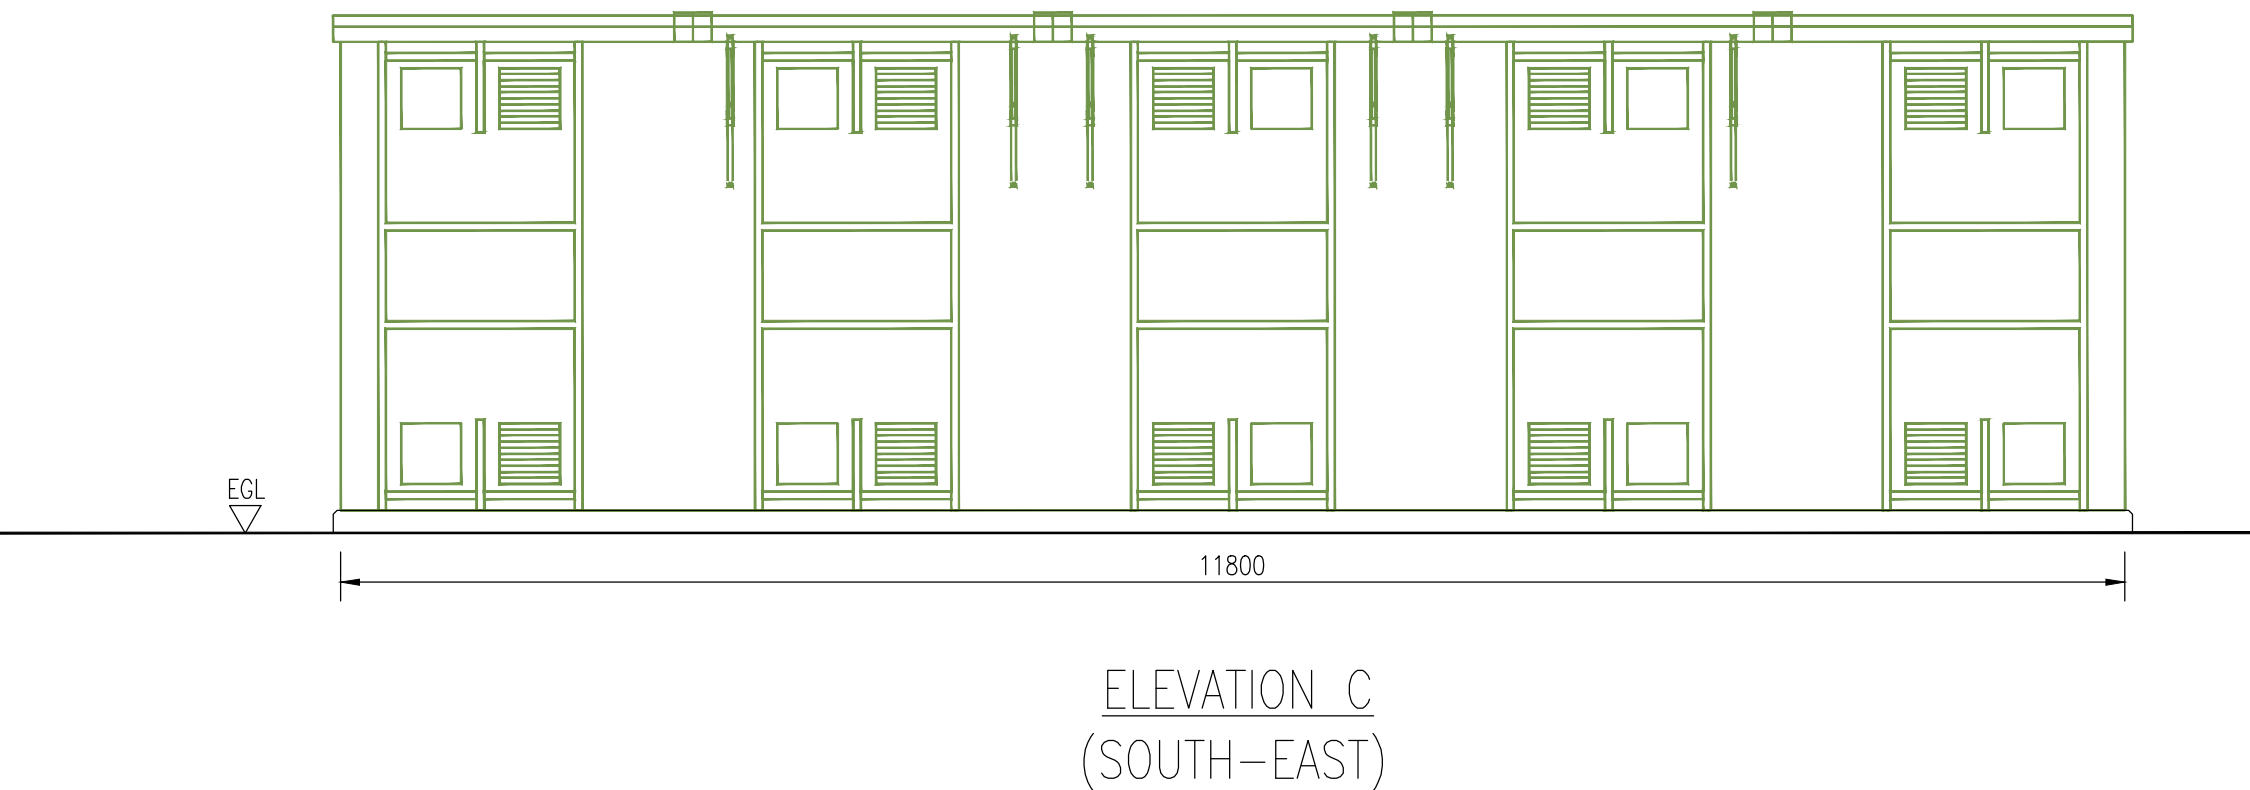
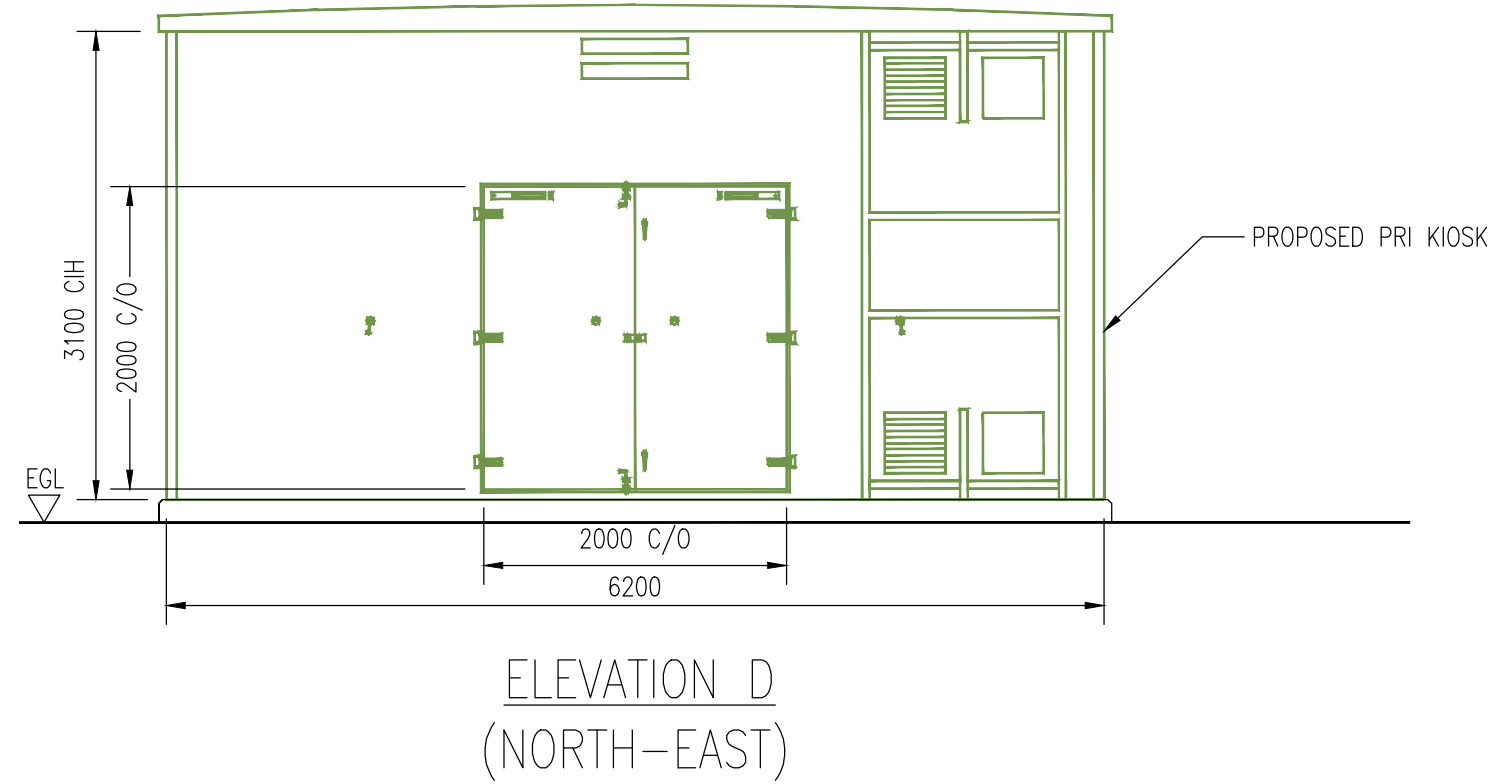


File name: \\UK\WSPGROUP\COMMON\DATA\PROJECTS\70096291\WSP-DETAILED DESIGN\DRAWINGS\70096291-WSP-ZZ-00-DG-AR-0103-P01.DWG, printed on 05 September 2022 15:35:42, by MW, Michael

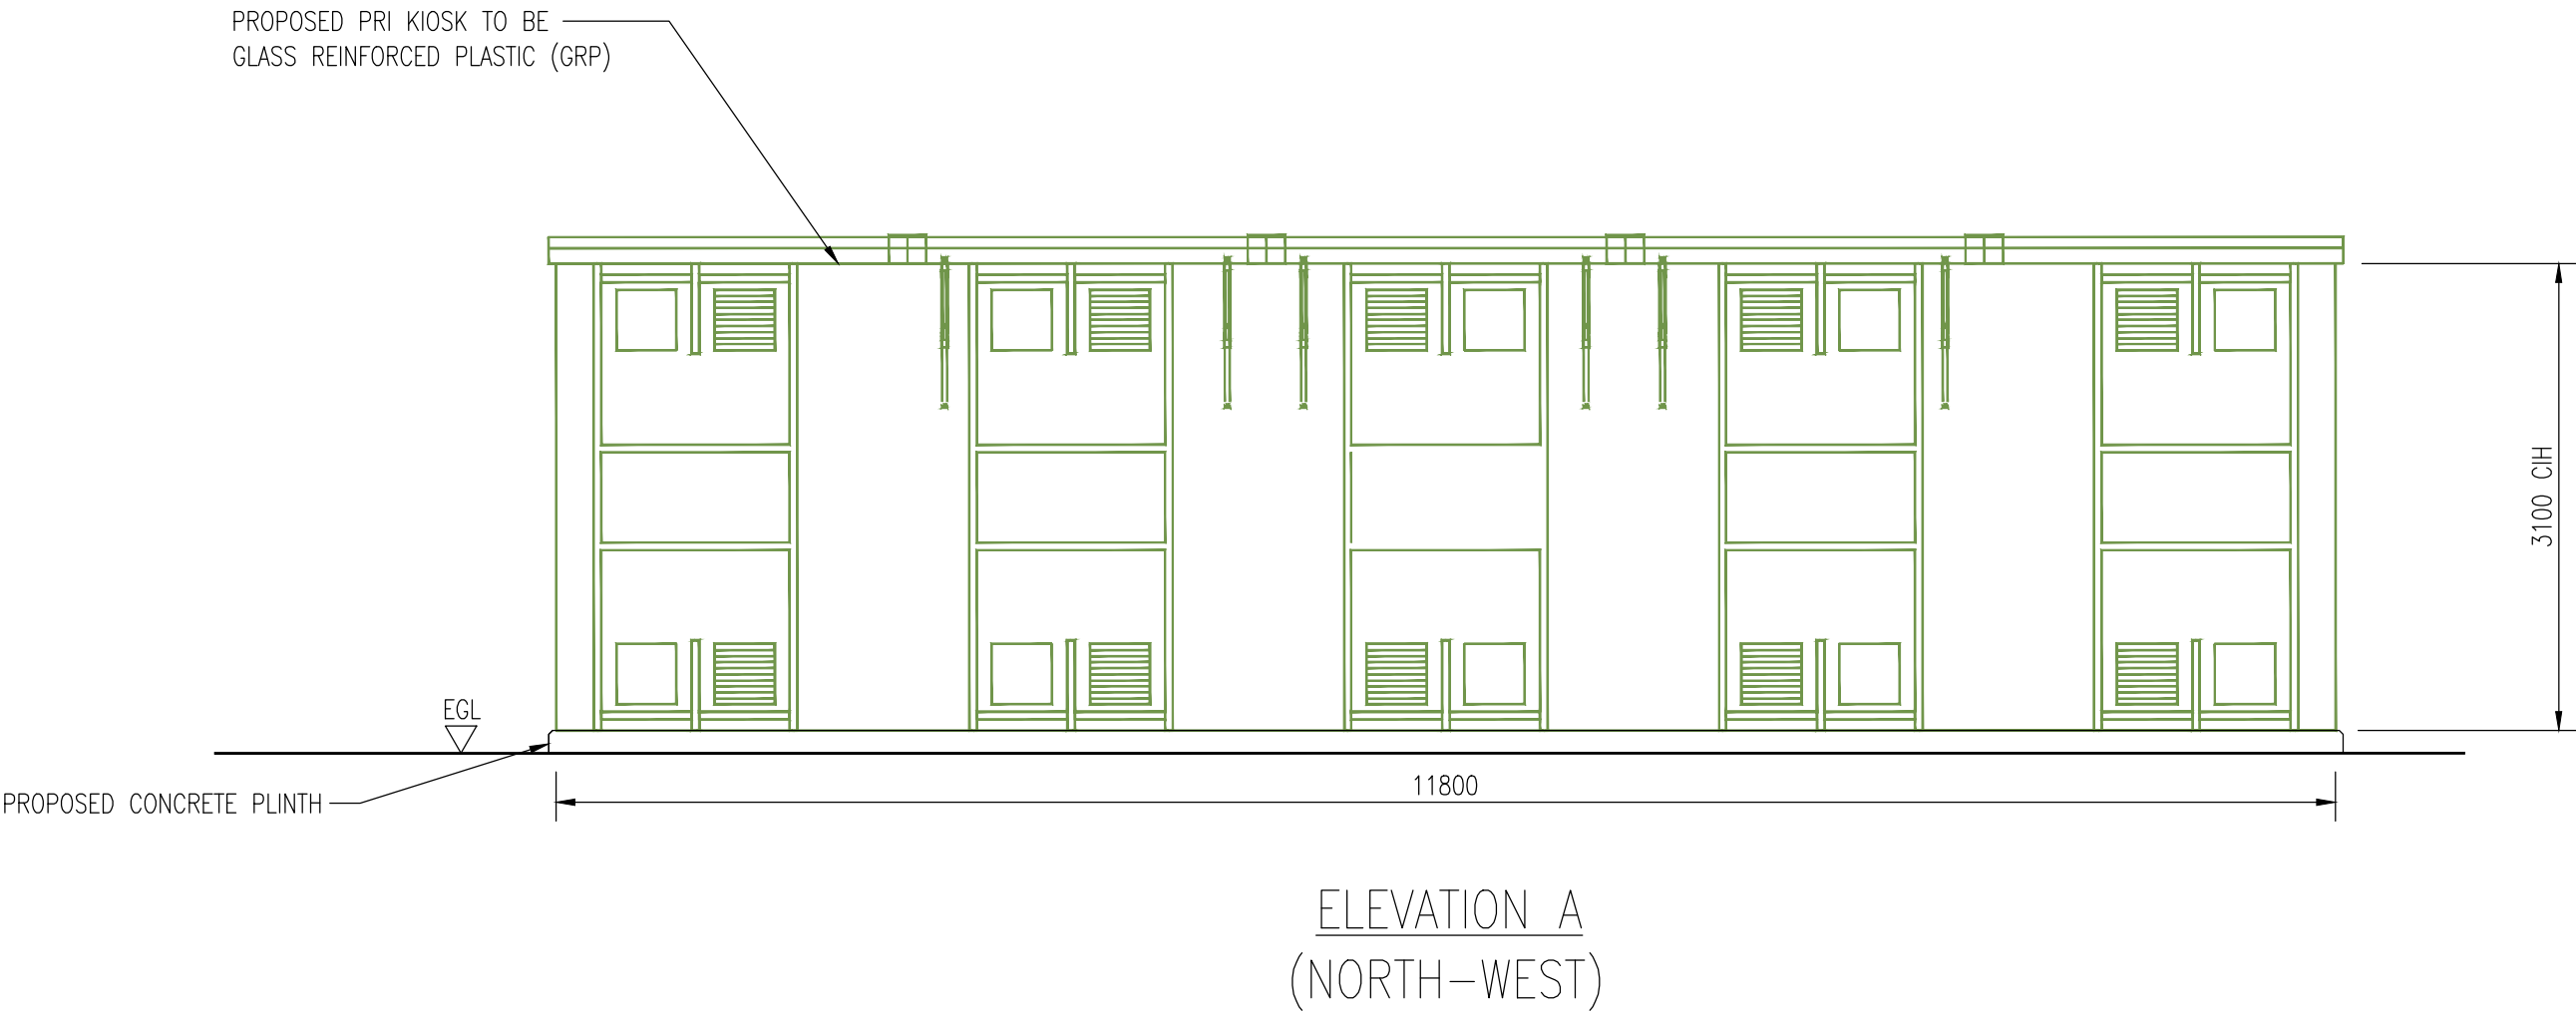

P01	05/09/2022	MW	FIRST ISSUE	JW	MT
REV	DATE	BY	DESCRIPTION	CHK	APP

DRAWING STATUS:	S2 - FOR INFORMATION
-----------------	----------------------

wsp

Manchester First Street, Manchester, M15 4RP, UK
T+ 44 (0) 161 200 5000, F+ 44 (0) 161 200 5001
wsp.com

CLIENT:

Cadent
Your Gas Network

SITE/PROJECT:

GOVERNOR REPLACEMENT PROJECT
BARLOW MOOR ROAD, CHORLTON NWGG225615

TITLE:

PRESSURE REDUCTION INSTALLATION
PROPOSED ELEVATIONS

SCALE @ A1:	1:50	CHECKED:	JW	APPROVED:	MT
PROJECT NO:	70096291	DESIGNED:	MW	DRAWN:	MW
				DATE:	SEPTEMBER 2022

DRAWING NO:	70096291-WSP-ZZ-00-DG-AR-0103	REV:	P01
-------------	-------------------------------	------	-----

© WSP UK Ltd