



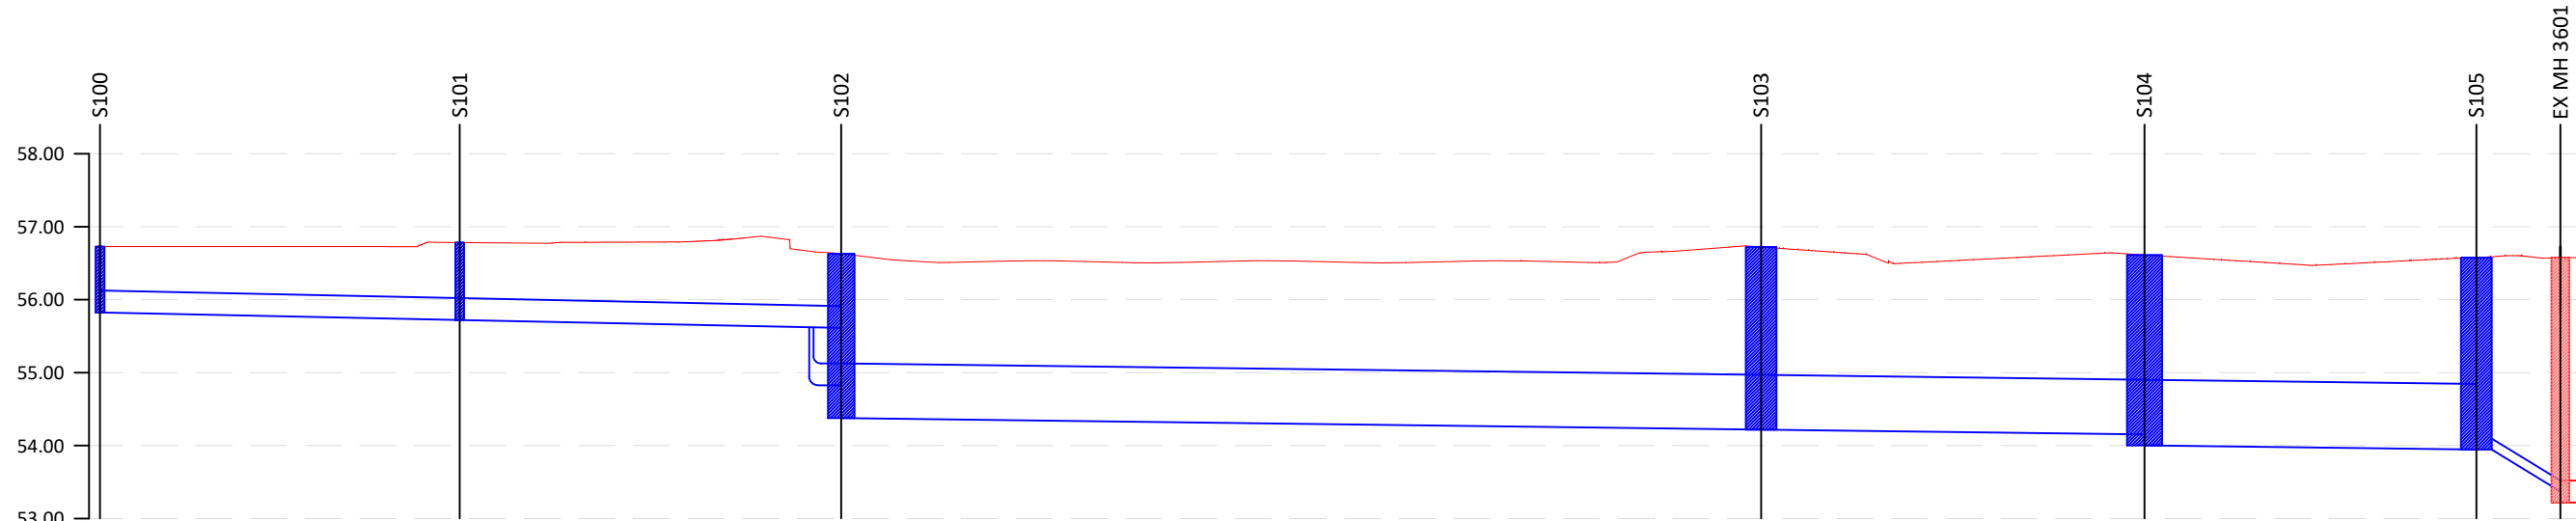


Vert exaggeration = 5.0

Link Name	1.000	1.001	1.002	1.003	1.004	1.005
Section Type	300mm	300mm	750mm	750mm	900mm	150mm
Slope	1:240	1:240	1:400	1:400	1:400	1:10
Cover Level	56.725	56.780	56.640	56.660	56.630	56.570 56.640
Invert Level	55.825	55.722	54.377(750) 55.613(300) BD	54.219	54.003(900) 54.153(750)	53.946 53.220
Length	24.656	26.157	63.064	26.280	22.745	5.758

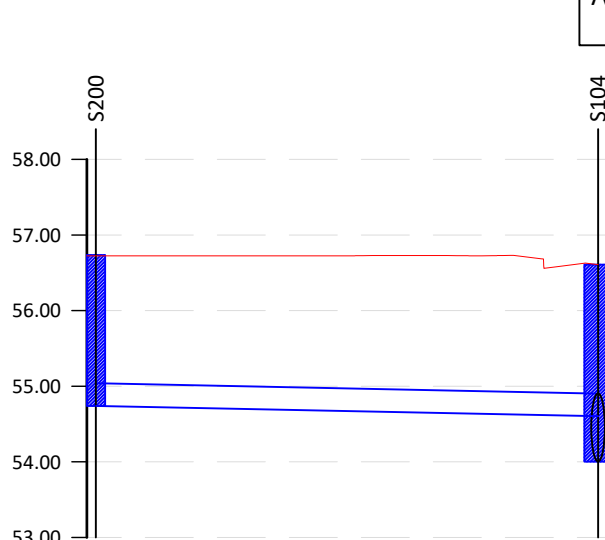


Vert exaggeration = 5.0

Link Name	2.000
Section Type	300mm
Slope	1:240
Cover Level	56.730 56.630
Invert Level	54.740 54.603 (600) 54.003 (900)
Length	33.207

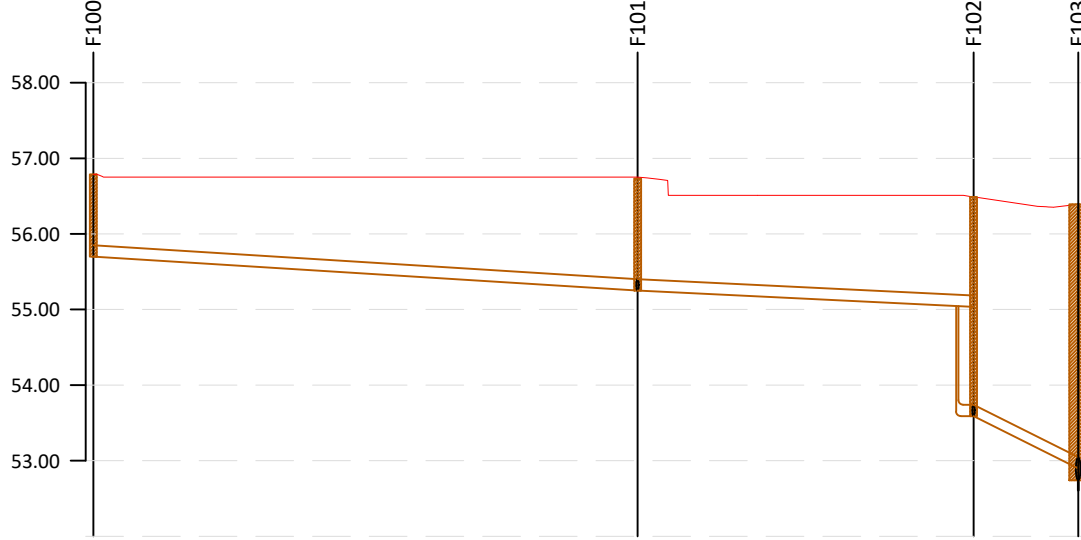

Vert exaggeration = 5.0

Link Name	1.000	1.001	1.002
Section Type	150mm	150mm	150mm
Slope	1:80	1:100	1:10
Cover Level	56.780	56.730	56.510 56.480
Invert Level	55.700	55.250	55.035 BD 53.590 55.890(150) 55.740
Length	36.000	22.220	6.927

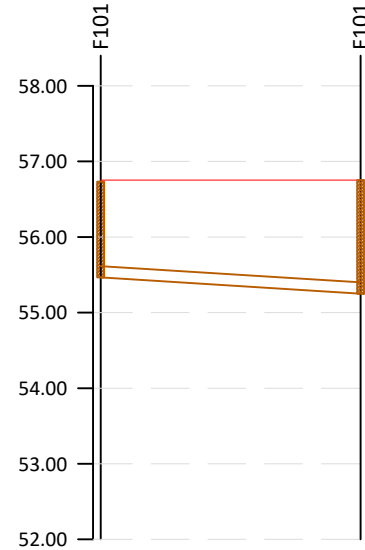

Vert exaggeration = 5.0

Link Name	2.000
Section Type	150mm
Slope	1:80
Cover Level	56.730 56.730
Invert Level	55.465 55.250
Length	17.192

Node ID	Easting (m)	Northing (m)	CL (m)	Depth (m)	Dia (mm)	Node Type	MH Type	Connections	Link ID	IL (m)	Dia (mm)	Link Type
S100	385386.647	399715.606	56.725	0.900	600	PPIC	Adoptable	0	1.000	55.825	300	Circular
S101	385400.581	399733.993	56.780	1.003	600	PPIC	Adoptable	1 0	1.000 1.001	55.722 55.722	300 300	Circular Circular
S102	385379.615	399749.634	56.640	2.263	1800	Manhole	Adoptable	1 0	1.001 1.002	55.613 54.377	300 750	Circular Circular
S103	385341.621	399699.262	56.660	2.441	2100	Manhole	Adoptable	1 0	1.002 1.003	54.219 54.219	750 750	Circular Circular
S104	385363.439	399683.780	56.630	2.633	2400	Manhole	Adoptable	1 2 0	1.003 2.000 1.004	54.153 54.603 54.003	750 300 900	Circular Circular Circular
S105	385363.053	399684.053	56.570	2.624	2100	Manhole	Adoptable	1 0	1.004 1.005	53.946 53.946	900 150	Circular Circular
S200	385382.888	399710.311	56.725	1.985	600	PPIC	Adoptable	0	2.000	54.740	300	Circular

Node ID	Easting (m)	Northing (m)	CL (m)	Depth (m)	Dia (mm)	Node Type	MH Type	Connections	Link ID	IL (m)	Dia (mm)	Link Type
F100	385399.270	399734.207	56.730	0.600	450	PPIC	Adoptable	0	1.000	55.700	150	Circular
F101	385377.591	399705.466	56.730	1.480	450	PPIC	Adoptable	1 0	1.000 1.001	55.250 55.250	150 150	Circular Circular
F102	385395.162	399691.864	56.510	2.920	450	PPIC	Adoptable	1 0	1.001 1.002	55.035 53.590	150 150	Circular Circular
F103	385400.639	399687.624	56.480	3.740	1200	Manhole	Adoptable	1 0	1.002 EX SEWER	52.890 52.740	150 300	Circular Circular
F200	385367.238	399691.740	56.740	1.275	450	PPIC	Adoptable	0	2.000	55.465	150	Circular

ALL WORK ON PUBLIC SEWERS SUBJECT TO UNITED UTILITIES APPROVAL

08.09.21	P2	SECTION 104 APPROVAL	ZG	CK
23.07.21	P1	COMMENT ISSUE	ZG	CK

Date	Rev	Description	Drawn	Chkd
------	-----	-------------	-------	------



Civic Engineers

MANCHESTER
LONDON
LEEDS
GLASGOW

Carver's Warehouse, 77 Dale Street, Manchester, M1 2HG. Tel: 0161 220 6751
Riverside Wharf, 25 Mill Street, London E14 2AB. Tel: 020 7352 2977
Towers Works, Unit D2-05, Glebe Road, Leeds, LS1 5QS. Tel: 0113 3025 130
Gresham Chambers, 45 West Nile St, Glasgow, G1 3PT. Tel: 0141 370 1829

www.civicengineers.com

Project					
COLLYHURST SOUTH MANCHESTER					
Title					
PROPOSED ADOPTABLE DRAINAGE SECTIONS & SCHEDULES					
Status					
APPROVAL					
Project Number	Scale @ A1	Date Created	Drawn	Checked	Suitability
1226-05	1:500	23.07.21	ZG	CK	-
Drawing Number					Revision
1226-05-CIV-XX-XX-DR-D-3004					P2