



REVISION	DATE	DESCRIPTION
P01	17.03.23	PLANNING ISSUE
P02	13.04.23	SECTION LABELS AMENDED

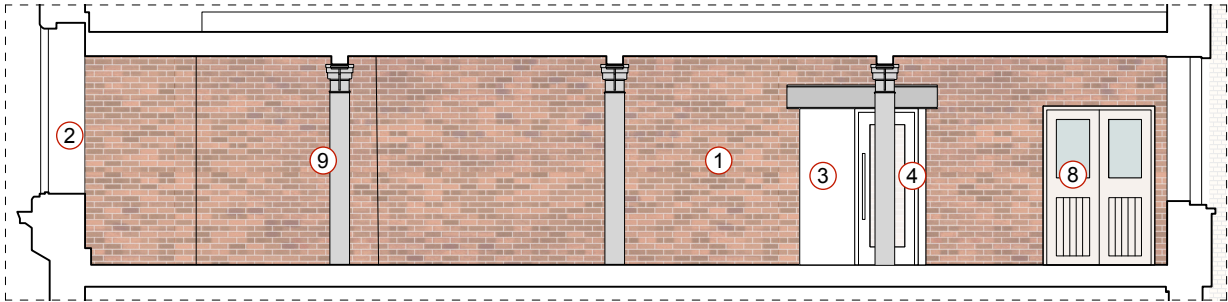


FOURWAYS HOUSE, SECOND FLOOR
PROPOSED SECTION EE'

1.100 @ A3

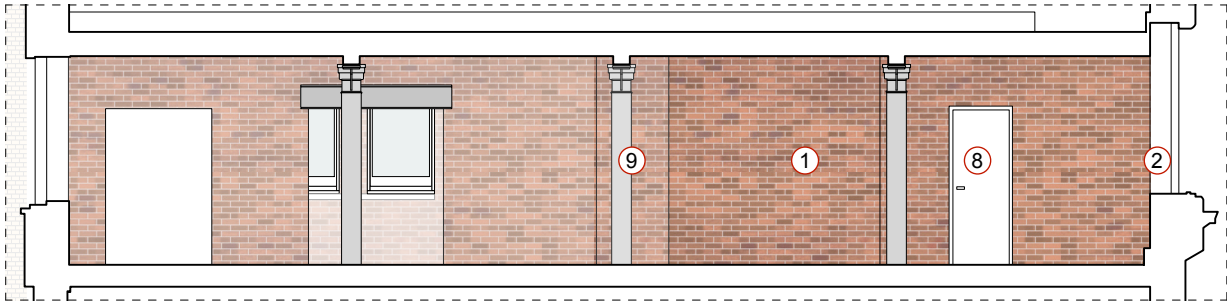


FOURWAYS HOUSE, SECOND FLOOR
PROPOSED SECTION FF'

1.100 @ A3

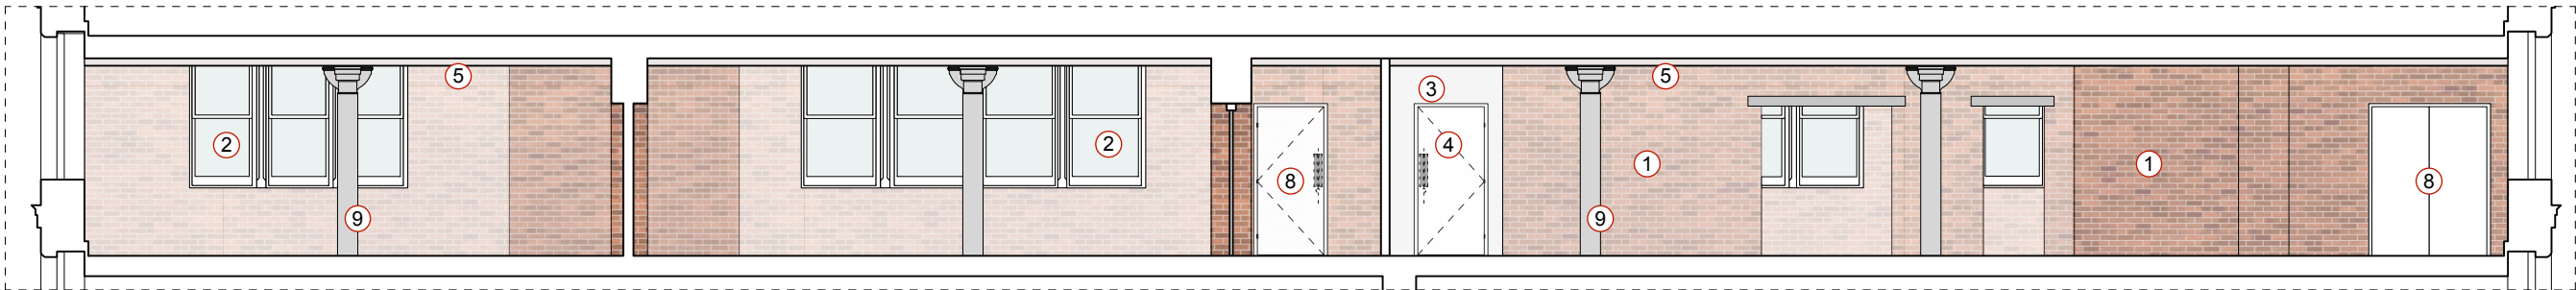


FOURWAYS HOUSE, SECOND FLOOR
PROPOSED SECTION GG'

1.100 @ A3

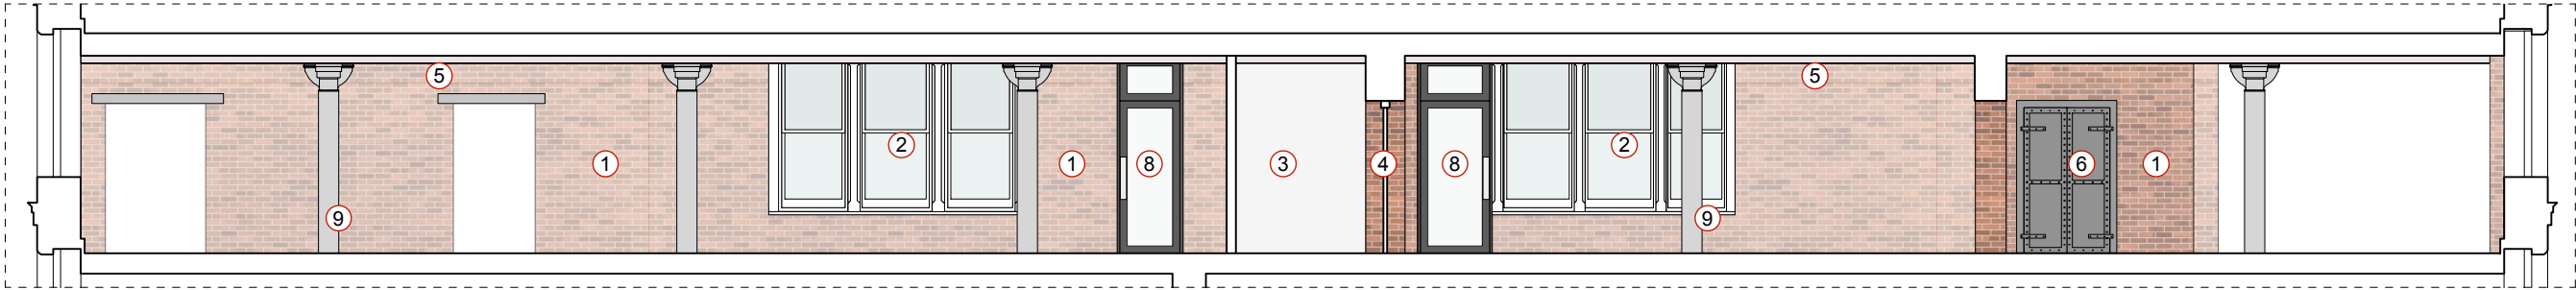

FOURWAYS HOUSE, SECOND FLOOR
PROPOSED SECTION HH'

1.100 @ A3

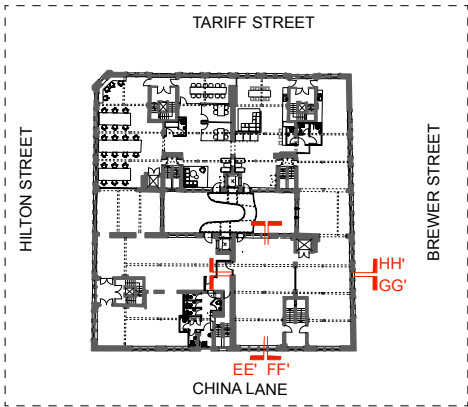

SECTION KEY	
1	EXISTING BRICKWORK EXPOSED
2	ORIGINAL SASH WINDOWS
3	PROPOSED PARTITION WALLS
4	PROPOSED DOORS
5	ORIGINAL TIMBER BEAMS
6	ORIGINAL CAST IRON DOOR
7	EXISTING DOORS
8	EXISTING CAST IRON COLUMNS
9	PROPOSED GLAZED SCREEN

PLANNING

OMI Architects

31 Blackfriars Road, Salford, Manchester, M3 7AQ
+44(0)161 832 3242 / info@omiarchitects.com / www.omiarchitects.com

PROJECT	FOURWAYS				
DRAWING	SECOND FLOOR - PROPOSED SECTIONS				
DATE	FEB' 22	DRAWN BY	KT	SCALE	@A3
JOB NO.	1420	DWG.NO.	L 2328		