





01 SITE LOCATION PLAN
1:1250 @ A1

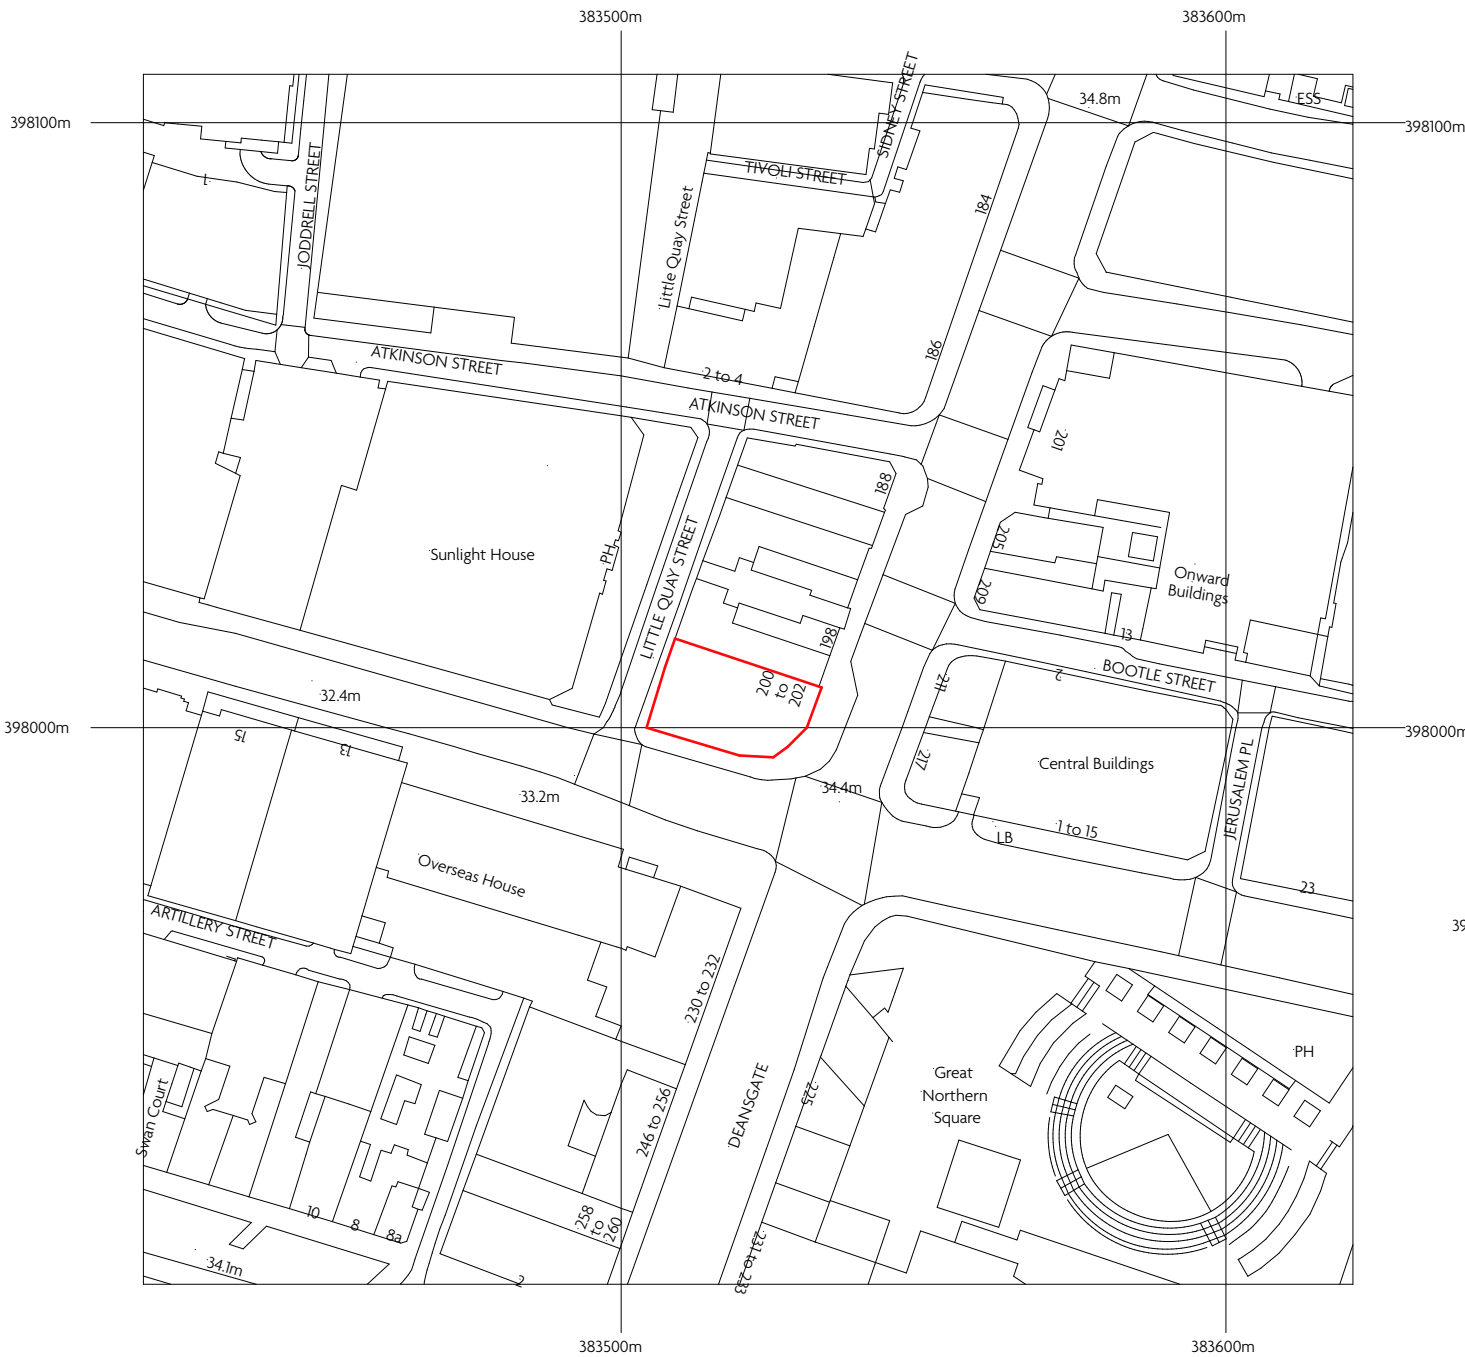

02 BLOCK PLAN
1:500 @ A1

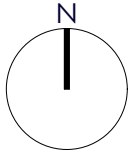

REV	DATE	REASON	NOTES
			Do not scale from this drawing. All dimensions to be checked on site prior to any manufacture and construction.

Copyright Reserved

Macaulay
Sinclair



PROJECT	Flat Iron Manchester
TITLE	Site Location & Block Plan
SCALE @ A3	1:1250 / 1:500
DATE	2023/03/30
DRAWN BY	GT

+44 (0)115 950 7313
STUDIO@MACAULAYSINCLAIR.COM
MACAULAYSINCLAIR.COM

PROJ NO.	3809
DWG NO.	03(04)
REV	

STATUS

PLANNING