





Bay Study - Deck Walkway Elevation
1 : 50

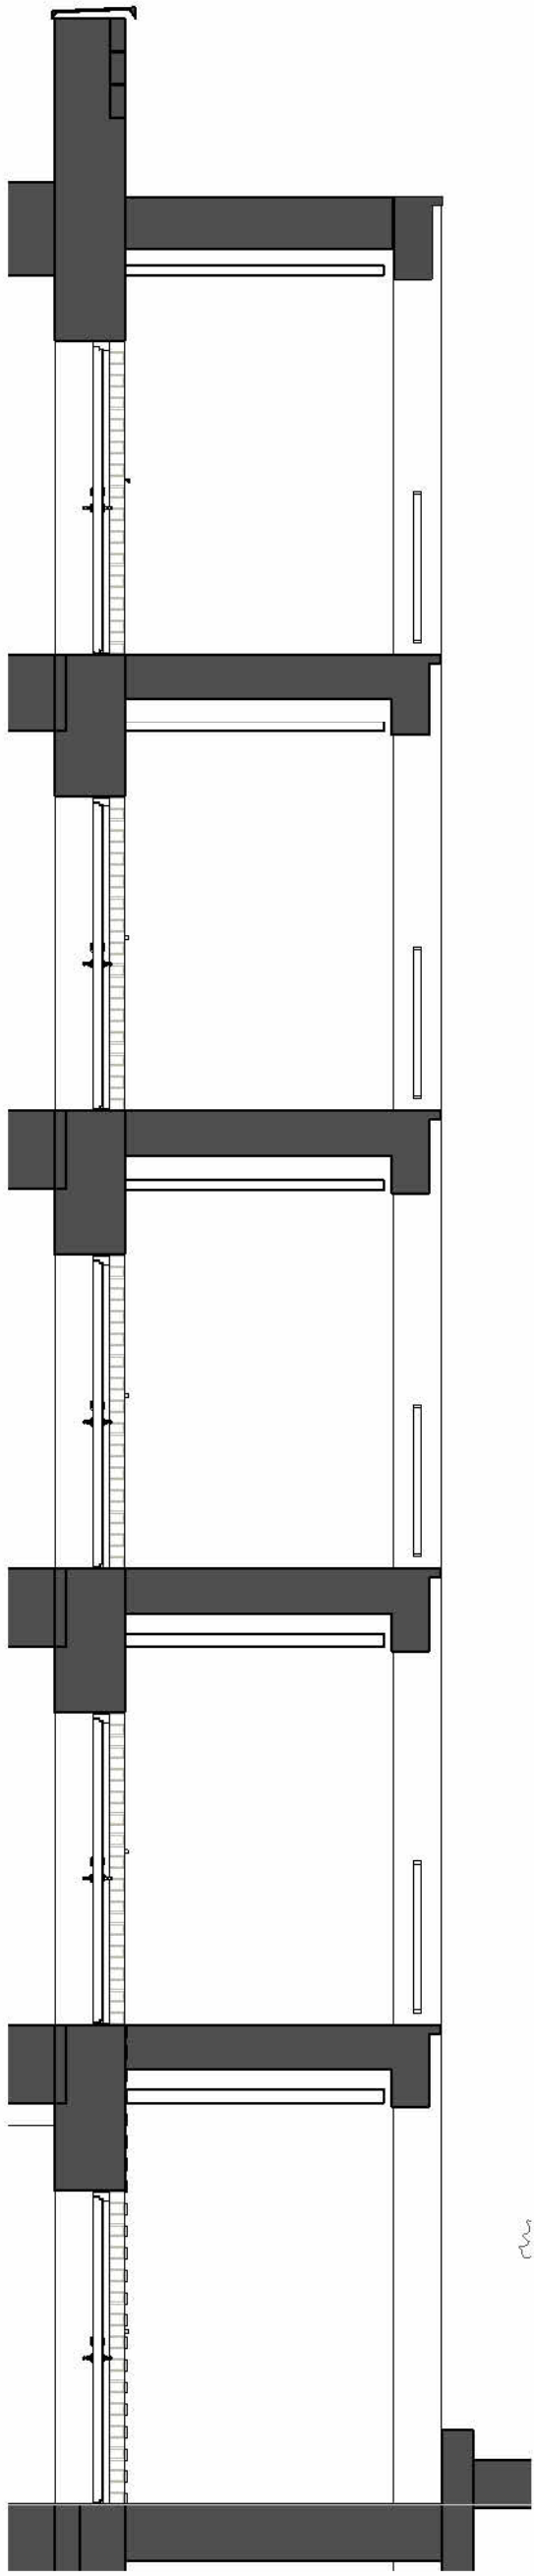

Bay Study - Deck Walkway Section
1 : 50

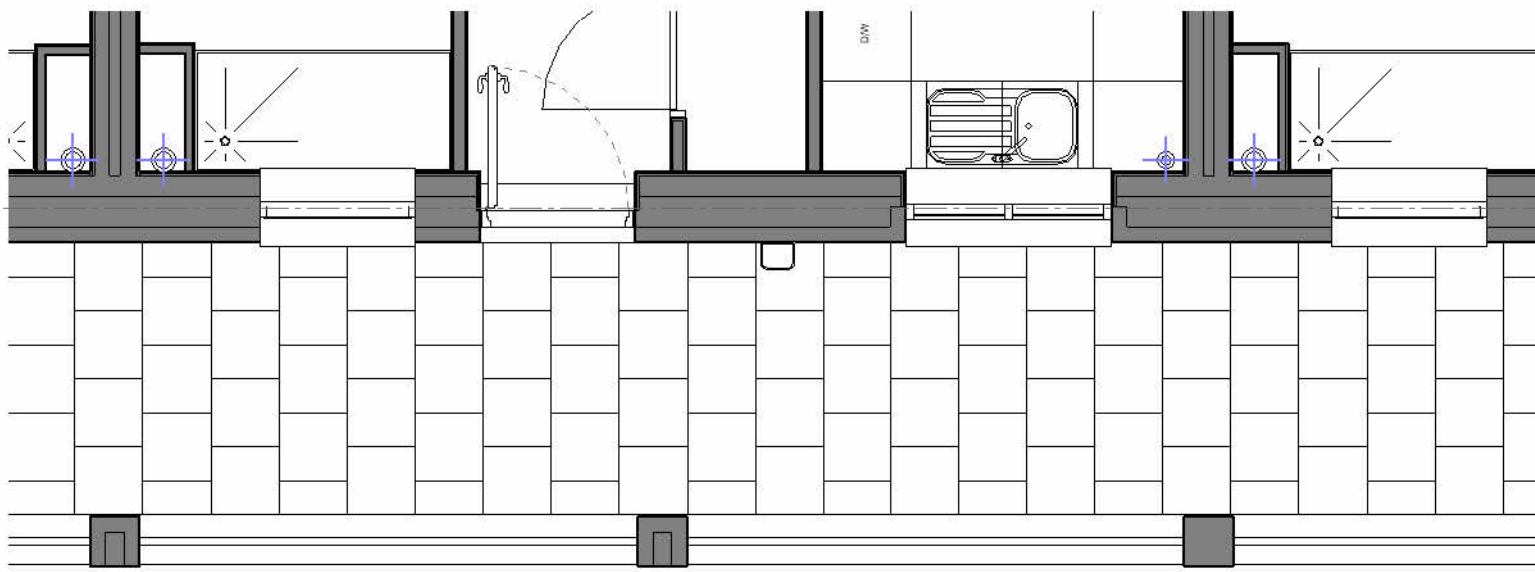


01 - First Floor Bay Study Deck Access
1 : 50



Note:
Do Not Scale from this drawing.
Dimensions are to be checked on site.
If in doubt please ask.

Material Key

- 01 Buff facing brick
- 02 Black contrast facing brick banding (alternating course)
- 03 Soldier coursing banding (3no in total)
- 04 Columns and beams to deck access walkways
- 05 Aluminium windows (RAL TBC)
- 06 Curtain walling (RAL TBC)
- 07 Projecting balcony with flat bar railings (RAL TBC)
- 08 Aluminium panel with horizontal joint (RAL TBC)
- 09 Living Wall Panel
- 10 Composite Entrance Doors - PAS 24
- 11 Aluminium panels to entrance (RAL TBC)
- 12 Glazed entrance door (RAL TBC)

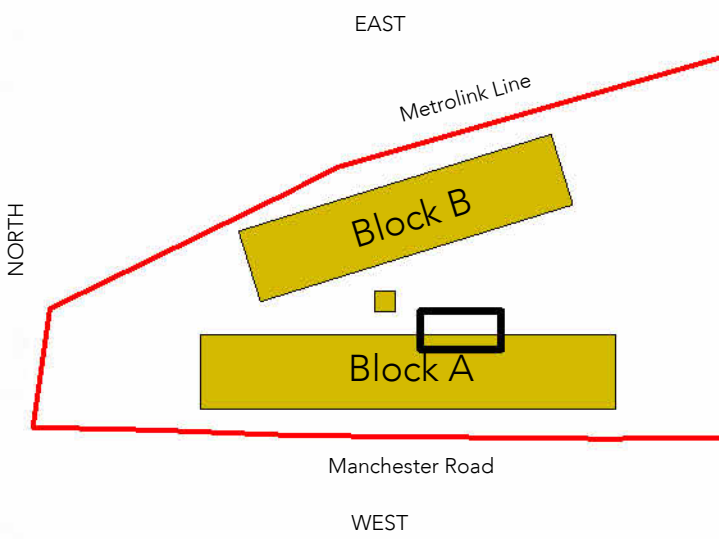

P01 31/03/23 Drawings issued for Planning Submission
Rev Date Intis Details
© The moral rights of the author are hereby asserted.
This drawing and design is the sole property of Buttriss Ltd and must not be reproduced without permission.
Buttriss Ltd is Registered in England and Wales: 330373



Buttriss

41 Bengal Street
Manchester
M4 6AF
Clockwise, Yorkshire House
Greek Street, Leeds
LS1 5SH

T 0161 236 3303 0113 539 7965
E contact@buttriss.net
W www.buttriss.net

Project Title Chorlton Baths Happi
Client Rowlinson Construction, MSV Housing
Location Manchester Road, Chorlton, Manchester

Drawing ref Proposed Bay Study - External Walkways

Date 31/03/2023 18:22:04 Scale As indicated
Checker DC Size A1
Job No: 9136 Status 50 Initial Status

Project Origin Volume Level Type Role Number Rev
CHOBA-BUT-ZZ-ZZ-DR-A-05109-P01

0.5 0 0.5 1 1.5 2 2.5 m
SCALE 1:50