
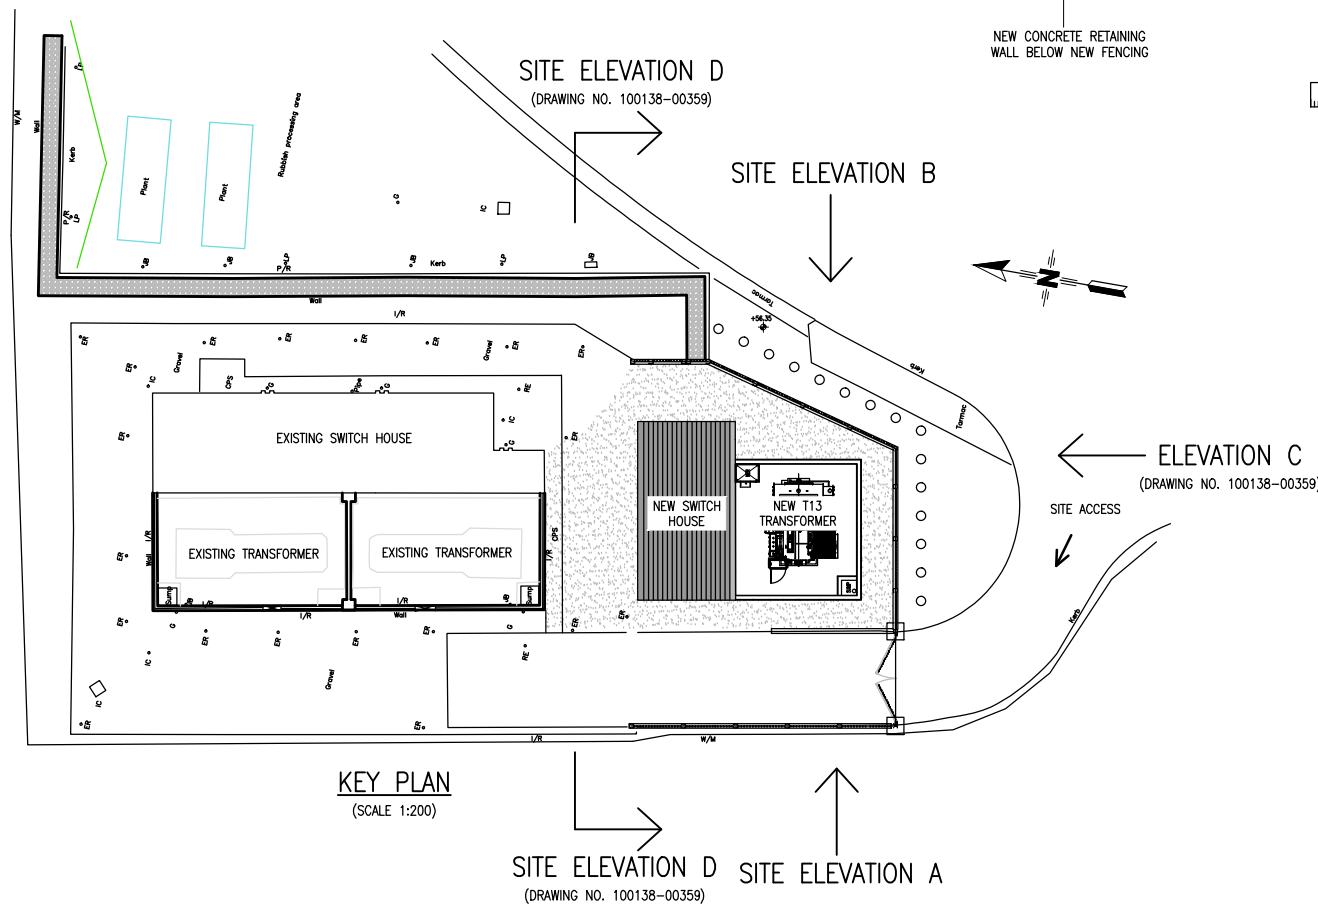
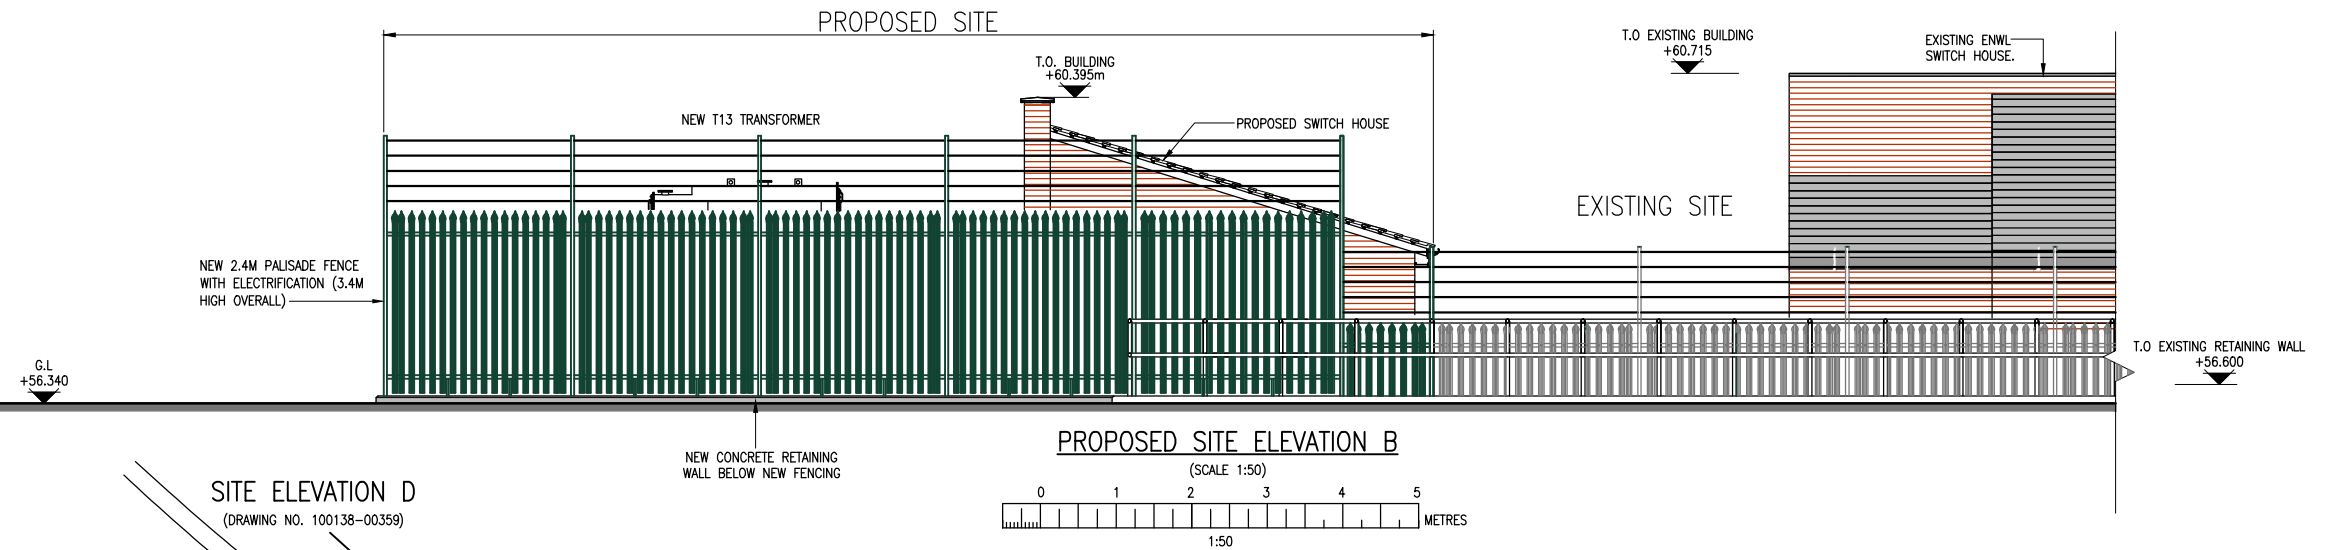


# GENERAL NOTES

FOR GENERAL NOTES AND REFERENCE DRAWINGS SEE  
DWG No. 100138-00350.

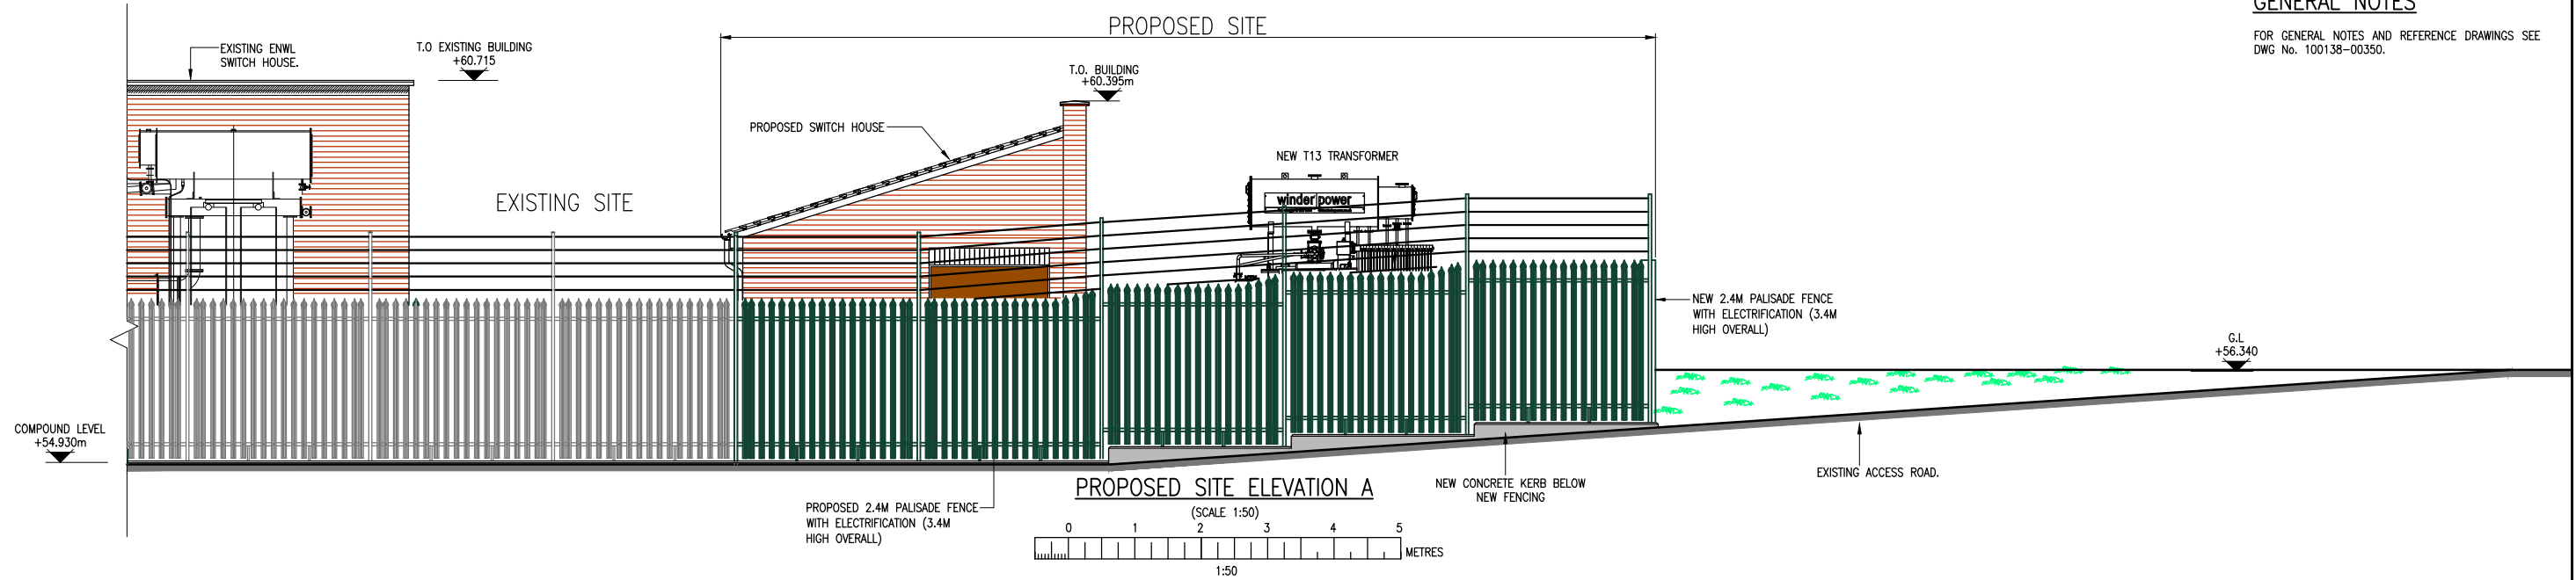

## REVISION 002

DRAWING SPLIT INTO TWO - REFER ALSO TO DRAWING NO.  
100138-00359 FOR PROPOSED EXTERNAL ELEVATIONS C AND D

| THIS DRAWING AND ANY INFORMATION OR DESCRIPTIVE MATTER SET OUT HEREON ARE THE CONFIDENTIAL AND COPYRIGHT PROPERTY OF ELECTRICITY NORTH WEST LIMITED AND MUST NOT BE DISCLOSED, LOANED, COPIED OR USED FOR ANY PURPOSE WITHOUT WRITTEN PERMISSION. |                                   |       |      |          |
|---|-----------------------------------|-------|------|----------|
| NOT TO BE SCALED. UNLESS OTHERWISE STATED DIMENSIONS ARE IN MILLIMETRES.   |                                   |       |      |          |
| REV   | AMENDMENTS                        | DRAWN | APP. | DATE     |
| 001   | ISSUED FOR PLANNING               | JEWB  | JAB  | 21-10-22 |
| 002   | AS NOTED - RE-ISSUED FOR PLANNING | TR    | JAB  | 30-11-22 |

|   |                |                                                            |                                  |
|---|----------------|------------------------------------------------------------|----------------------------------|
|                                               |                | ELECTRICITY NORTH WEST<br>FREDERICK ROAD<br>SALFORD M6 6QH |                                  |
| EASTLANDS PRIMARY SUBSTATION<br>T13 TRANSFORMER AND SWITCH HOUSE<br>PLANNING DRAWINGS<br>PROPOSED EXTERNAL ELEVATIONS SHEET 1 OF 2 |                |                                                            |                                  |
| SCALE   | AS SHOWN AT A1 | SITE NAME                                                  | EASTLANDS PRIMARY SUBSTATION     |
| DRAWN   | JEWB           | PROJECT                                                    | T13 TRANSFORMER AND SWITCH HOUSE |
| APPROVED   | JAB            | P.F.R. NO.                                                 | 100138                           |
| DATE   | OCT 21         | DWG STATUS                                                 | RELEASED                         |
| SHEET SIZE   | A1             | DRAWING NUMBER                                             | 100138-00353                     |
| OLD DWG NO.   |                | REVISION                                                   | 002                              |