



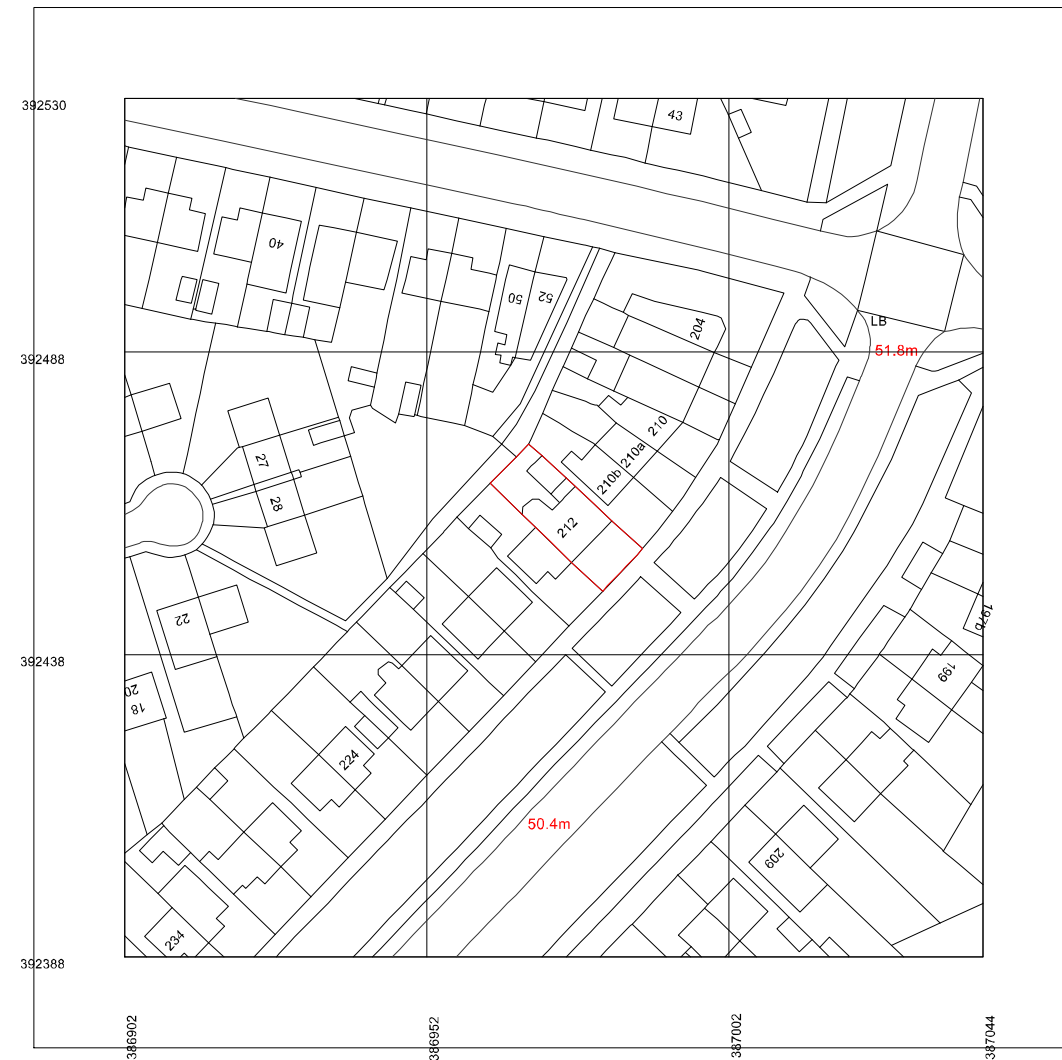

Produced on 13 January 2023 from the Ordnance Survey National Geographic Database and incorporating surveyed revision available at this date.
 This map shows the area bounded by 386902 392388,387044 392388,387044 392530,386902 392530,386902 392388
 Crown copyright and database rights 2023 OS 100054135. Supplied by copla ltd trading as UKPlanningMaps.com a licensed Ordnance Survey partner (OS 100054135).
 Unique plan reference: v2c/894381/1207182

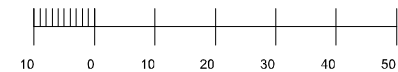

LOCATION PLAN

SCALE 1:1250 @ A3

Drawing title: Dormer conversion at 212 Errwood road - Location Plan

Client:
 Afia Kamal
 212 Errwood Road
 Manchester M19 1HX

Drawing no.
 2022/212 EWR/015

Scale:
 1:1250

Date created:01/12/2022

General notes:

1. This drawing is intended for the use in planning ONLY at this stage.
2. Do not Scale this drawing.
3. All dimensions provided are in meters Until Noted Otherwise.



**SR ENGINEERING
 SERVICES LIMITED**
 srenggandservices@gmail.com
 Contact:07809569032