


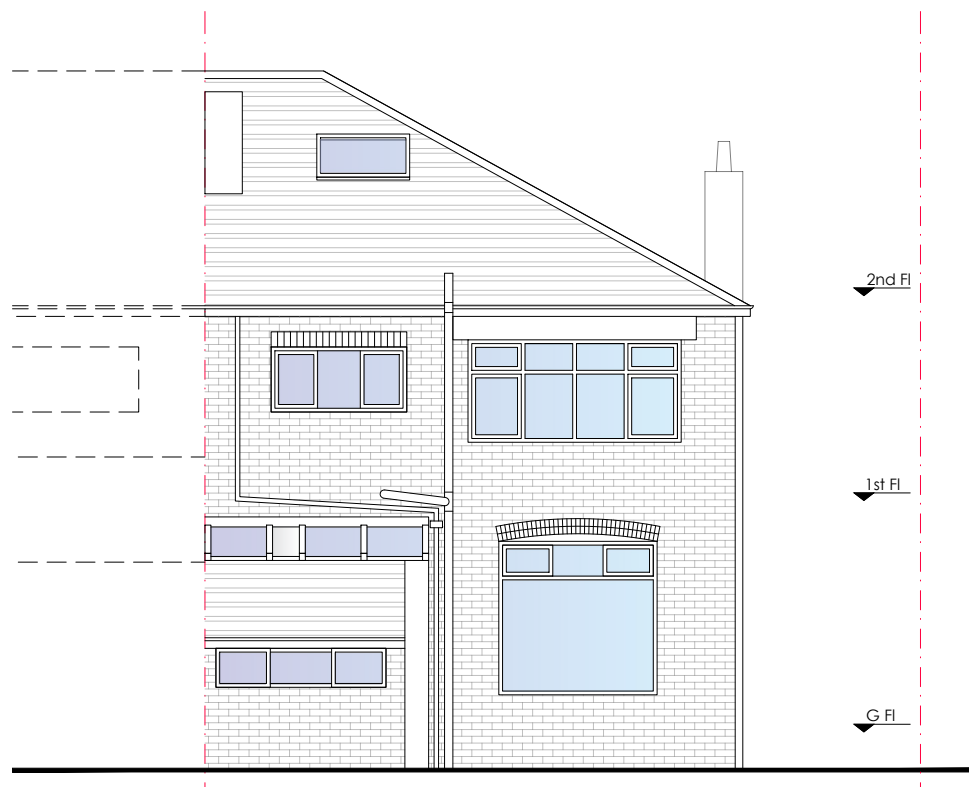


• Front elevation



• Side elevation



• Rear elevation

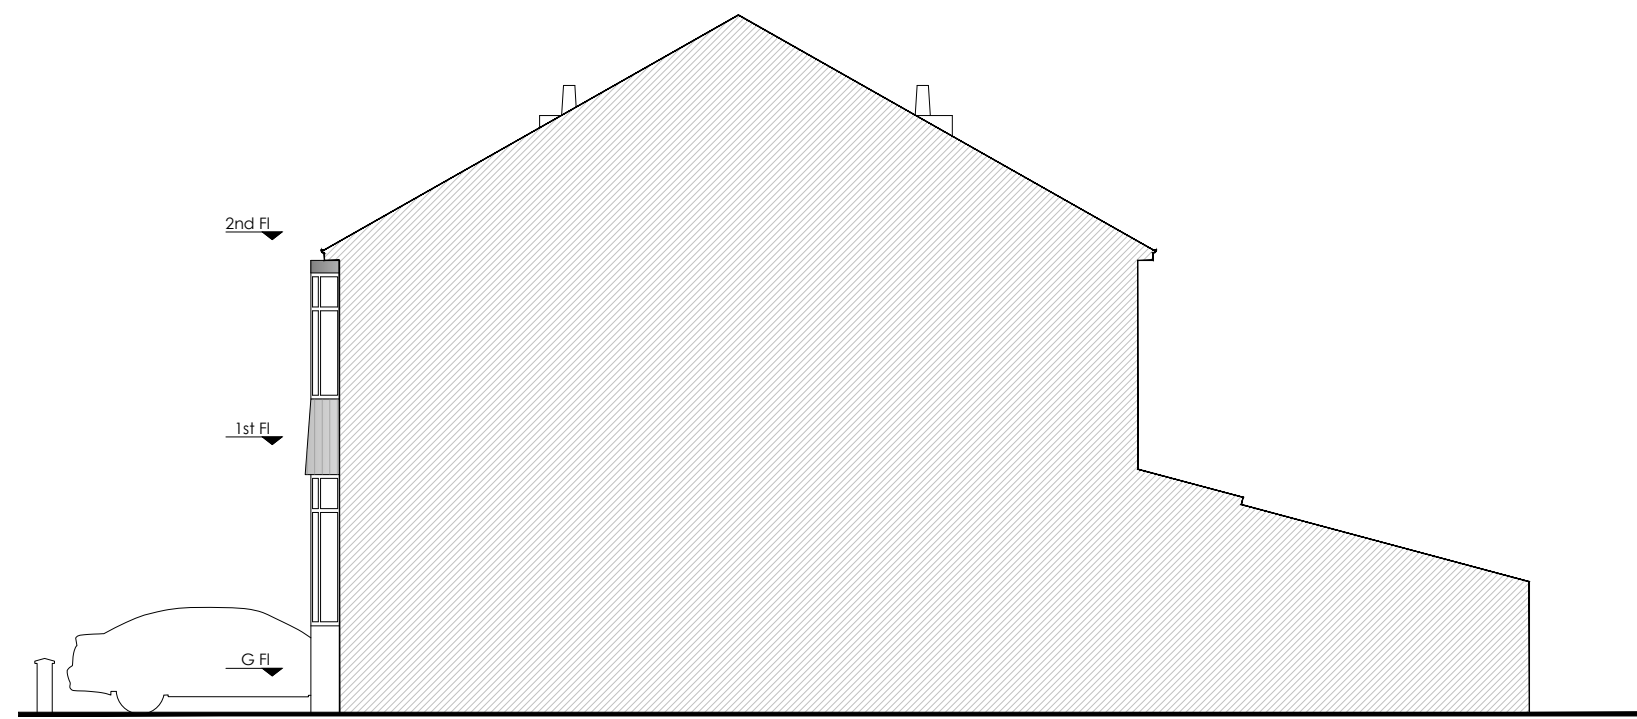

• Side elevation viewed from adjoining property No. 5



Project:
3 Longton Avenue,
West Didsbury, M20 3JN

Scale.
1:100 @ A3

Title.
**Existing
Elevations**

Drwg No.

006