


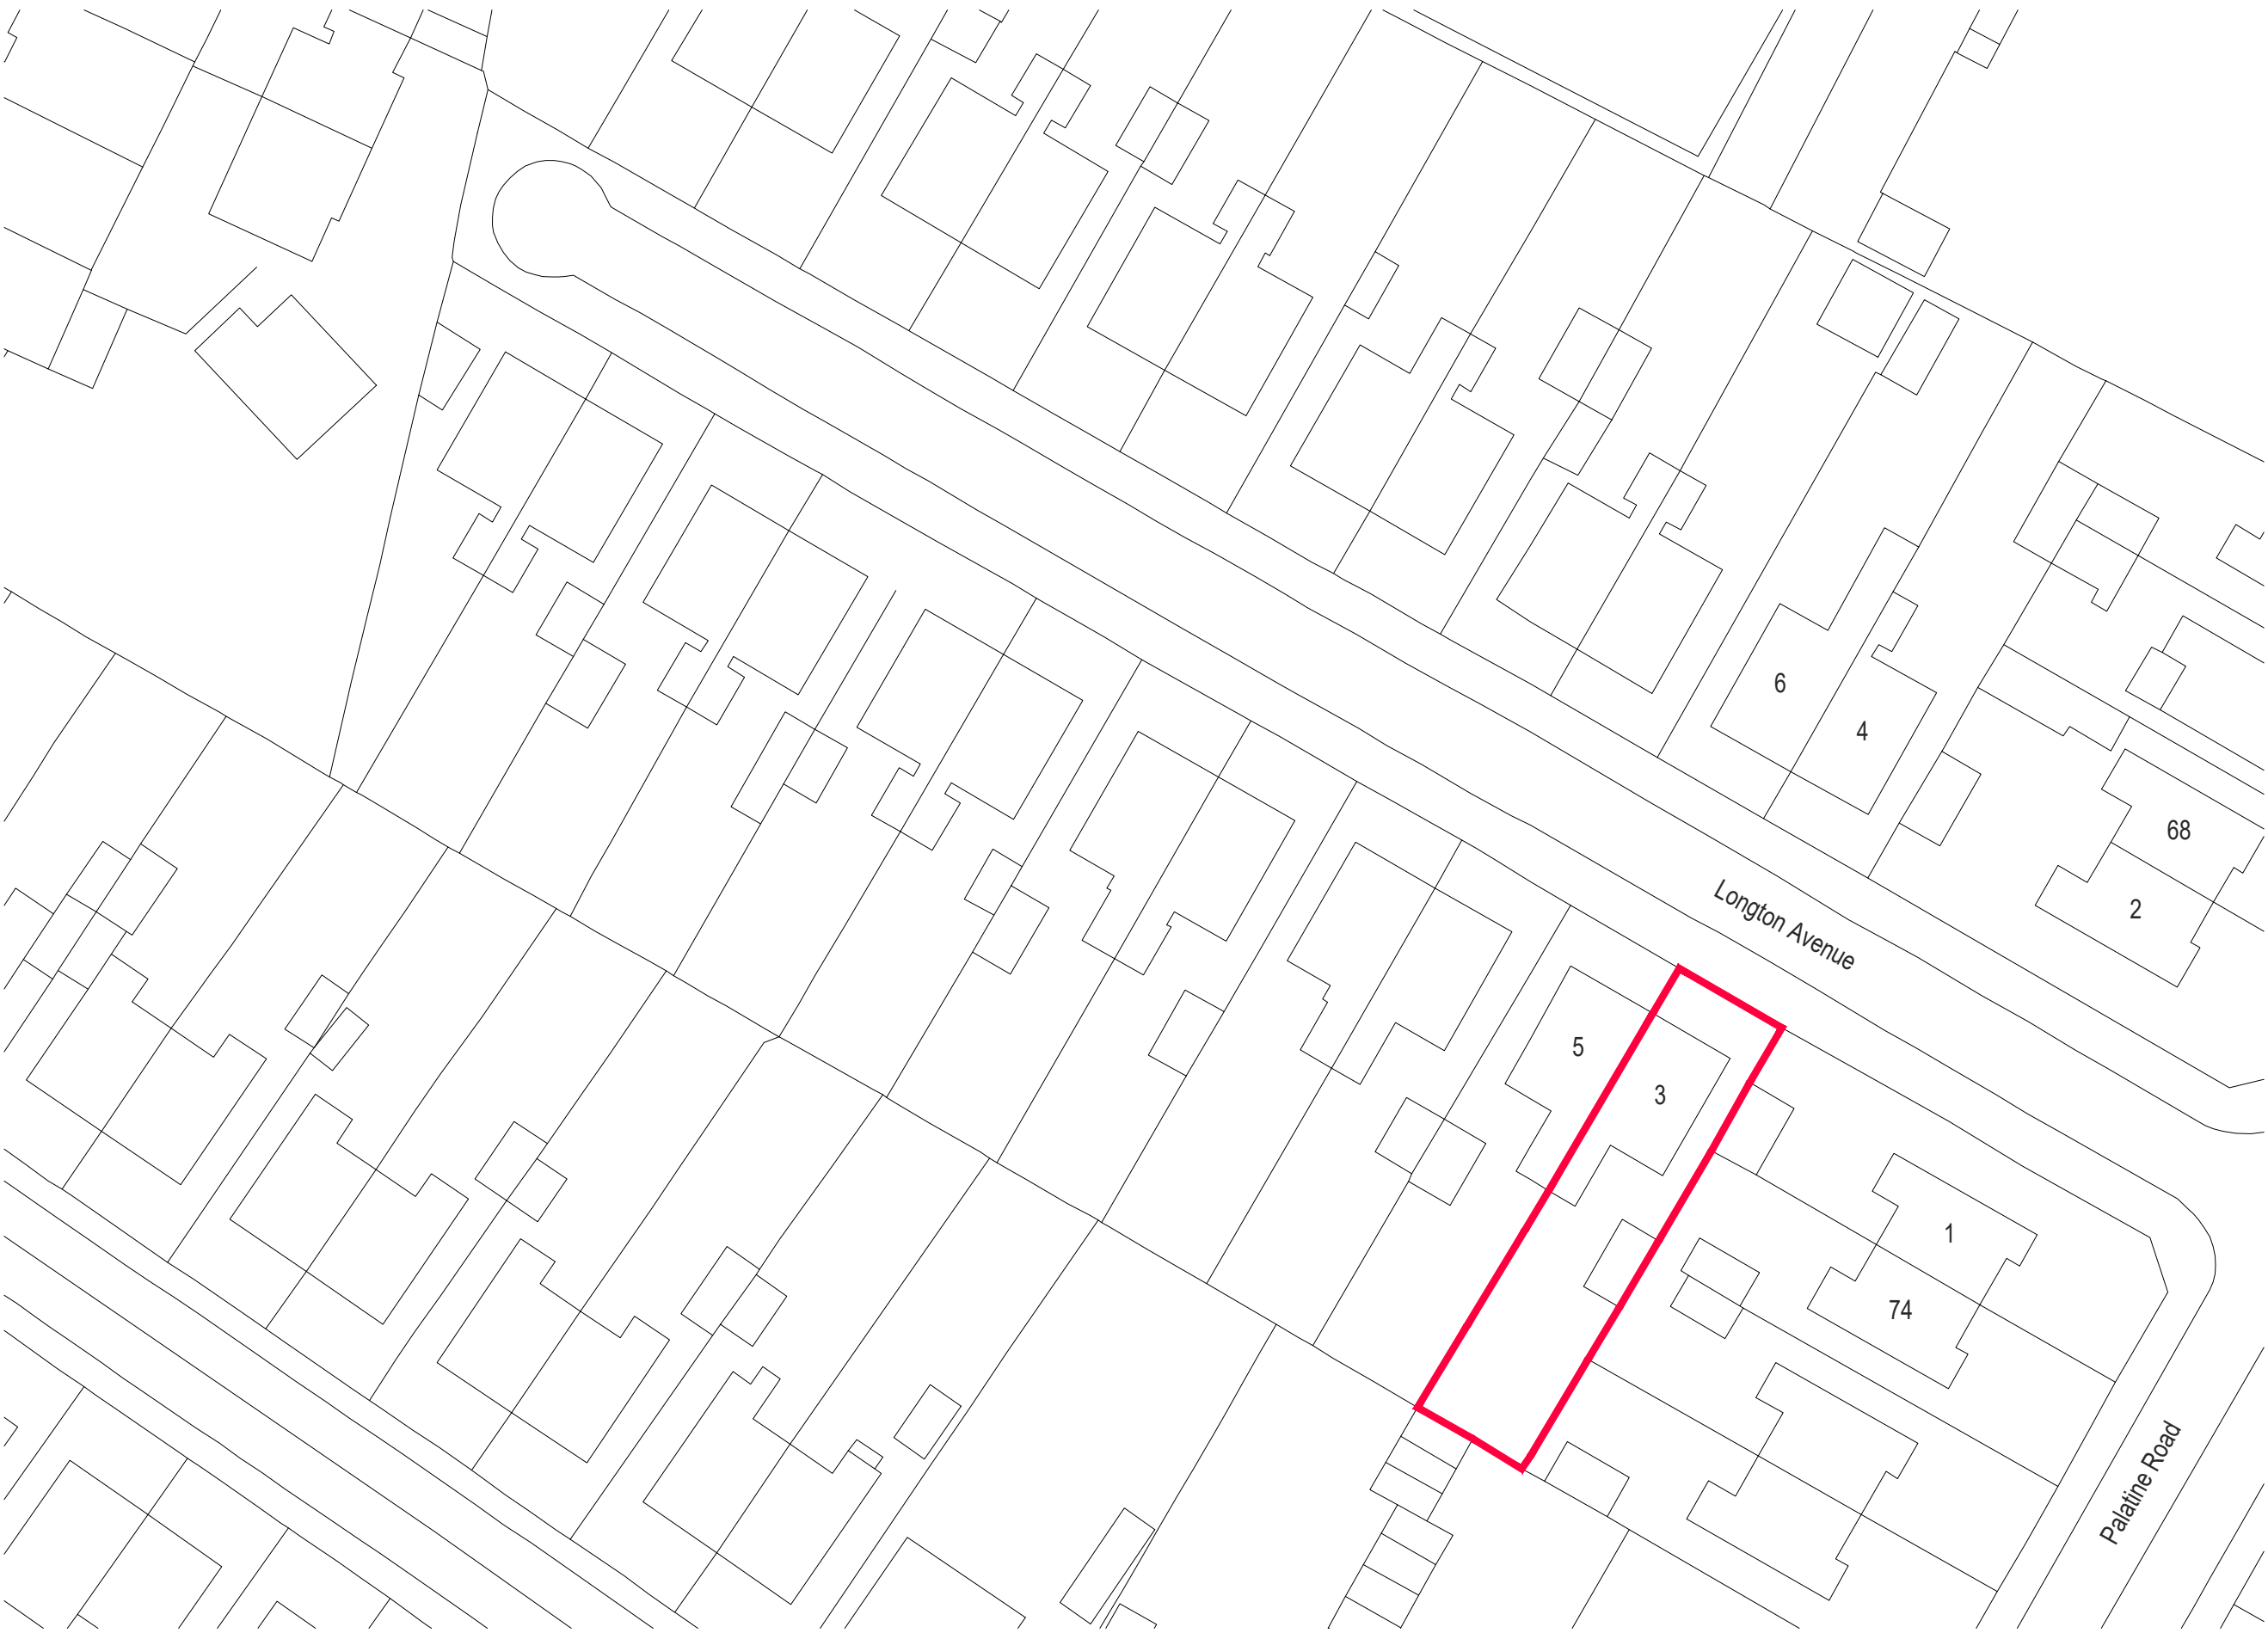

Project:
3 Longton Avenue,
West Didsbury, M20 3JN

Scale.
1:500 @ A3

Title.
Location Plan