



"OMEGA"
200mm HIGH BY 30mm THICK INDIVIDUAL BUILT UP LETTERS POWDER COATED WITH SYNTHAPULVIN KDKC-038 (BRONZE) METALLIC FINISH. ALL TO BE POSITIONED CENTRAL TO THE FASCIA. TO BE FITTED WITH INTERNAL L.E.D.S TO GIVE HALO ILLUMINATION.

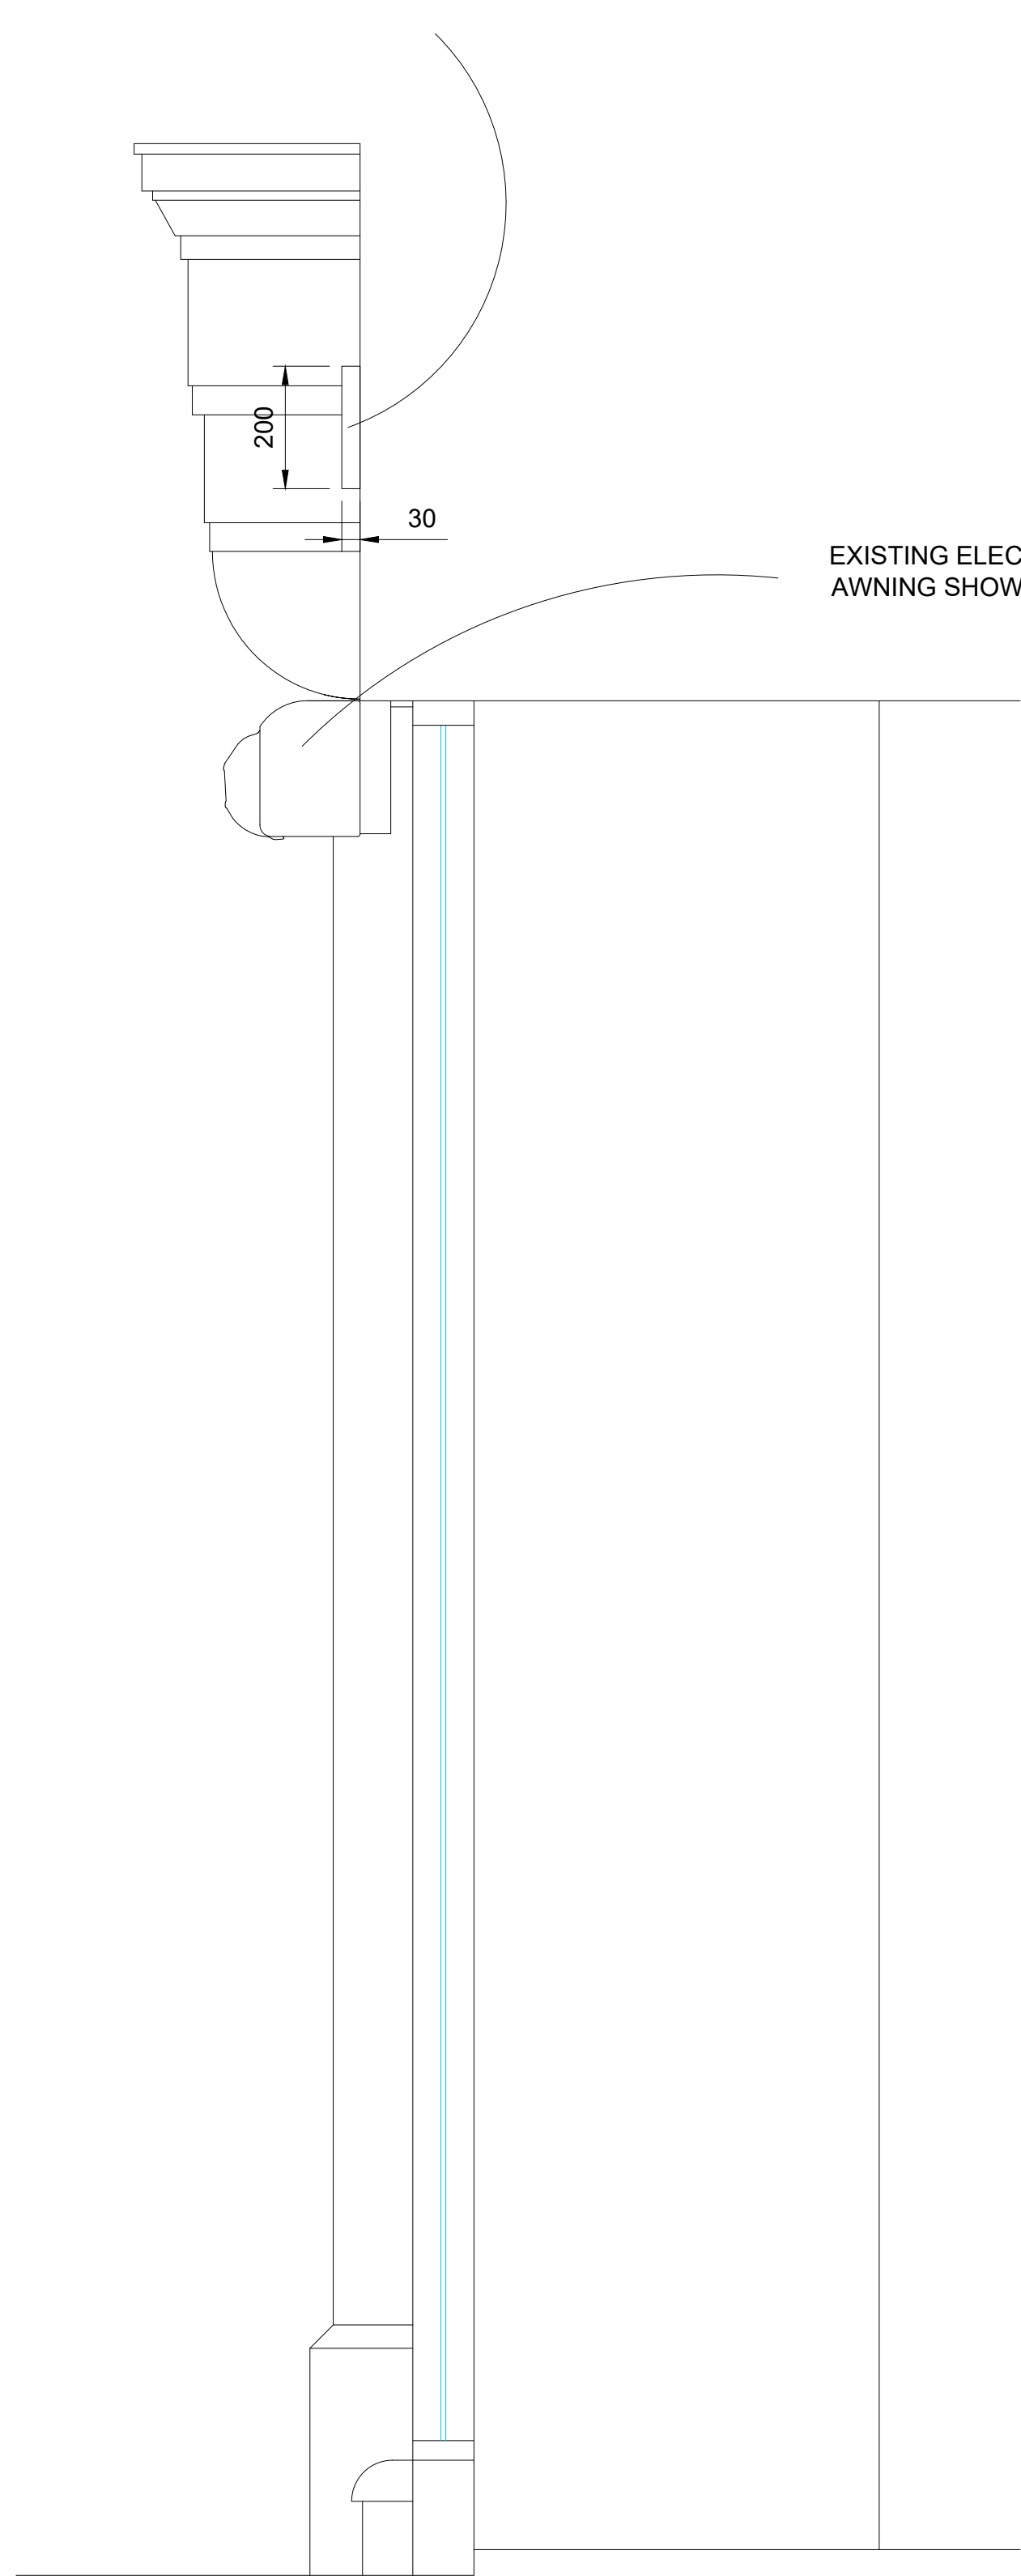


"OMEGA" SECTION

CARTIER 300MM HIGH BY 30MM THICK INDIVIDUAL BUILT UP LETTERS POWDER COATED SYNTHAPULVIN KDKC-038 (BRONZE) METALLIC FINISH. ALL TO BE POSITIONED CENTRAL TO THE FASCIA. TO BE FITTED WITH INTERNAL L.E.D.S TO GIVE HALO ILLUMINATION.

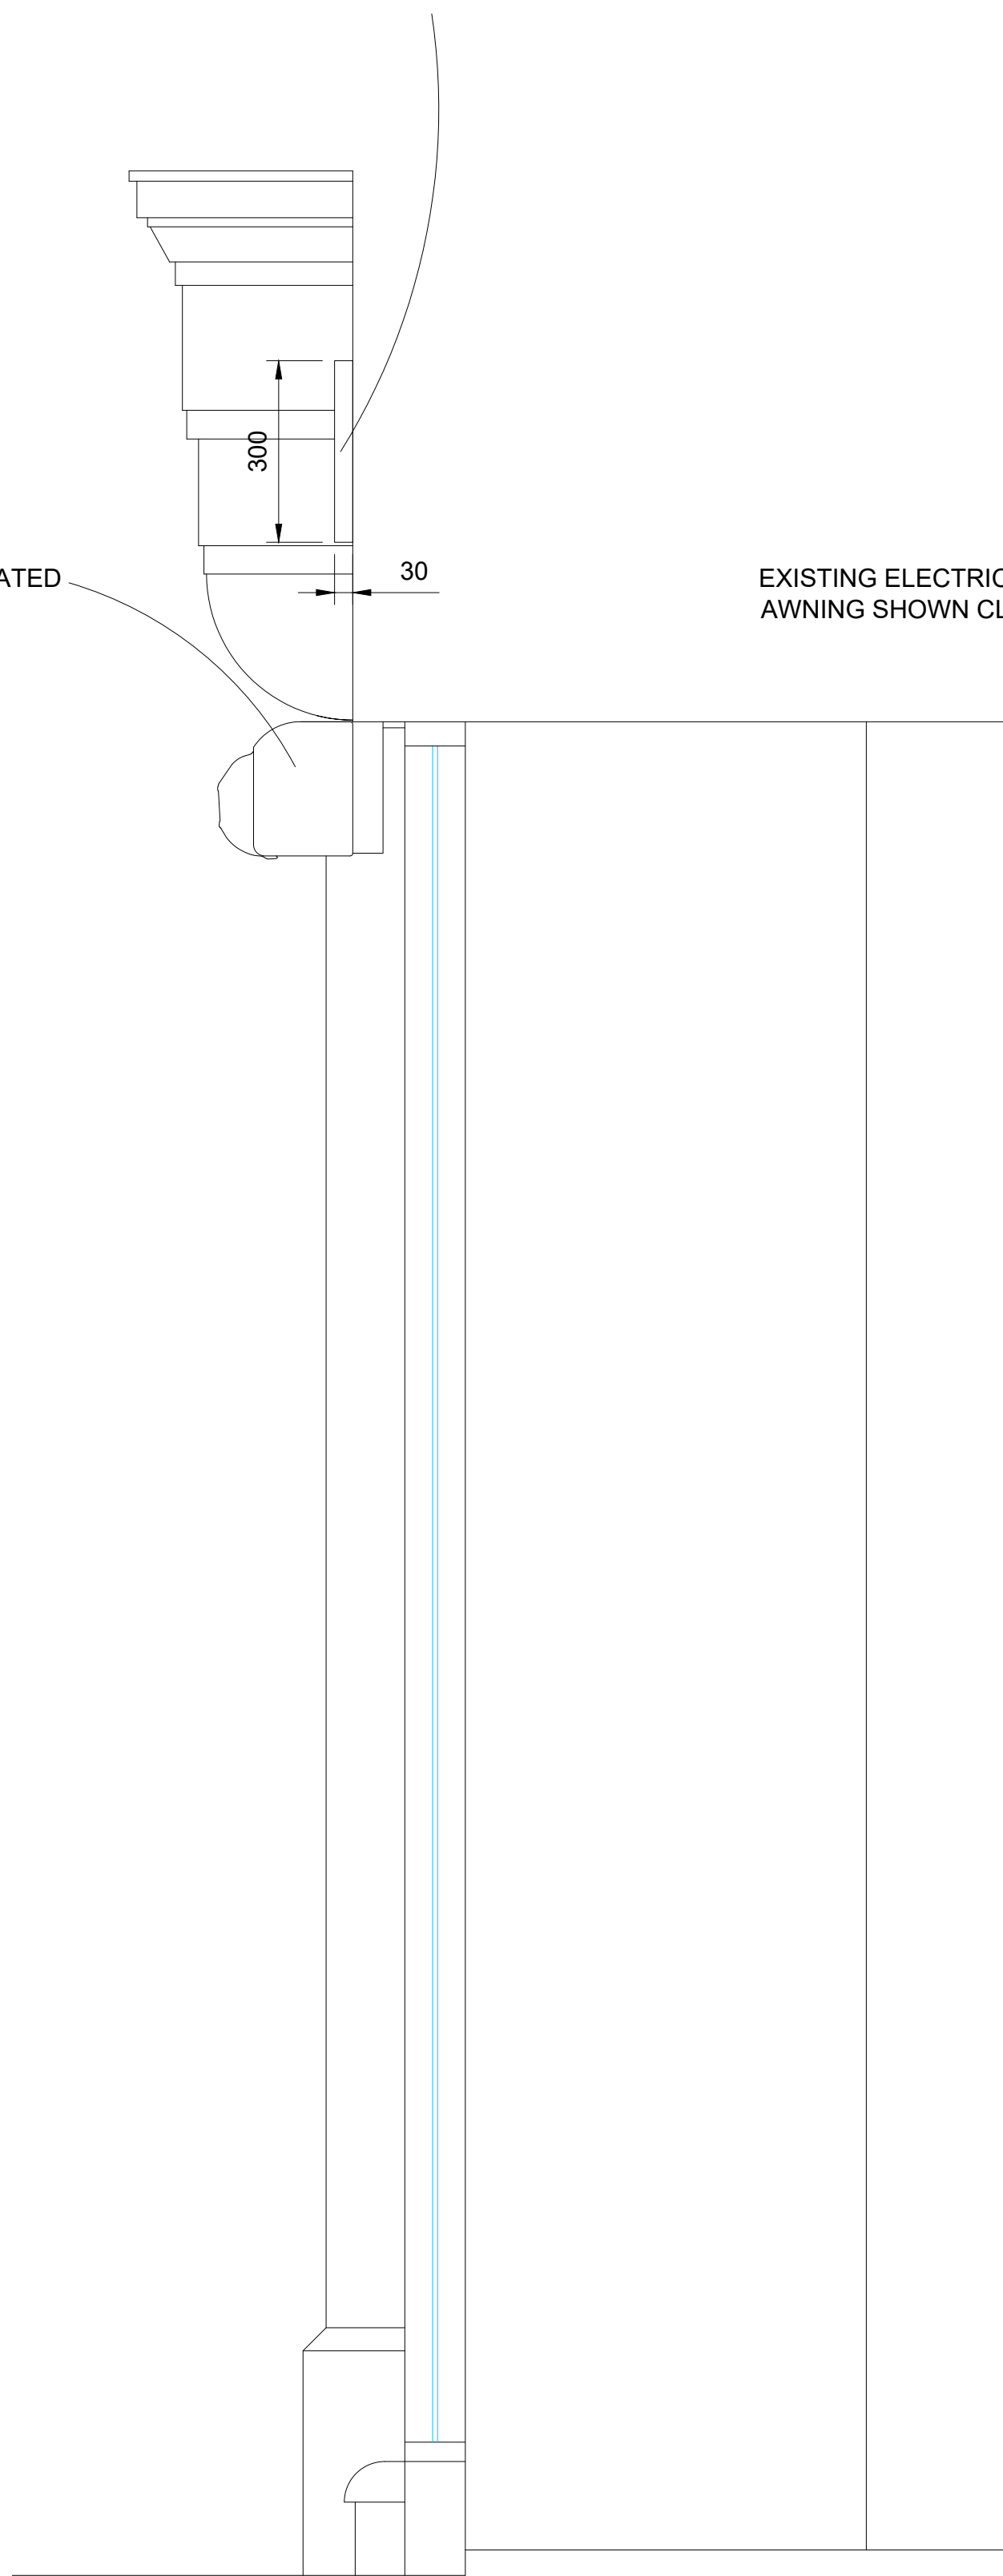


"CARTIER" SECTION

"BREITLING"
200mm HIGH BY 30mm THICK INDIVIDUAL BUILT UP LETTERS. "B" TO BE POWDER-COATED SYNTHAPULVIN KDKC-038 (BRONZE) METALLIC FINISH. ALL TO BE POSITIONED CENTRAL TO THE FASCIA. TO BE FITTED WITH INTERNAL L.E.D.S TO GIVE HALO ILLUMINATION.

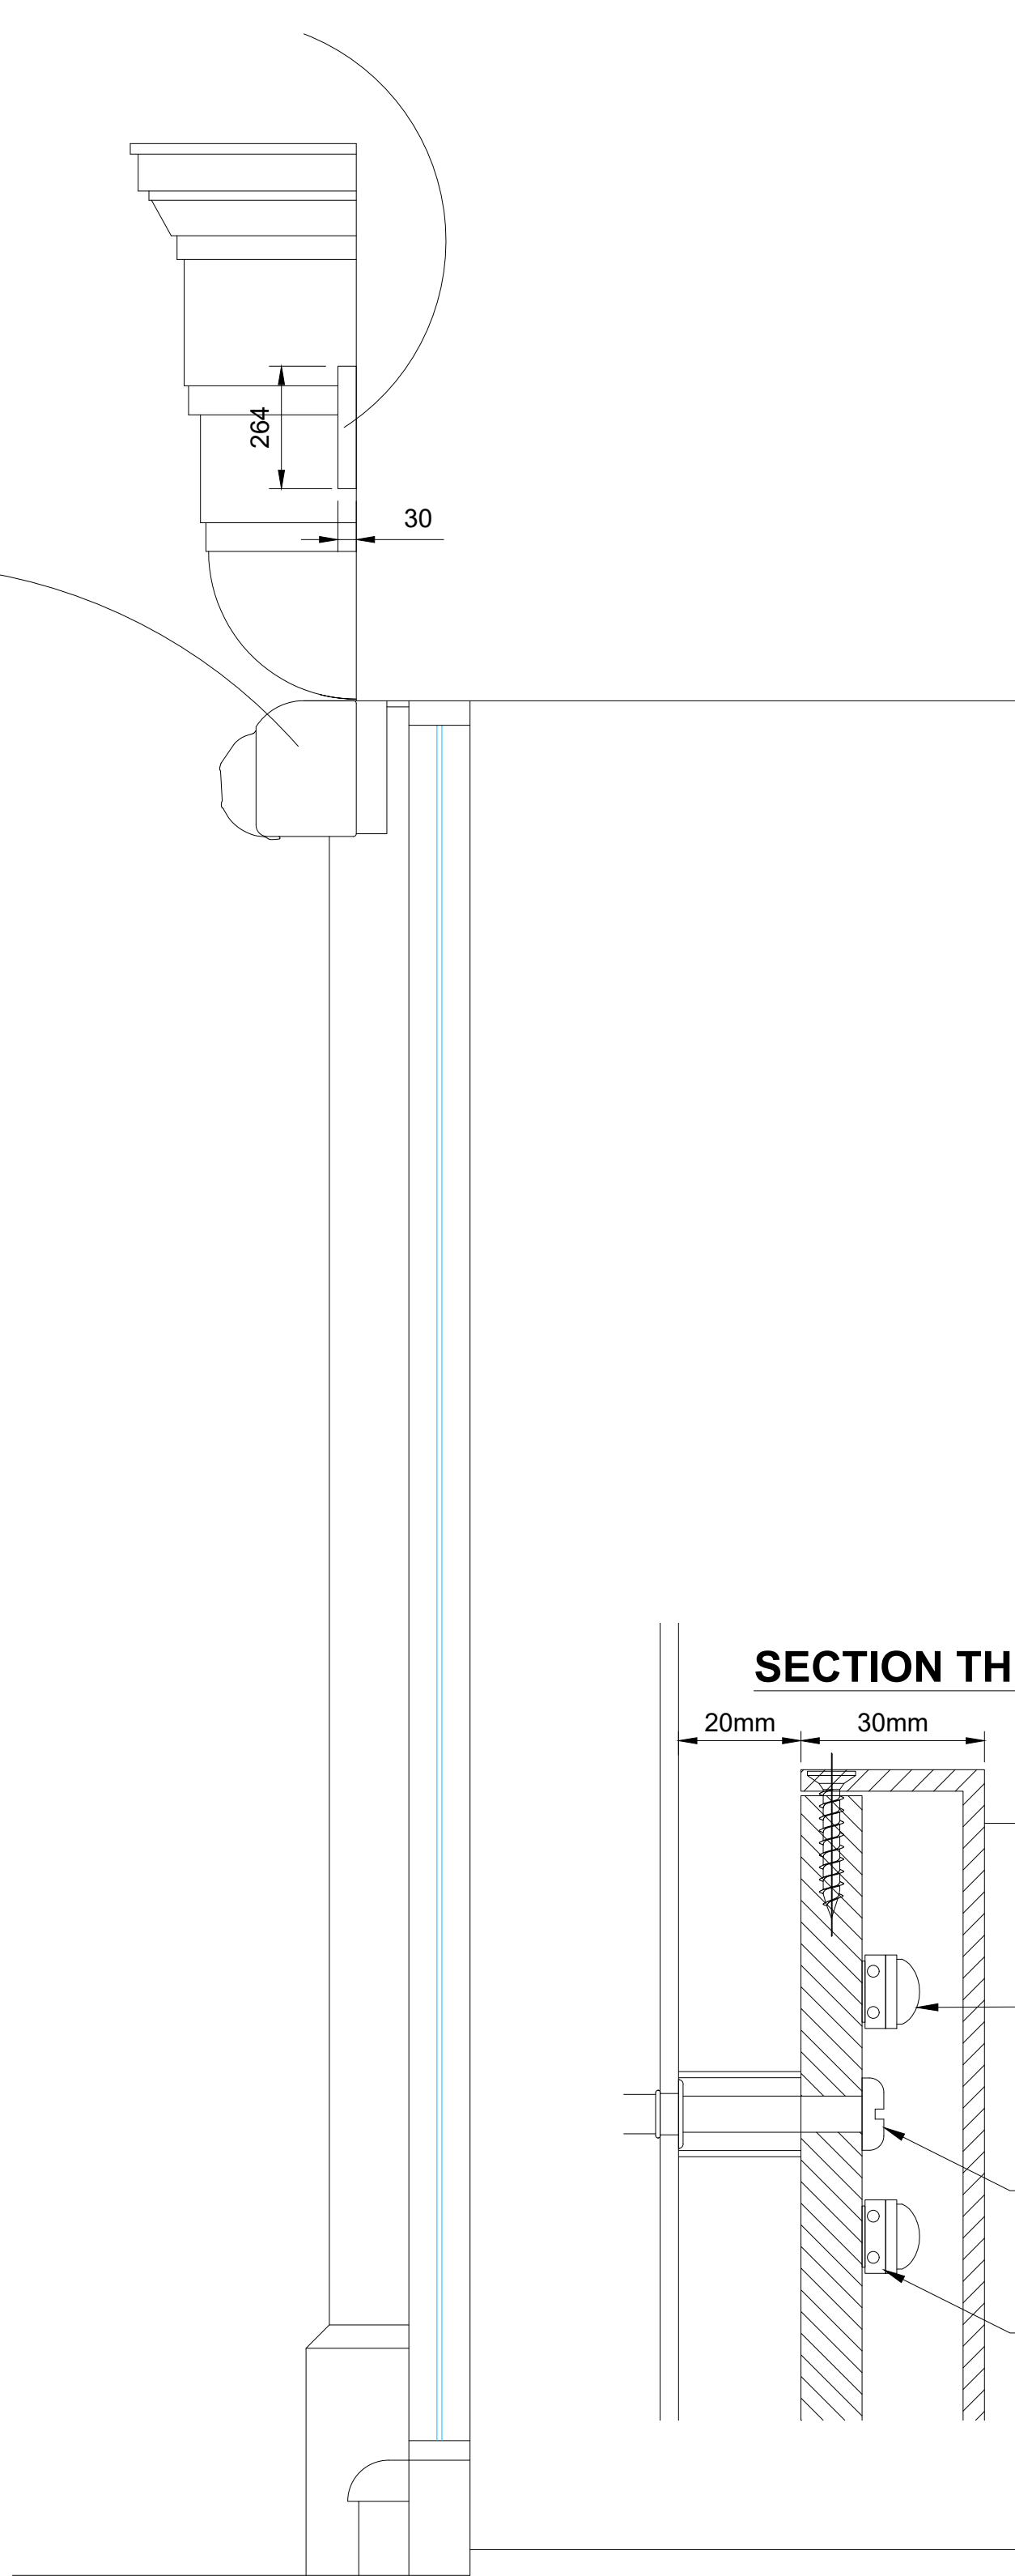

"BREITLING" SECTION

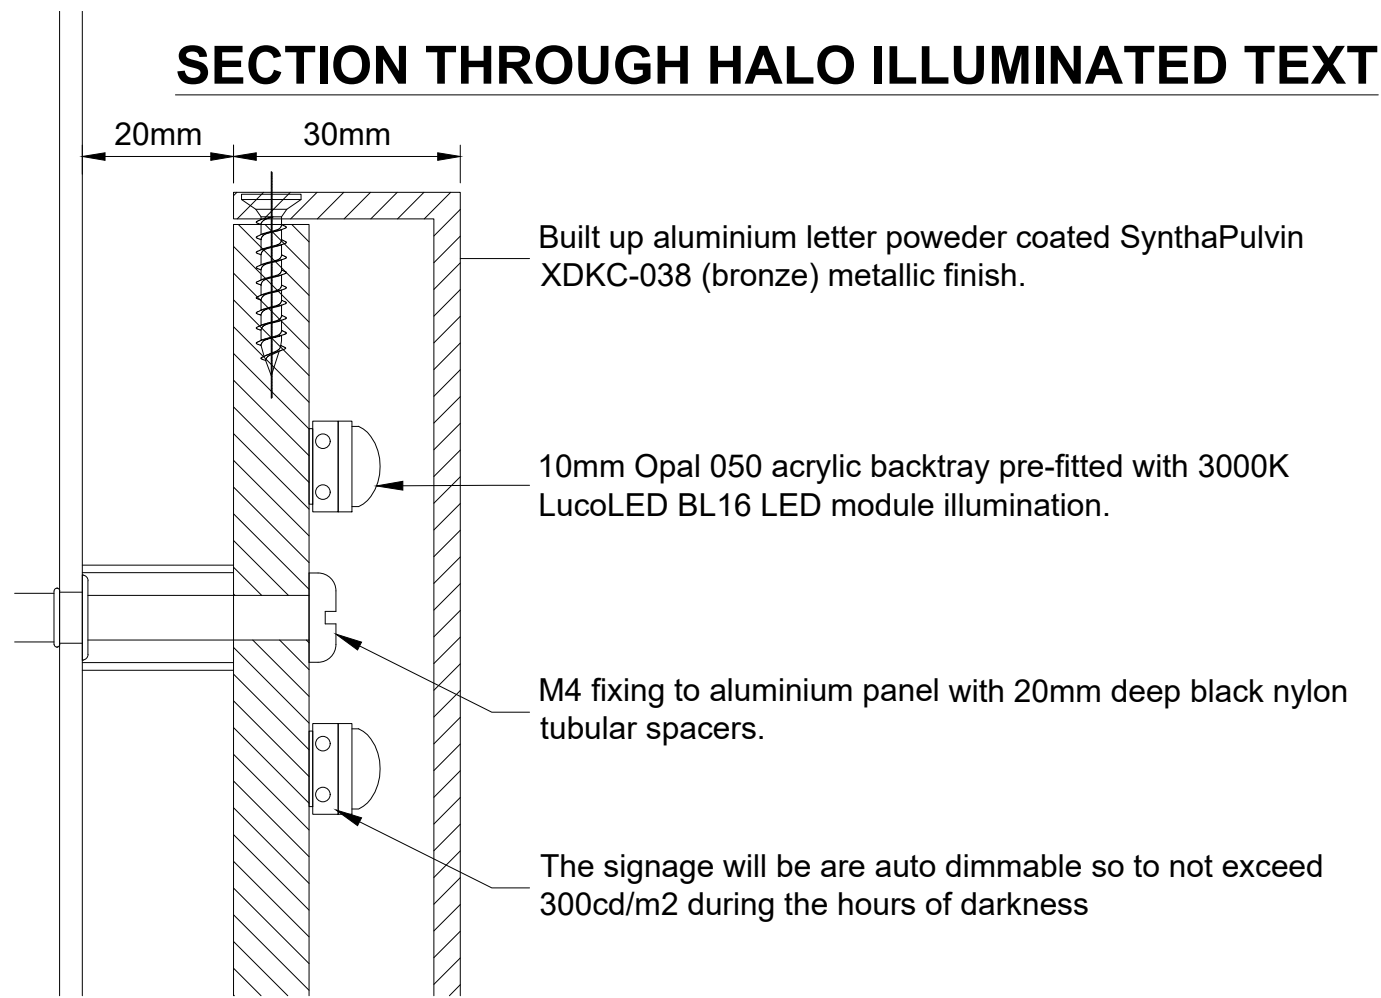

NOTES

REVISIONS
Rev A Signage section added 19.01.23
Rev B Light level amended to 300cd/m2 during the hours of darkness all as Highways recommendation 01.02.23

CONSTRUCTION

REFERENCE DRAWINGS
MANSELL DESIGN AS-BUILT DRAWING

MANSELL ASSOCIATES
MANSELL ASSOCIATES (DESIGN) LTD
SWAN HOUSE, THE PARK, MARKET BOSWORTH,
WARWICKSHIRE CV13 0LJ
TEL: 01332 819860
EMAIL: paul@manselldesign.co.uk

FIT OUT TYPE
CALLISON DESIGN

PROJECT
ERNEST JONES
9-19 ST ANN STREET
MANCHESTER
M2 7LG

DESCRIPTION
PROPOSED SIGN DETAIL

SCALE 1:10	DATE 21/09/22
DRAWN BY P.T.	JOB No. N/A
DRAWING No. 3470-03-11	REVISION B

SIGNET
JEWELLERS
Store Development

COPYRIGHT IS RESERVED BY SIGNET TRADING LTD AND IS ISSUED ON THE CONDITION THAT IT IS NOT COPIED OR DISCLOSED BY OR TO ANY UNAUTHORISED PERSONS WITHOUT PRIOR CONSENT FROM SIGNET TRADING LTD.
THIS DRAWING SHOULD NOT BE SCALED. THE CONTRACTOR SHOULD CHECK ALL DIMENSIONS ON SITE. ANY ERROR OR OMISSION SHOULD BE REPORTED TO SIGNET TRADING LTD.