


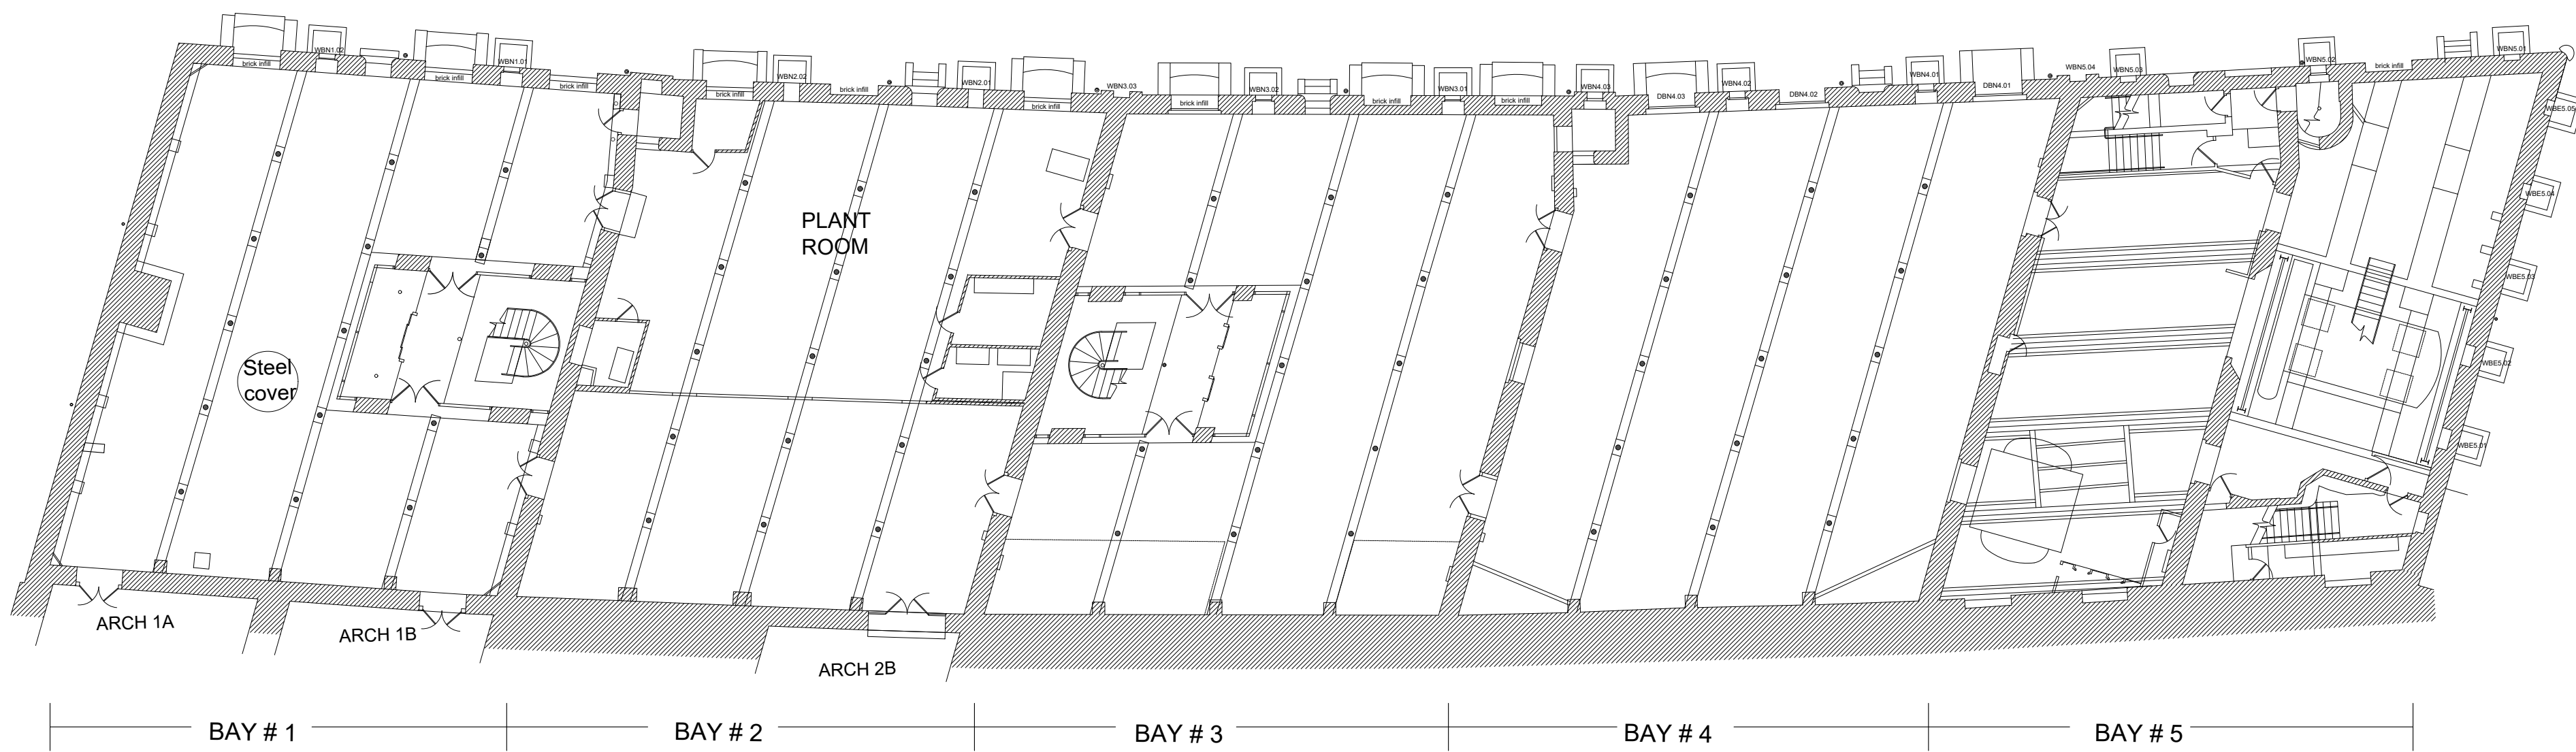

EXISTING BUILDING: BASEMENT 1:400 @ A3 1:200 @ A1

INDICATIVE NORTH NORTH EAST WEST SOUTH			
BASED ON MEASURED SURVEY BY GREEN HATCH, 2018			
JOB TITLE Essential Repairs, 1830 Warehouse, Science & Industry Museum. M3 4FP	JOB NO. 275	DRWG. TITLE Existing building: Basement	STATUS Planning
		DRWG. NO. 275/ PD / 010 (A1 ORIGINAL FORMAT)	REV: SCALE: 1:400@A3 1:200@A1
Studiodownie	TEL: +44 (0) 20 7299 7766 info@studiodownie.com	All dimensions to be checked on site by the Contractor and confirmed with the Architect prior to construction. Do not scale off this drawing.	Drawn by: DATE: JP 03/02/23
ARCHITECTS LLP	info@studiodownie.com		