
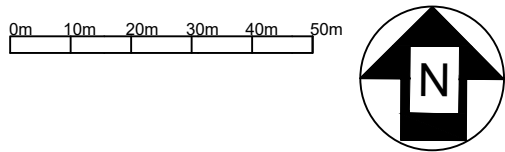


Location Plan M21 7DB
 Scale 1:1250 @ A4

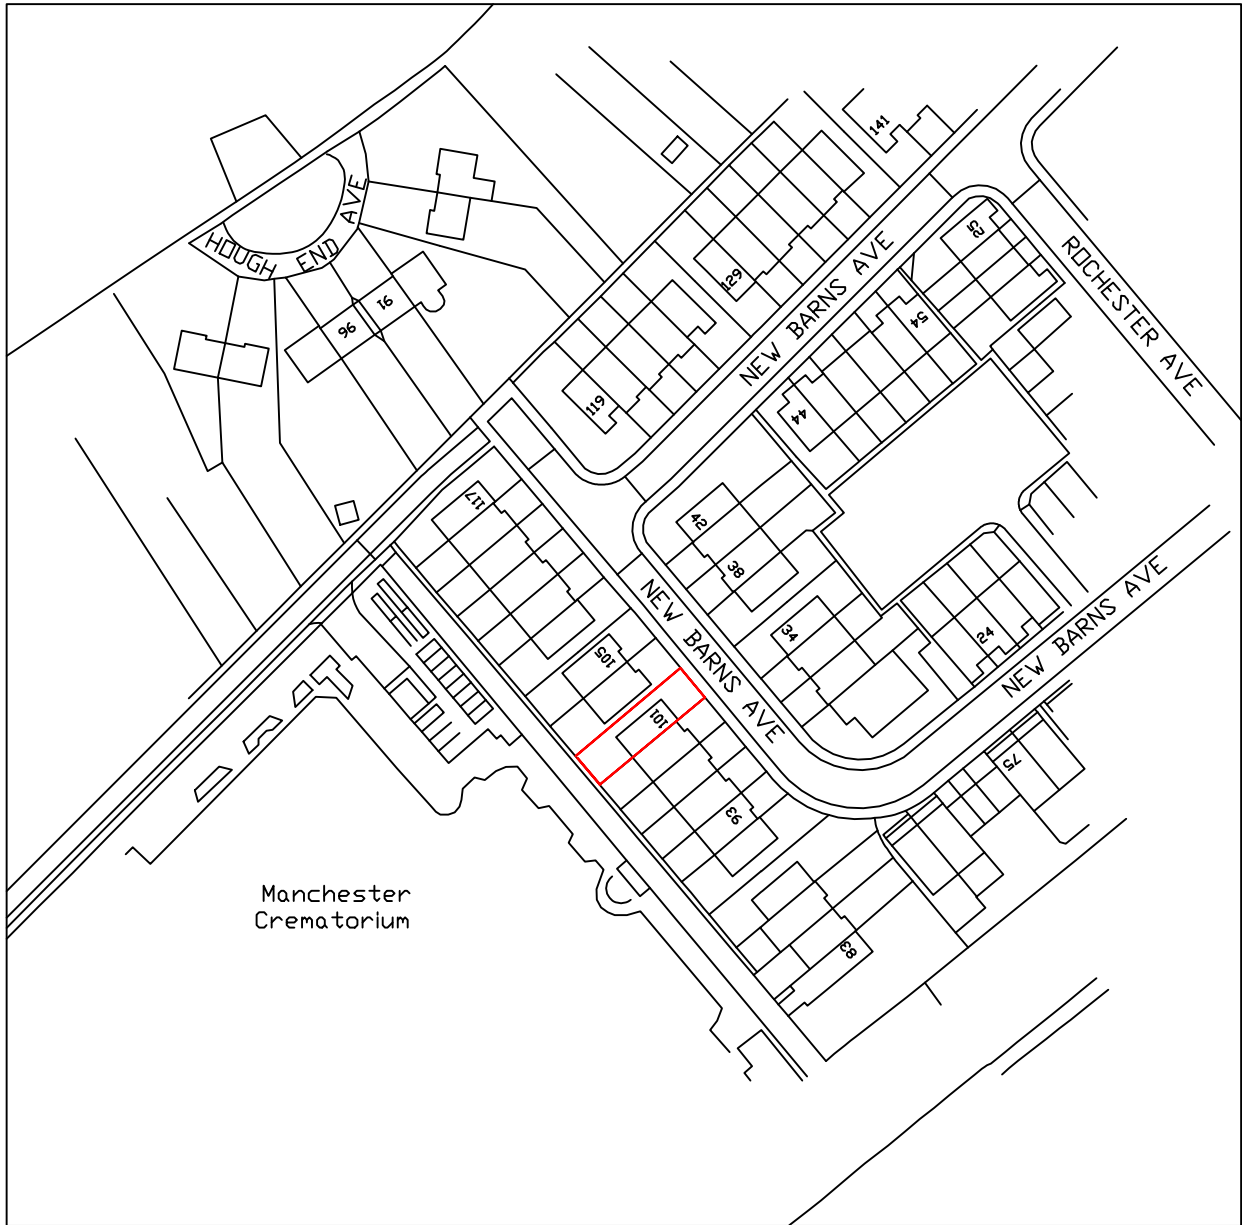

AJ ARCHITECTURAL LTD

Rev.	Description	By	Date
Project Mrs C Howarth, 101 New Barns Ave, Manchester, M21 7DB		Drawing Title Location Plan	
		Drawing No. Howarth	Rev.
		Drawn by J.TD.	Scale 1:1250@A4
		Date Jan' '23	