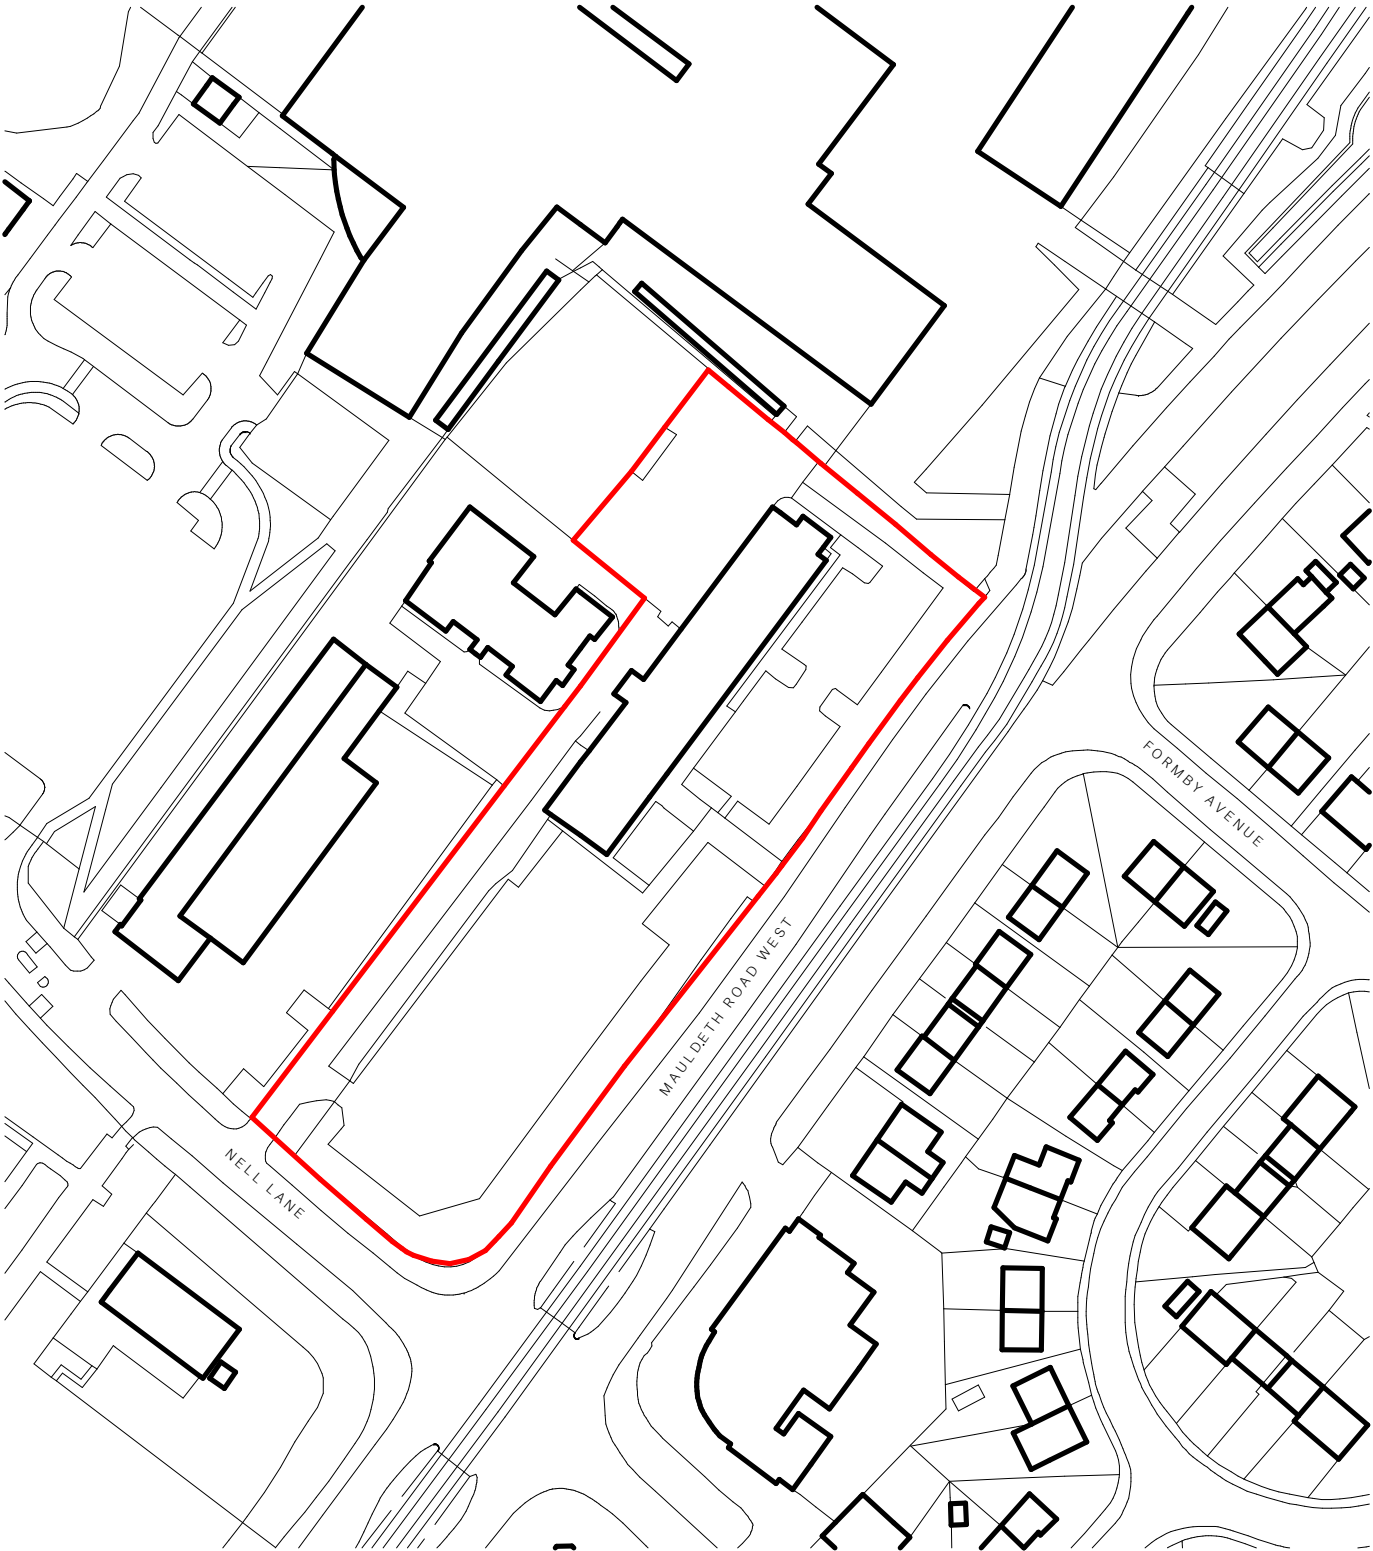


Store Specification

N/A

Drawing Purpose

PLANNING

This drawing has been prepared for the sole purpose of forming part of a planning application, and should not be used for any other purpose.



SPACE

Spaceworks, Benton Park Road, Newcastle upon Tyne, NE7 7LX
T: +44 (0)844 800 6660
www.spacearchitects.co.uk

Project

Lowry House - Mauldeth Road West

Drawing Title

Site Location Plan

Project No.

08474

Drawing No.

XX-XX-DR-A-90001

Status

S3

Rev.

P01

Scale at A3

1:1250

File Reference:

08474-SPACE-XX-XX-DR-A-90001-S3-P01

This drawing is Copyright - Check all dimensions on site - Inform originator of any discrepancies - Work to figured dimensions only - Do not scale

