


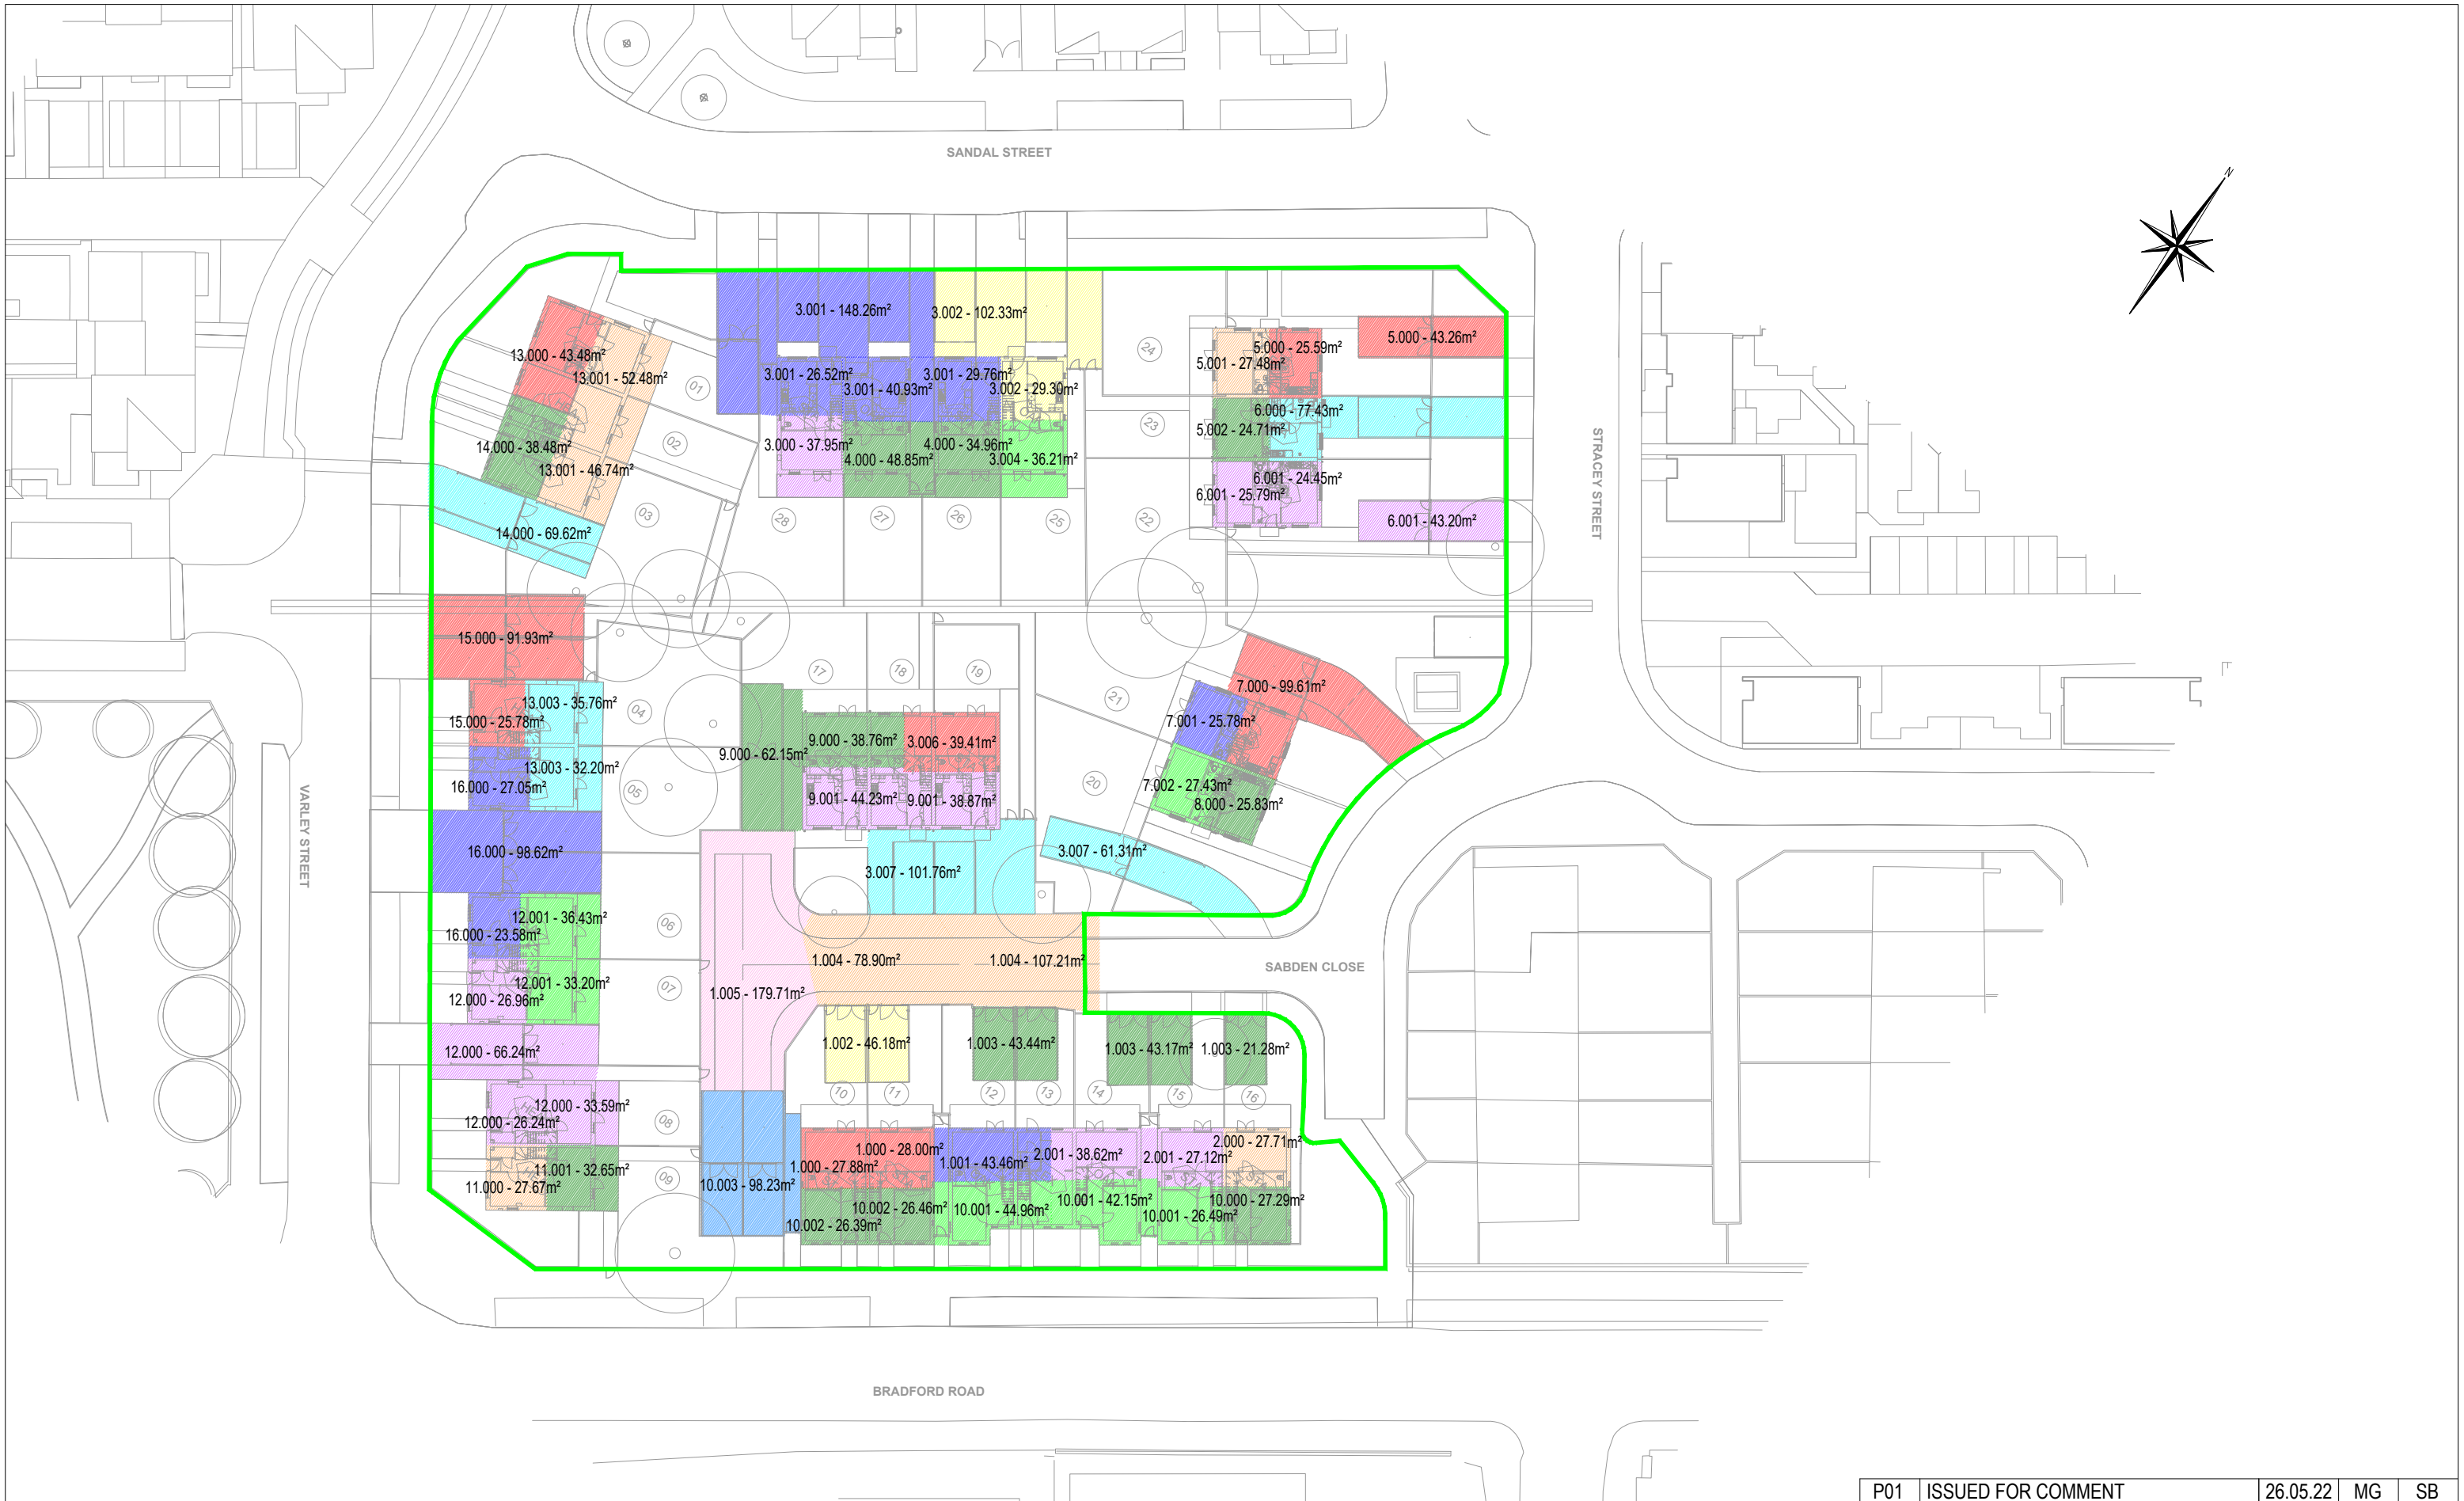



Structural & Civil Engineering
Geotechnical & Environmental Investigations
Building Surveying
Pre Planning Services

Liverpool Head Office:
0151 227 3155

Manchester Office:
0161 817 5180

North Wales Office:
01978 664 071

London Office:
020 8016 4320



Drawing Status

PRELIMINARY

Client

LOVELL

Project

MILES PLATTING 7.5B
MANCHESTER

Drawing Title

PROPOSED CATCHMENT AREAS

P01	ISSUED FOR COMMENT	26.05.22	MG	SB
Rev	Description	Date	By	Chkd
Date	Drawn By	Checked By		
MAY 2022	MG	SB		
Scale at A3 1:500		Project Number 32455		
Sheet Number 32455-SUT-ZZ-XX-DR-C-6201			Revision P01	