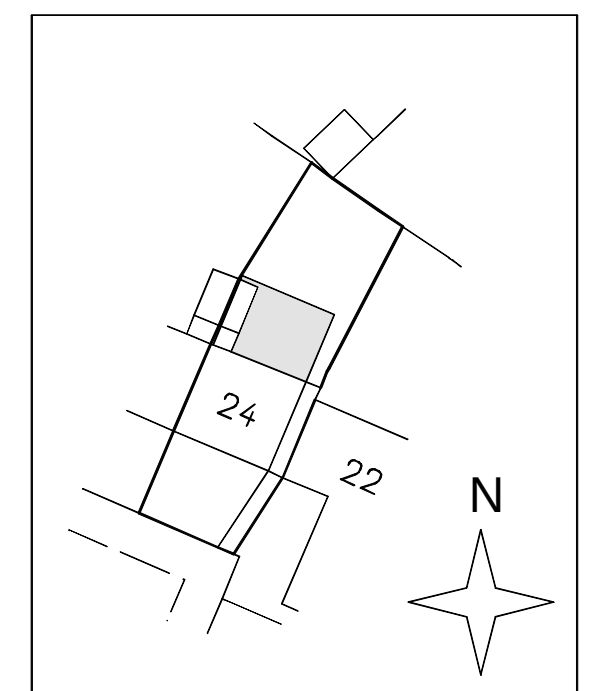
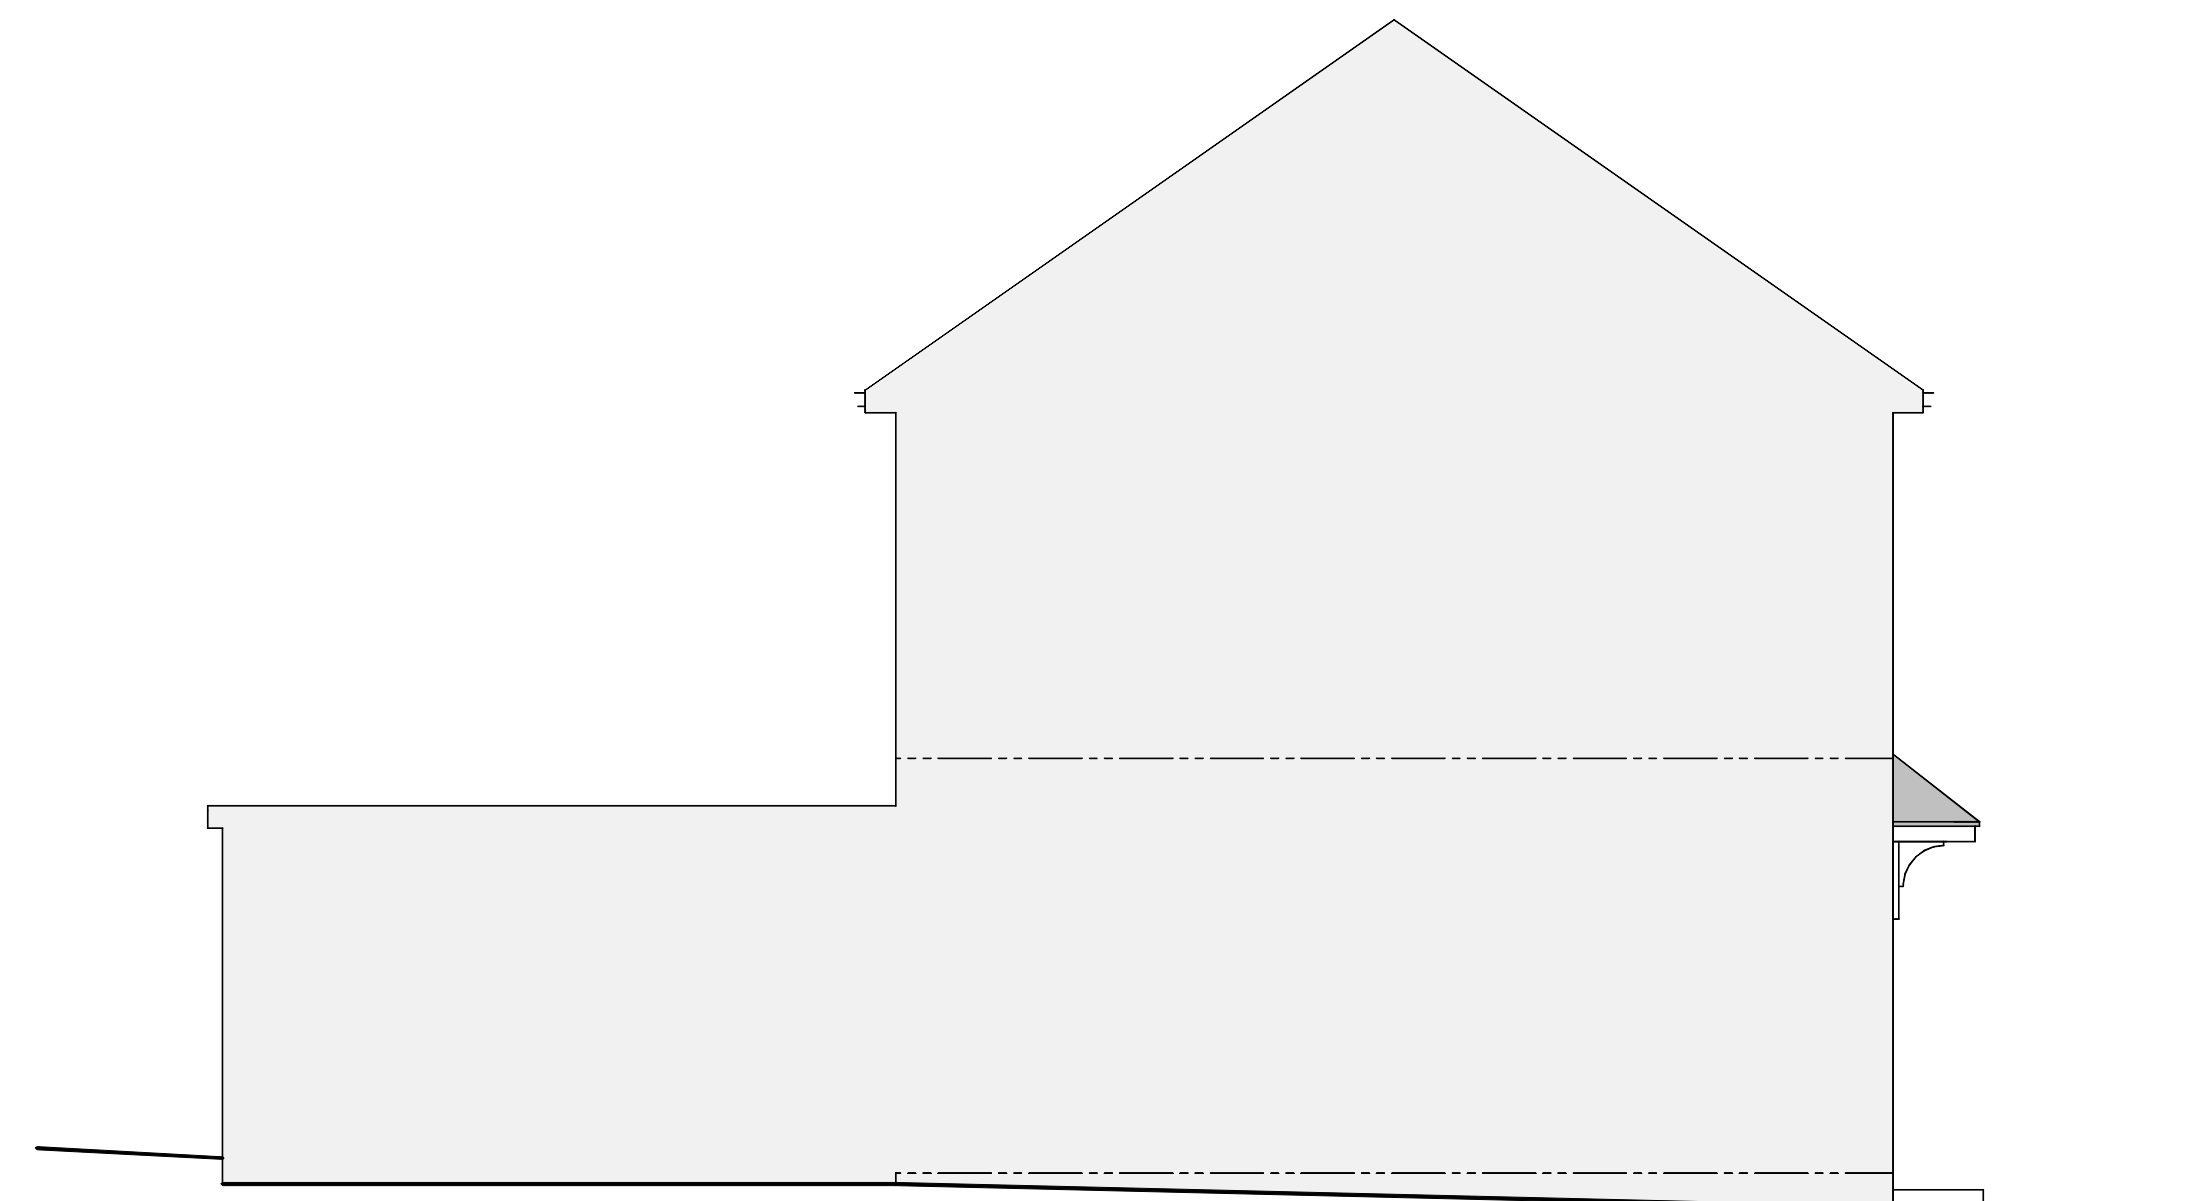
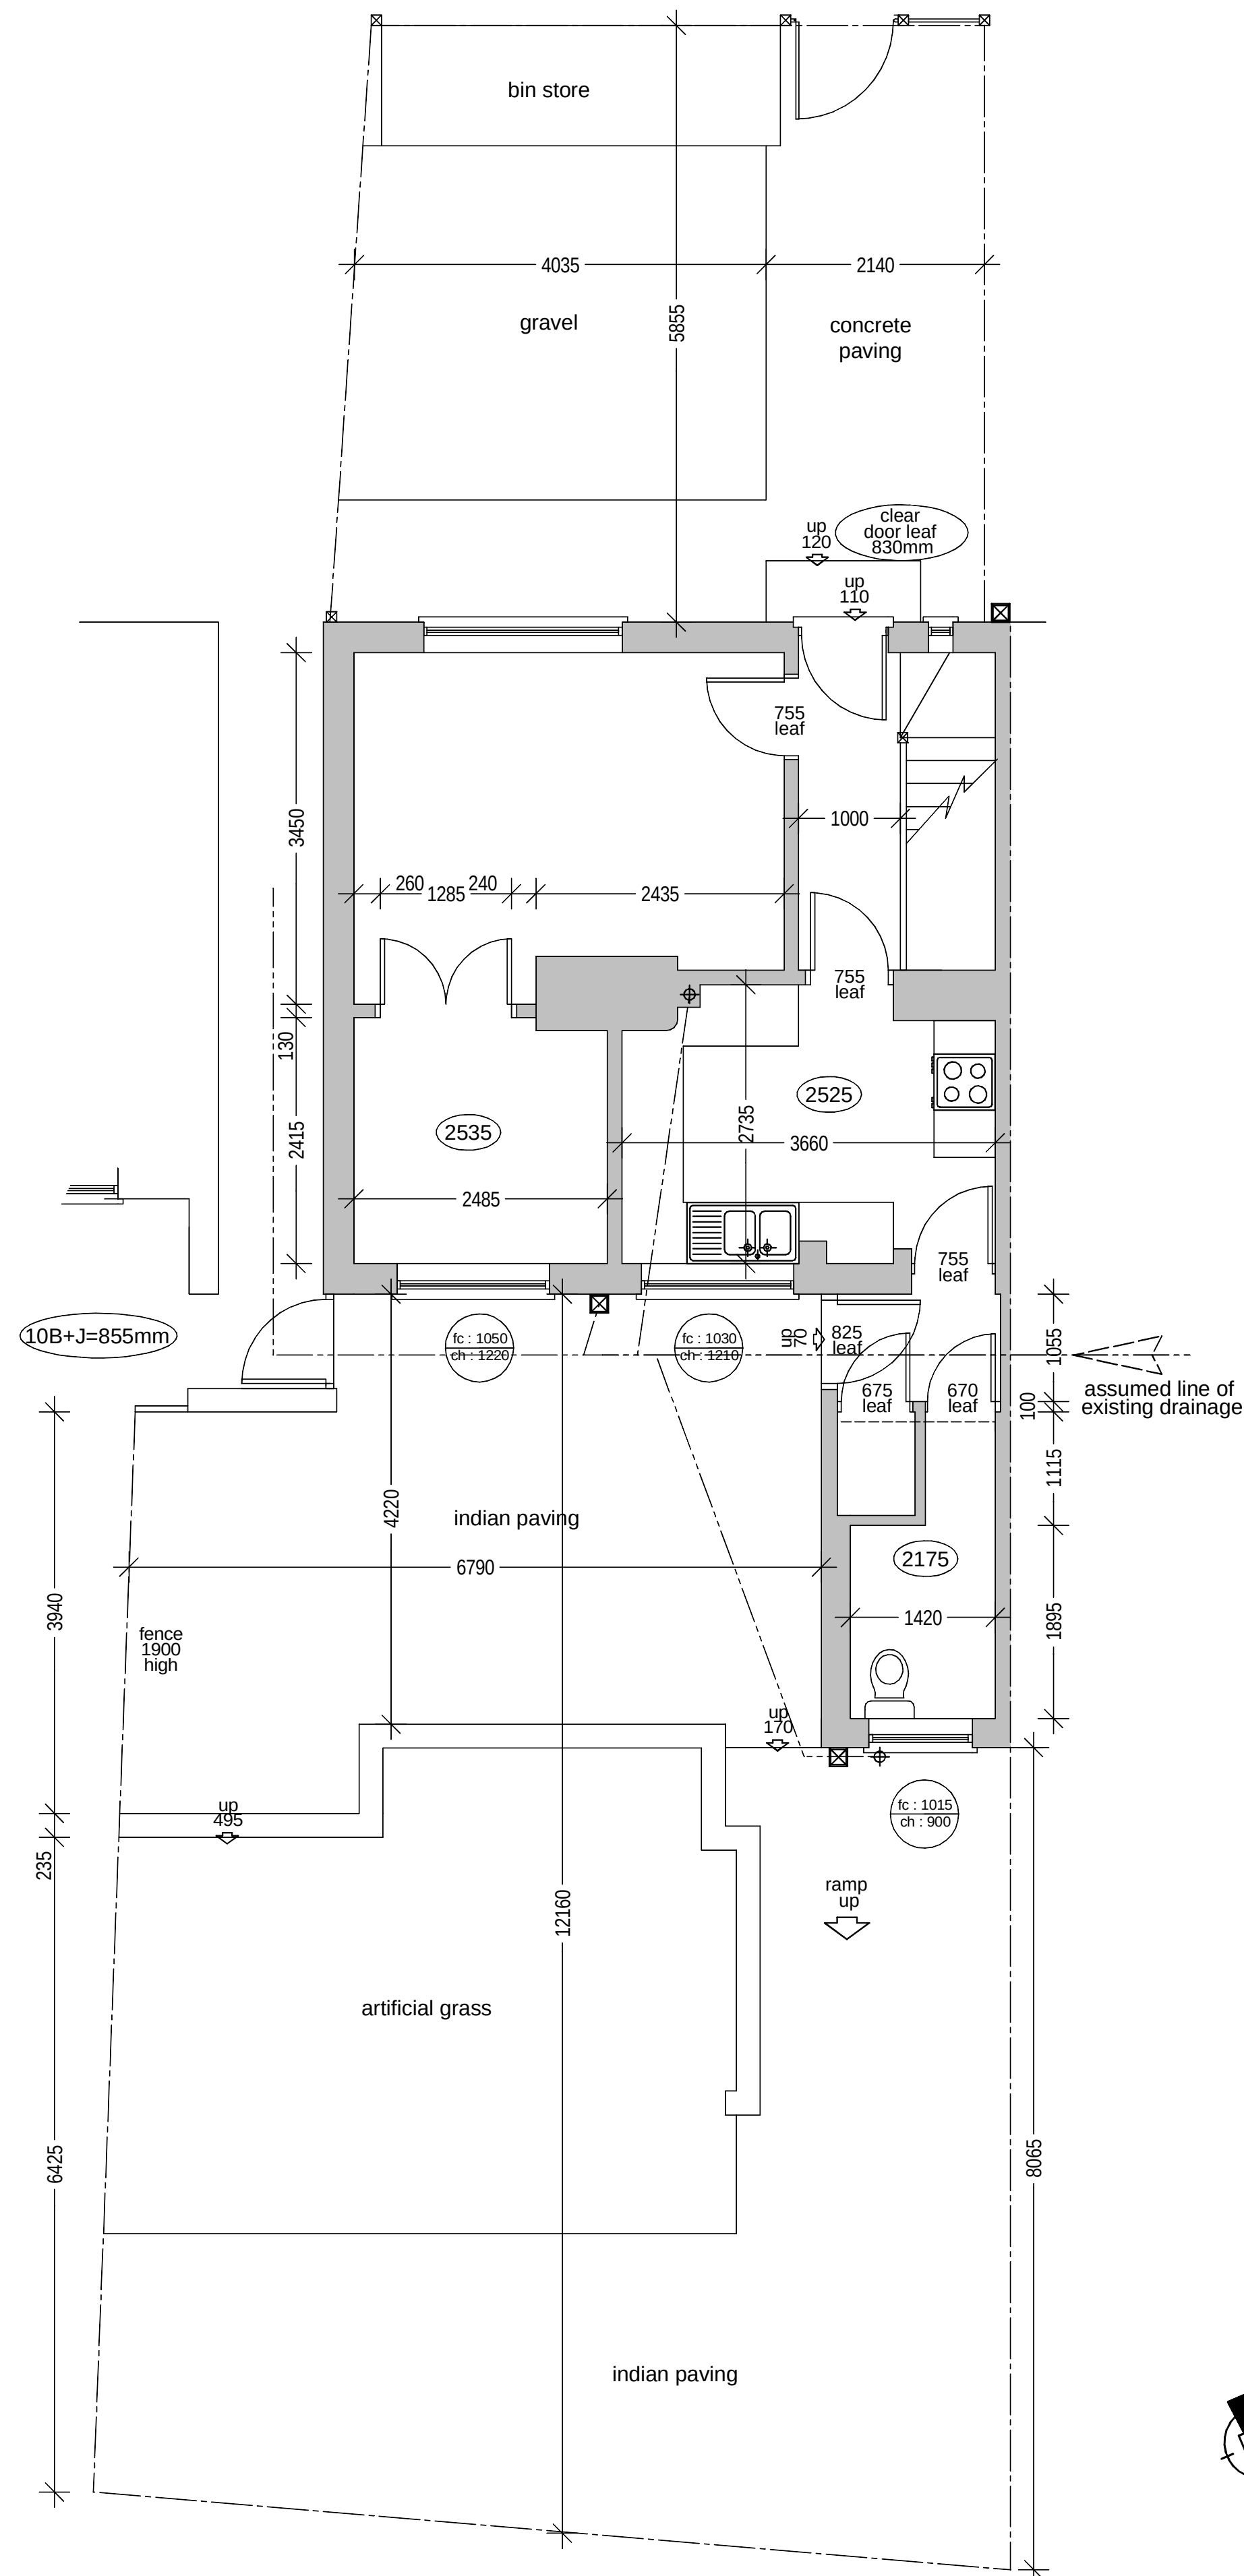


CLIENT Wythenshawe Community Housing Group		
PROJECT EXTENSION & ADAPTATIONS		
LOCATION 24 WHITBURN ROAD WYTHENSHAW		
TITLE EXISTING PLANS & ELEVATIONS		
SCALE & PAPER SIZE 1:50 @ A1	DATE FEB '23	DRAWN BY 
JOB NO 1312	DRAWING NO 5	REVISION .

HEATON DESIGN LTD
 ARCHITECTURAL DESIGN

153
 WOODSMOOR LANE
 WOODSMOOR
 STOCKPORT
 CHESHIRE
 SK3 8TH
 PHONE + FAX
 0161 - 456 7766
 MOBILE
 07973 - 208126
 EMAIL
info@heatondesign.com