
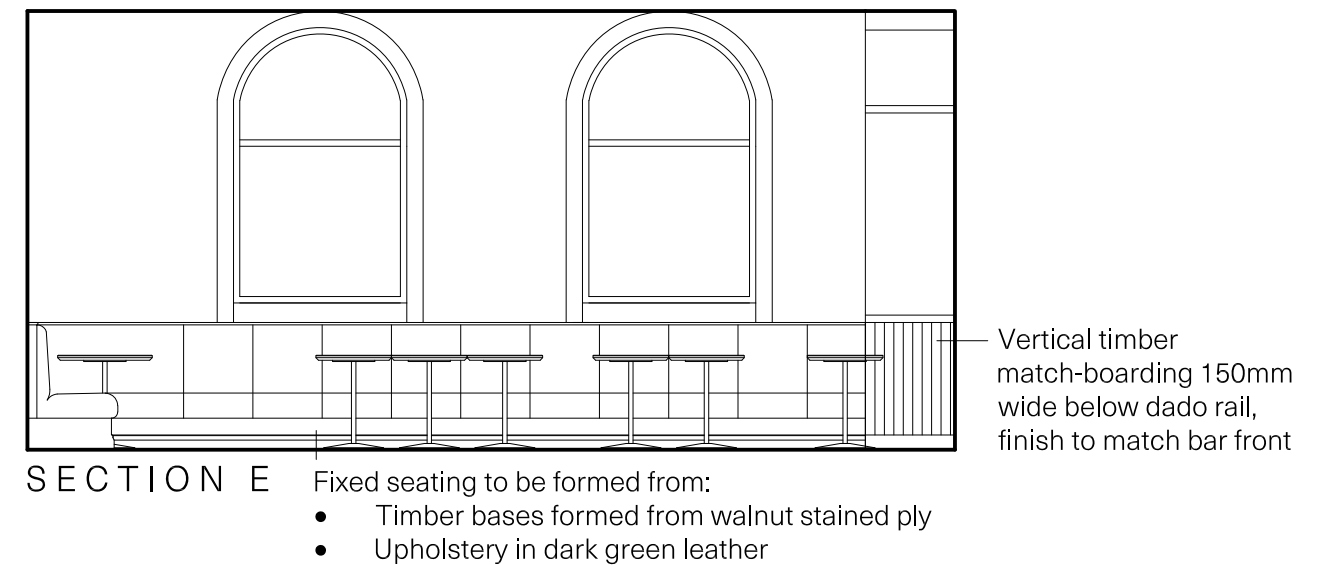
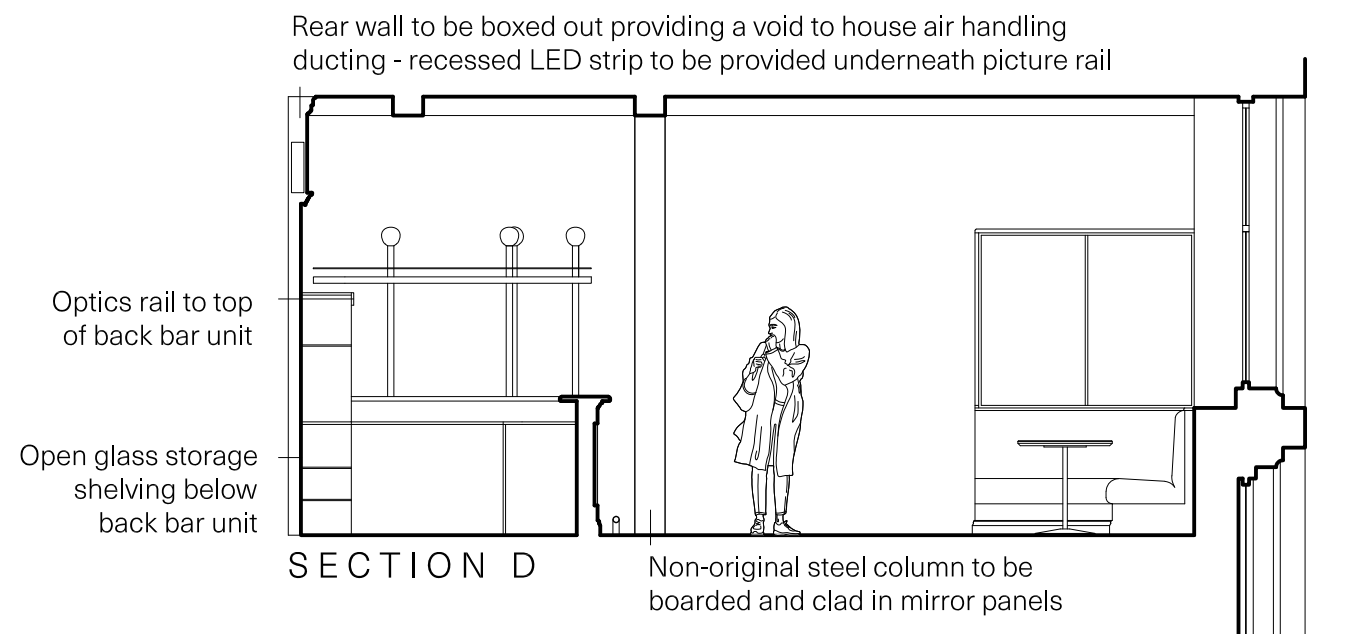


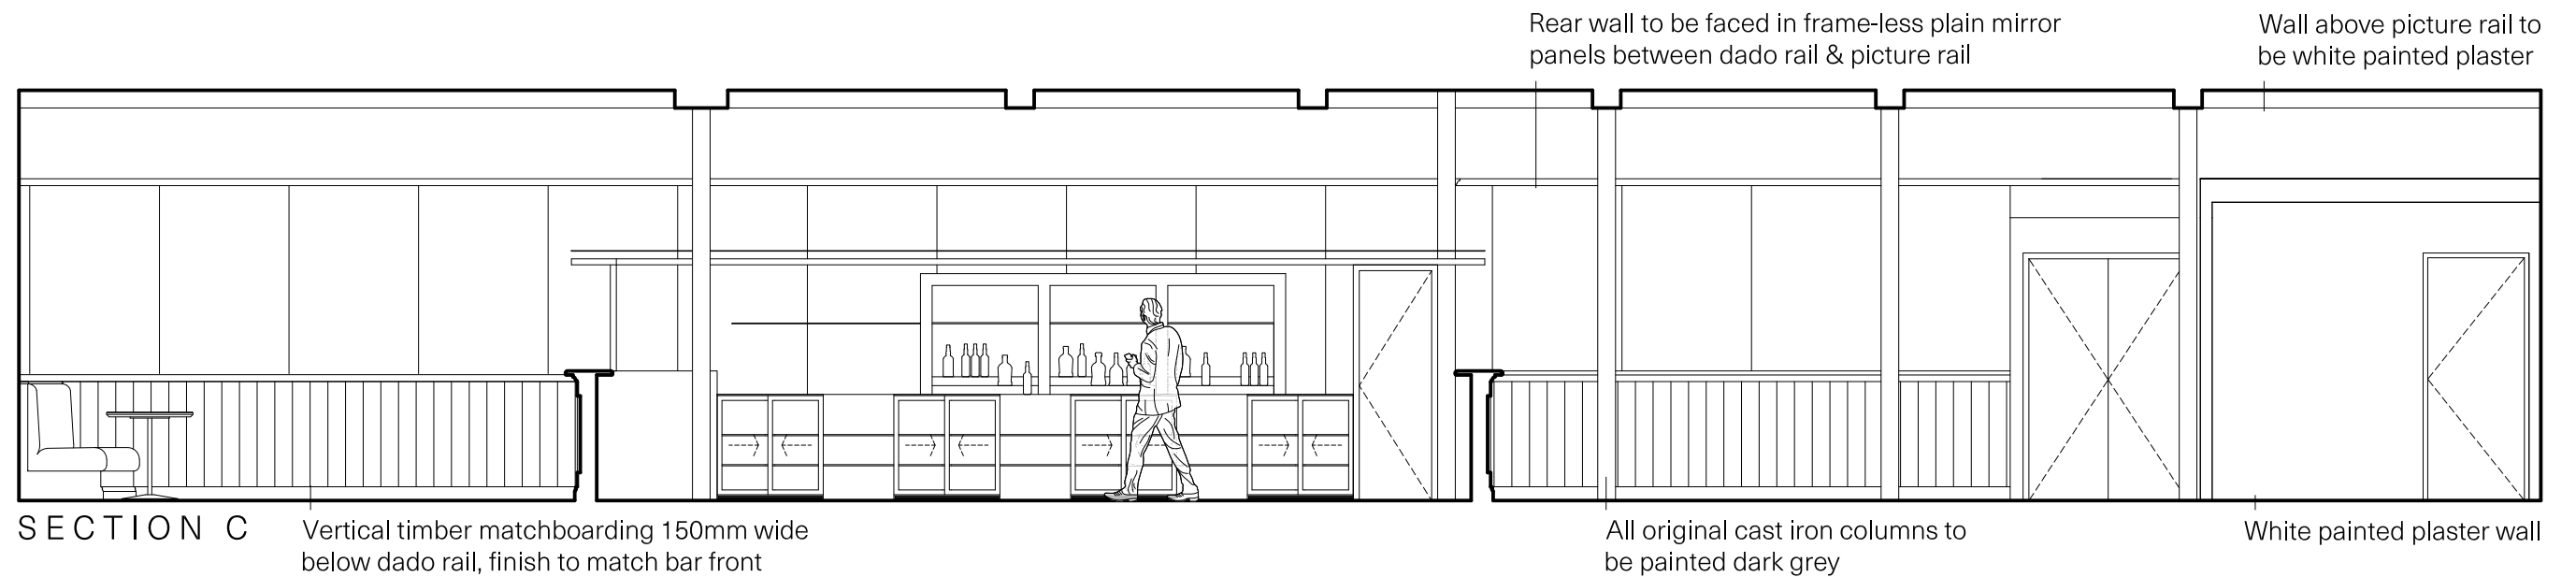

All dimensions are to be checked on site, any discrepancies are to be reported to the Architect before work commences. Do not scale from this drawing. This drawing is to be read in conjunction with all relevant consultants and specialists drawings / documents, any discrepancies are to be reported to the Architect before the affected work commences. All structural components shown are indicative only. Details / calculations of structural members are to be provided by the Structural Engineer. THIS DRAWING NOT FOR CONSTRUCTION	Revisions A 20/01/23 - Provided additional notes, added beams in section			Project, location		Up North Architects Up North Architects Ltd. Plane Tree House, Oldham Street, Manchester UK M1 1JG Company No. 10437056 TEL: 0161 237 1871 E-MAIL: mail@upnortharchitects.com				
				North-Westward Ho!, Pall Mall						
				RIBA Workstage						
				3 - Spatial Coordination						
				Drawing purpose		Client		Drawing Title		
For information		Pomona		Pr Sections CC, DD & EE						
This drawing copyright 2020 by Up North Architects Ltd. and is licensed to the client for the purposes related to the RIBA work stage above only		Job No.	Drawing no.	Revision	Scale	Date				
		M867	015	A	1:60 @ A3	Sep 2022				