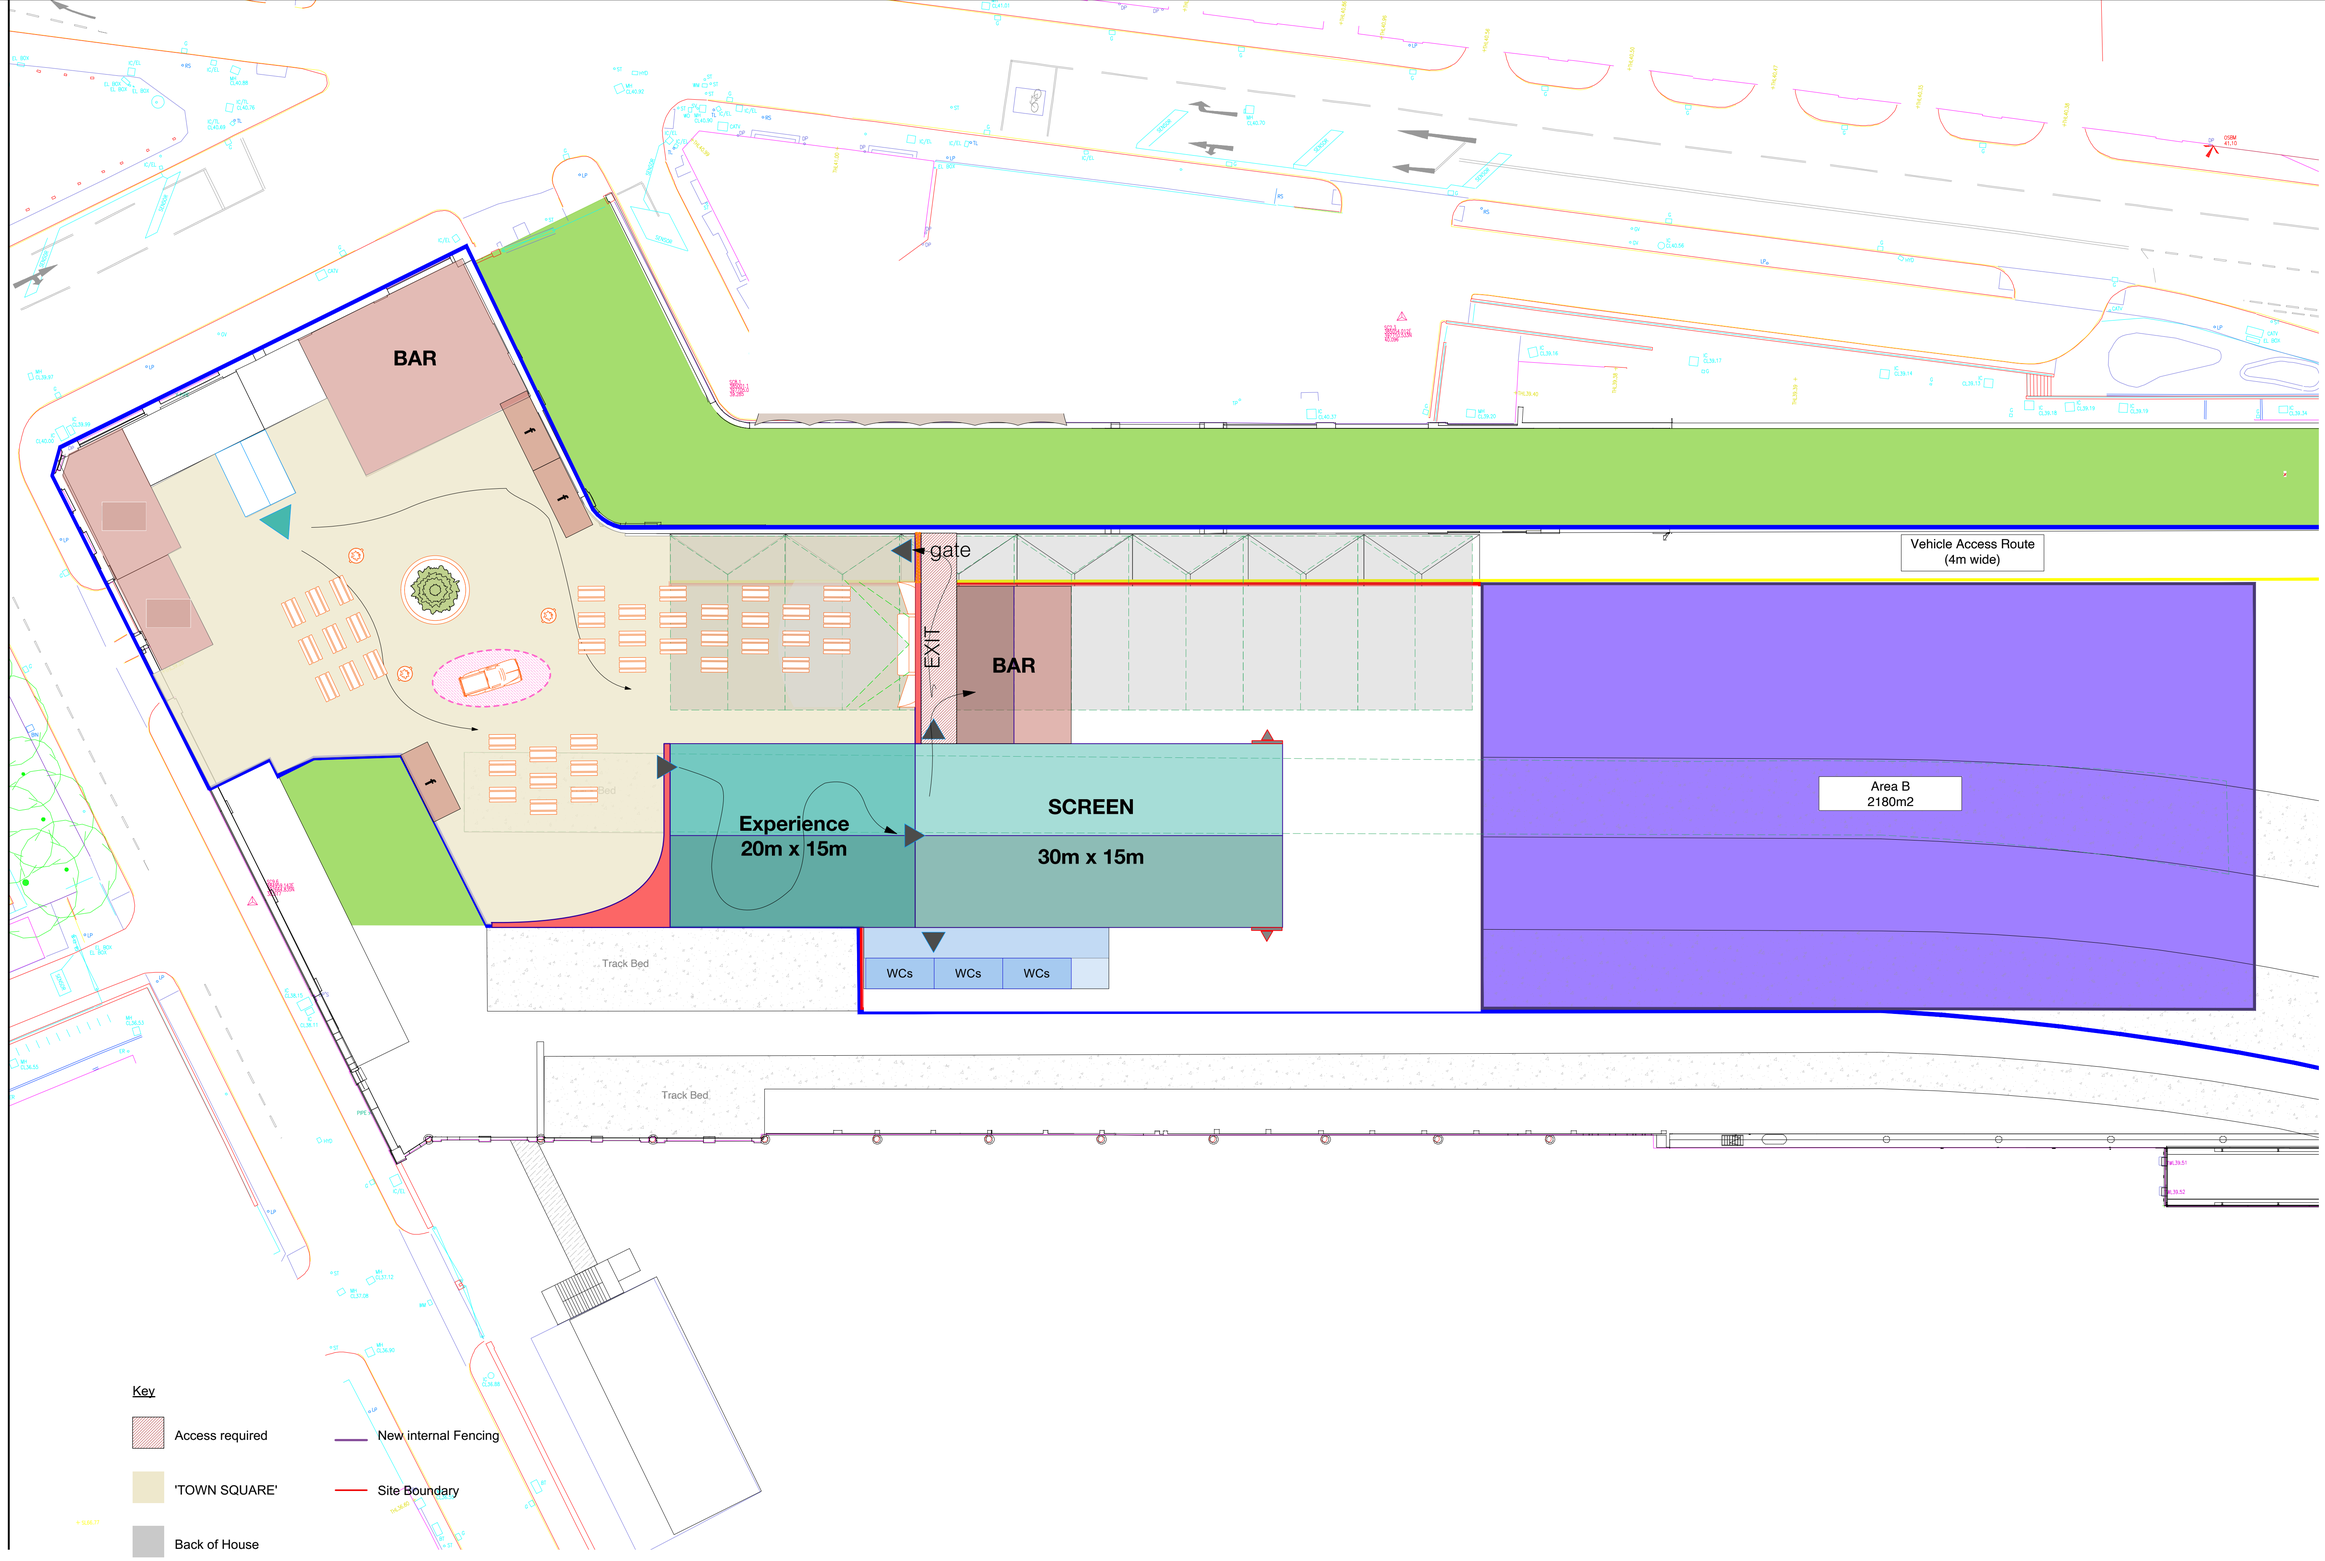

Key

- Access required
- 'TOWN SQUARE'
- Back of House
- Cinema Structure
- Big Top Bar / Traders
- Shipping Containers
- New internal Fencing
- Site Boundary

Notes

Based upon suvery information provided by client. Any critical dimensions should be checked on site as required.

Subject to Fire Engineer, Buiding Control and Health & Safety and Planning Approval

All capacity figures shown subject to all necessary approvals.

JTA

Client:

BACKYARD CINEMA

Project **MAYFIELD DEPOT**
11 Baring Street
Manchester
M1 2PY

Drawing Title **Proposed Site Plan**

1:250
0 2 4 6 8 10 12m

N

Scale	Page	Date	Drawing Number	Rev	Status
1:250	ISO A1	31/05/2022	**MAY-K002**	**R0**	**PRELIMINARY**