


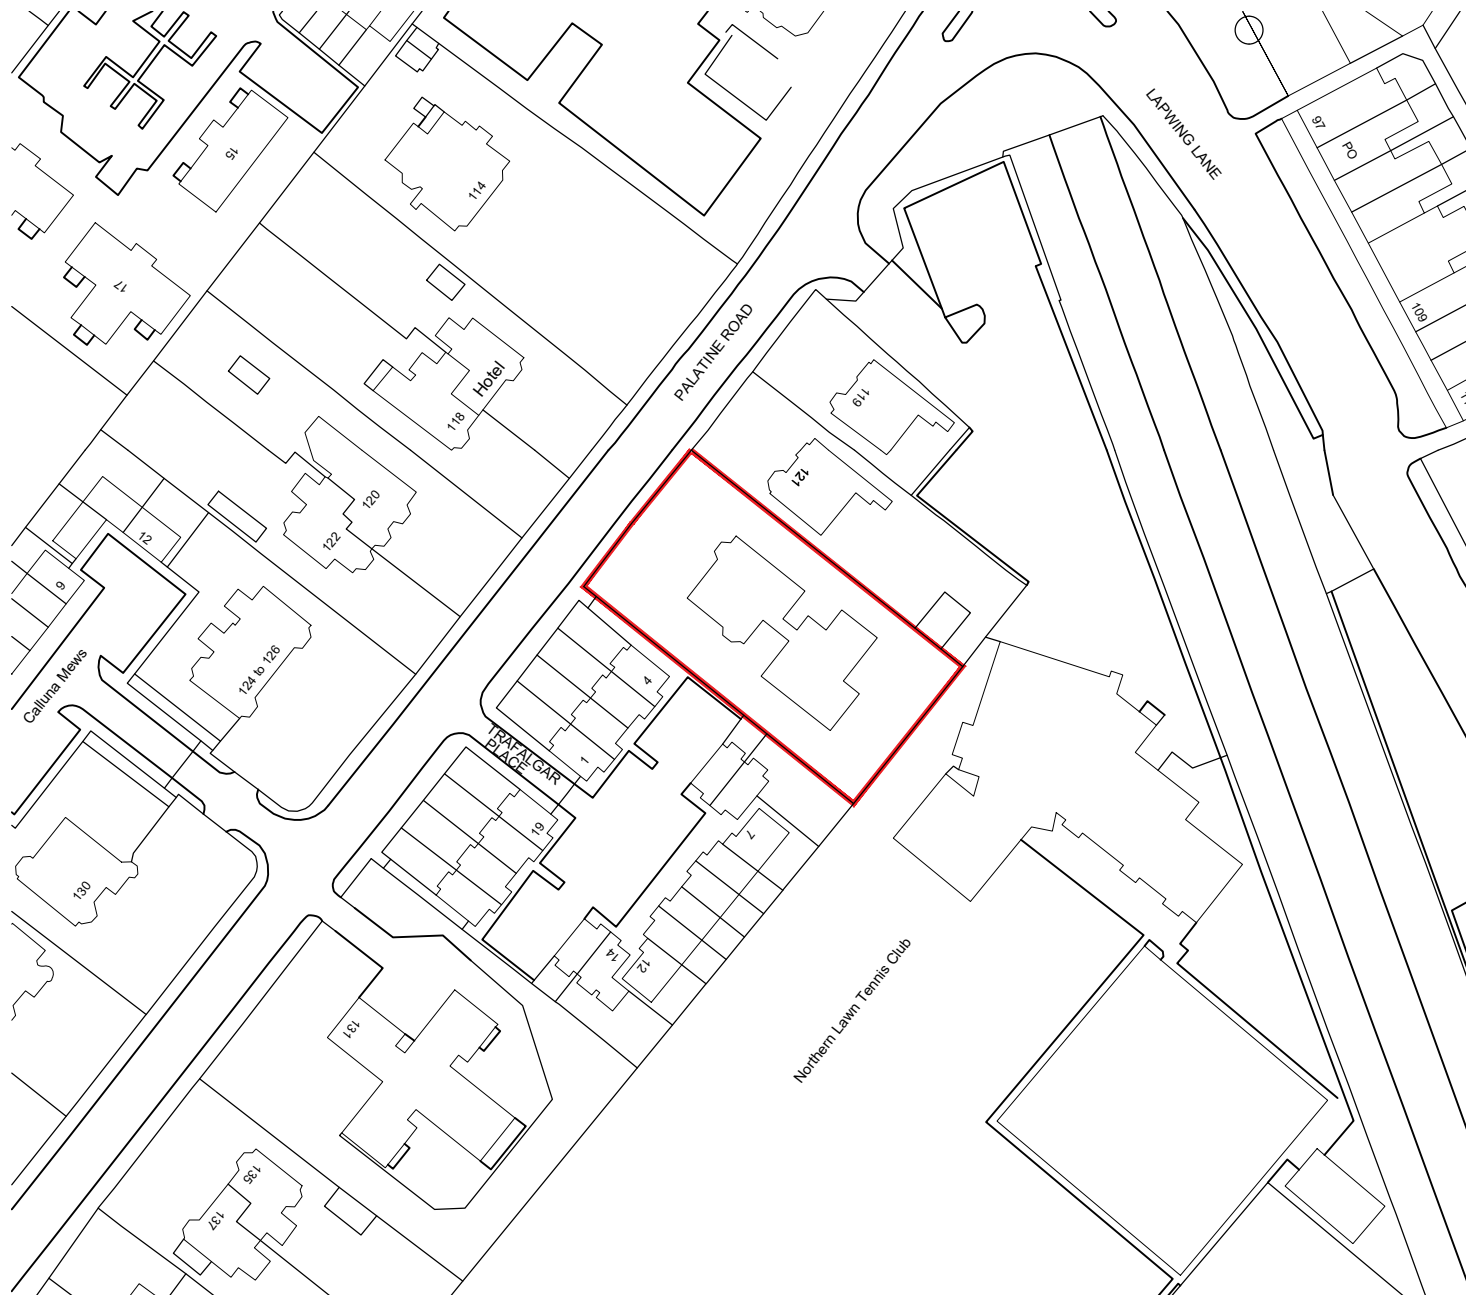

NOTES

AEWTP030C

- All dimensions and levels are to be checked on site.
- Any discrepancies are to be reported to the architect before any work commences
- This drawing shall not be scaled to ascertain any dimensions. Work to figured dimensions only.
- This drawing shall not be reproduced without express written permission from AEW.
- Title overlay drawings and ownership boundaries are produced using all reasonable endeavors. AEW cannot be responsible for the accuracy or scale discrepancy of base plans supplied to them.
- All works are to be undertaken in accordance with Building Regulations and the latest British Standards.
- All proprietary materials and products are to be used strictly in accordance with the manufacturers recommendations.

CDM 2015

Client notified of duties: **30/03/2021**
Principal Designer: **CPC Project Services**

Unless noted below, all known hazards have been highlighted on the drawing:



P01	14/06/2022	MH	PBH
Initial Issue			
REV	Date	Drawn by: -	Checked by:
Status	Purpose of Issue		
S2	For Information		
drawing stage	Planning		
client			
Great Places / Cube Homes			
project			
Manchester, Palatine Road (The Rossett)			
drawing title			
Location Plan			
date	14/06/2022	drawn	MH
scale@A4	1:1250	checked	PBH

Rev
P01

Job No
12392-AEW-XX-SI-DR-A-0500

aew architects
0161 214 4370
www.aewarchitects.com

Aew