



Scales 1:50 1:100

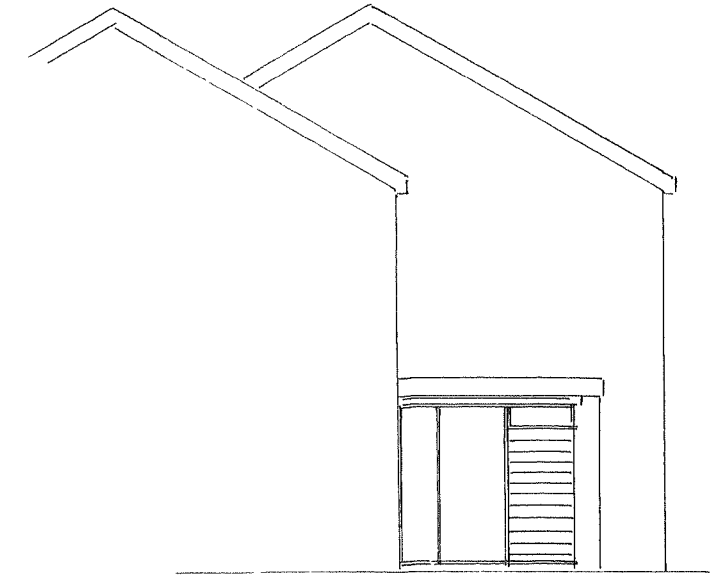


Ex Front Elev



Ex Left Elev

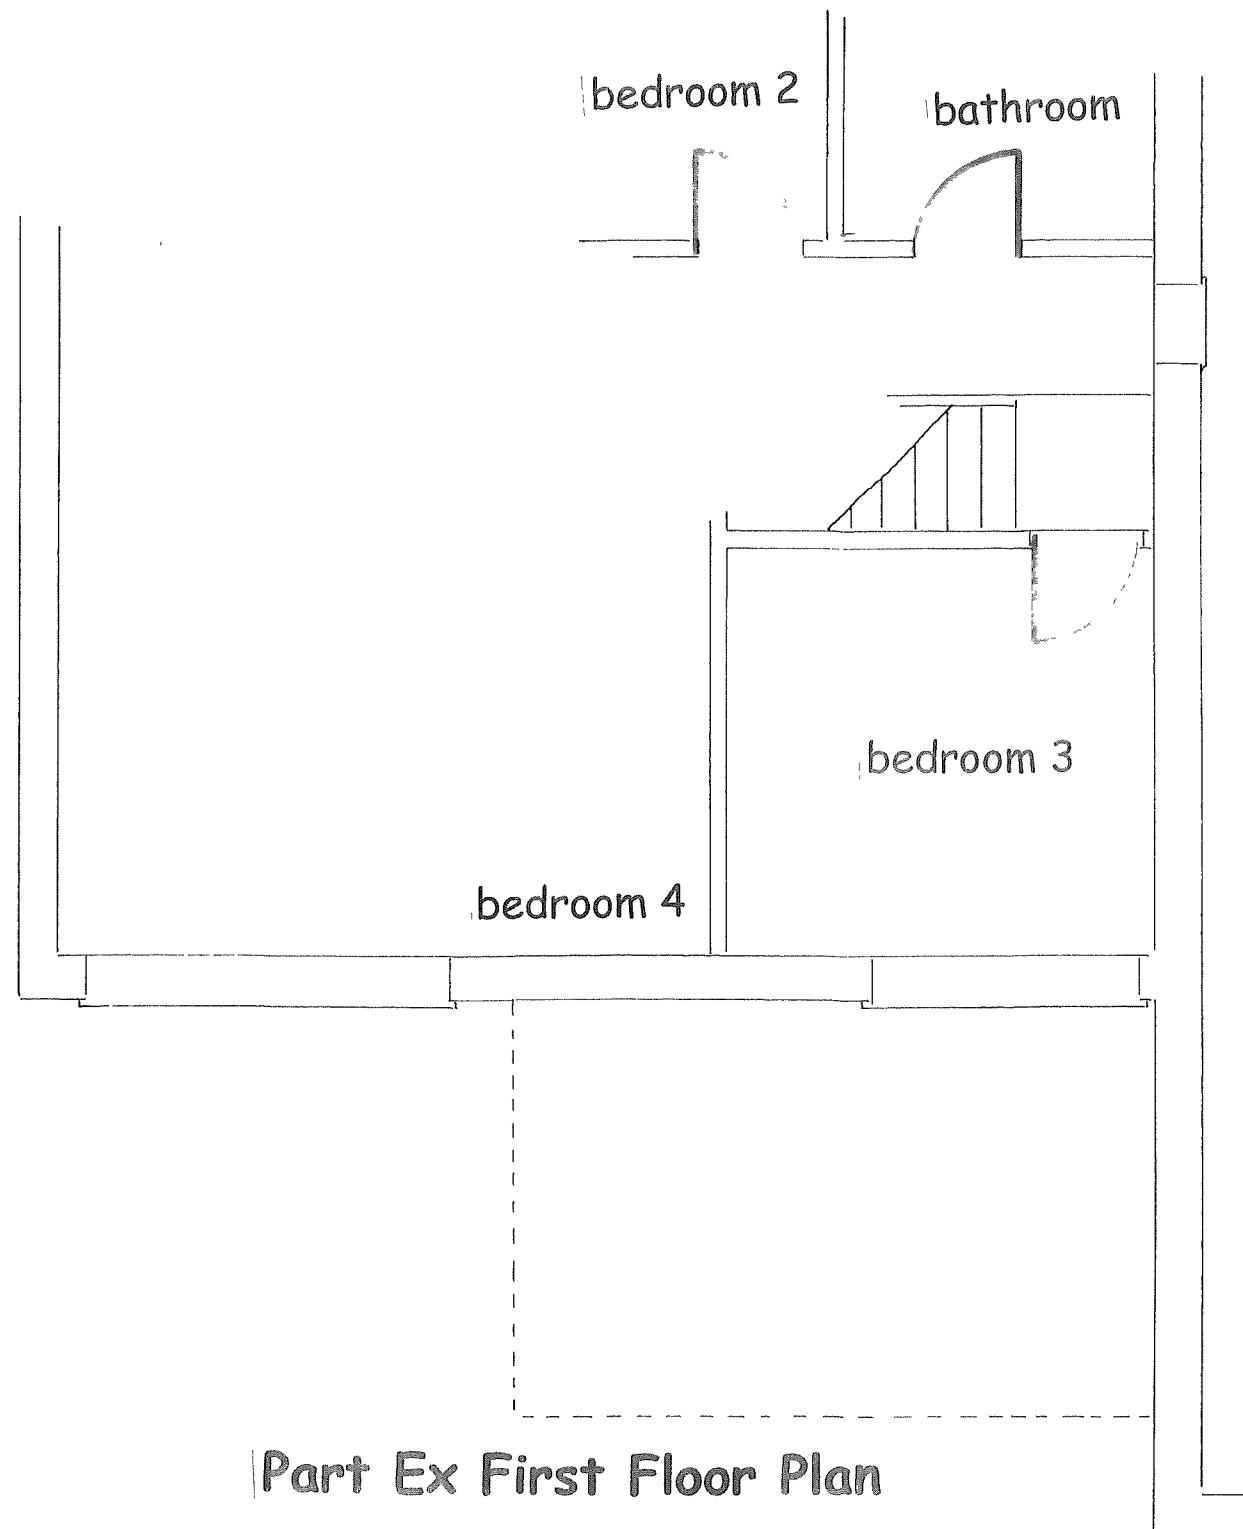

Part Ex First Floor Plan

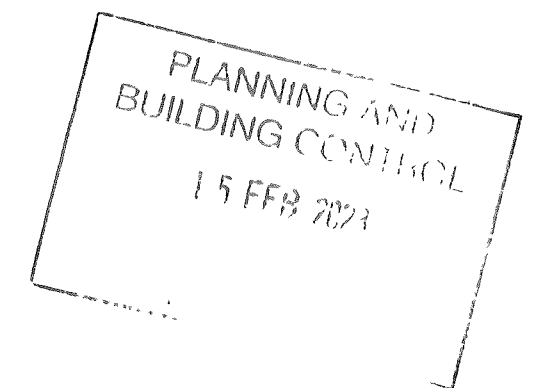

Proposed First Floor Front Extension at
28 Hampton Road Chorlton