



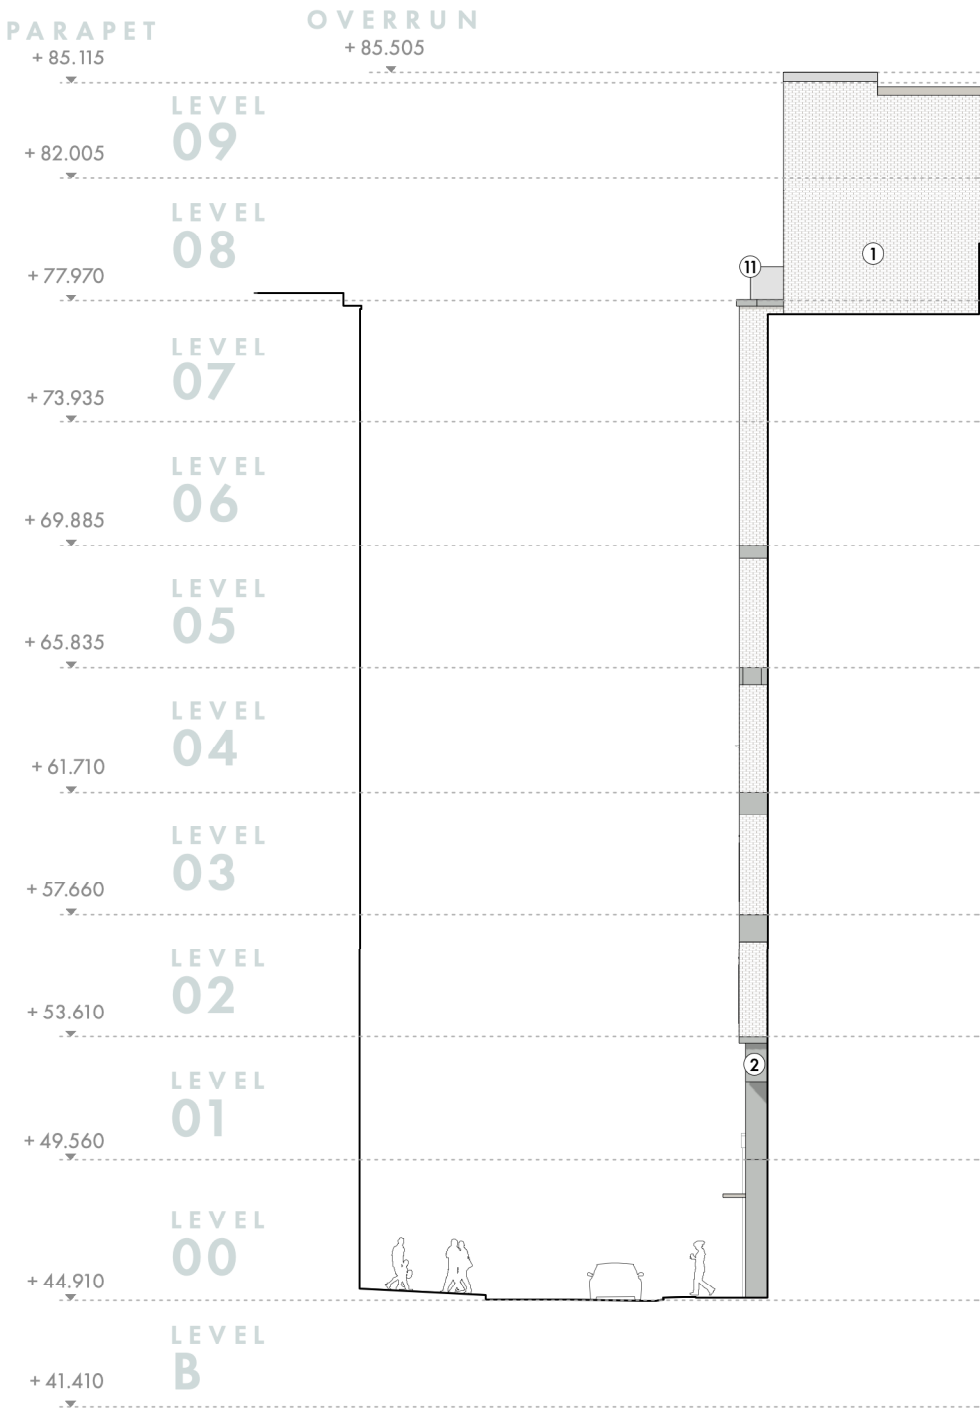

| REVISION | DATE     | DESCRIPTION          |
|----------|----------|----------------------|
| A        | 30/11/22 | Draft Planning Issue |
| B        | 08/12/22 | Planning Issue       |

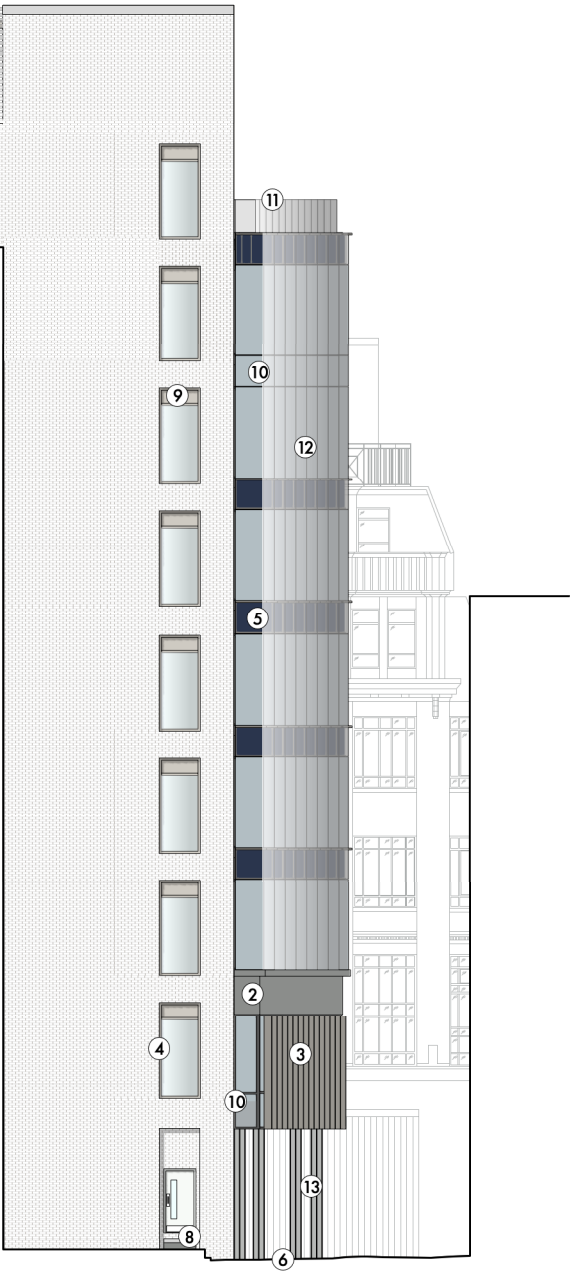

ELEVATION DD

35 FOUNTAIN STREET | PROPOSED ELEVATIONS

ELEVATION KEY

- 1

EXTERNAL FACING BRICK
- 2

PRECAST CONCRETE PANELS
- 3

GREY ALUMINIUM FINS
- 4

GREY ALUMINIUM FRAMED WINDOW
- 5

DARK BLUE ALUMINIUM PROFILED SPANDREL WITH GLAZED FACE
- 6

CAR/CYCLE ENTRANCE TO BASEMENT
- 7

PLANT LOUVRES
- 8

FIRE EXIT
- 9


GREY ALUMINIUM SPANDREL
- 10

OBSCURED GLAZING (SPANDREL)
- 11

GLASS BLAUSTRAD
- 12

CURTAIN WALLING
- 13

EXISTING STEEL COLUMN - PAINTED

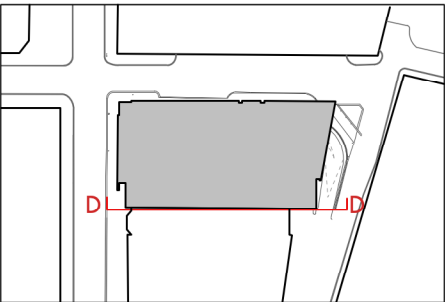

KEY

OMIArchitects

31 Blackfriars Road, Salford, Manchester, M3 7AQ  
+44(0)161 832 3242 / info@omiarchitects.com / www.omiarchitects.com

|         |                         |          |        |       |       |     |
|---------|-------------------------|----------|--------|-------|-------|-----|
| PROJECT | 35 FOUNTAIN ST          |          |        |       |       |     |
| DRAWING | PROPOSED ELEVATION - DD |          |        |       |       |     |
| DATE    | OCT 22                  | DRAWN BY | DC     | SCALE | 1:250 | @A3 |
| JOB NO. | 1431                    | DWG.NO.  | L 1603 |       |       |     |