



FENTON HOUSE, HIGHER ARDNICK, MANCHESTER

PROPOSED DOOR CORNICE & SKIRTING DETAILS.

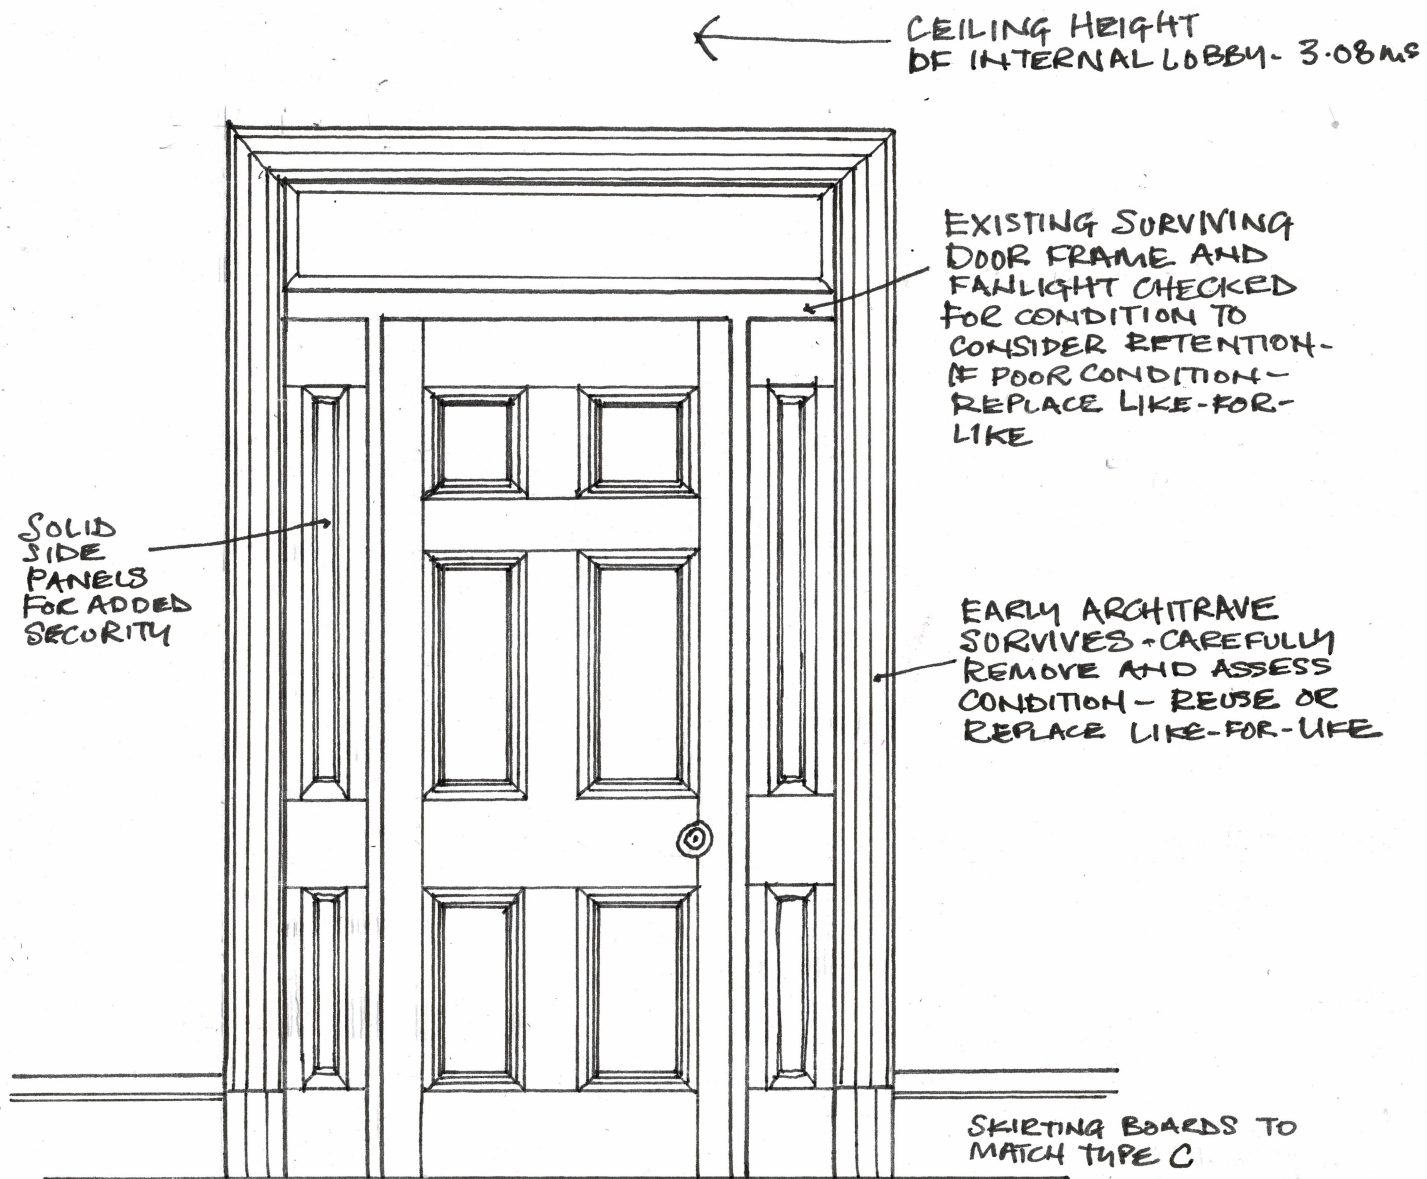


ELEVATION SCALE - 1:20 @ A3

Note:
Type 'A' torus can be 240mm [low] or 340mm high.
Type 'B' earlier type - 280-300mm high.

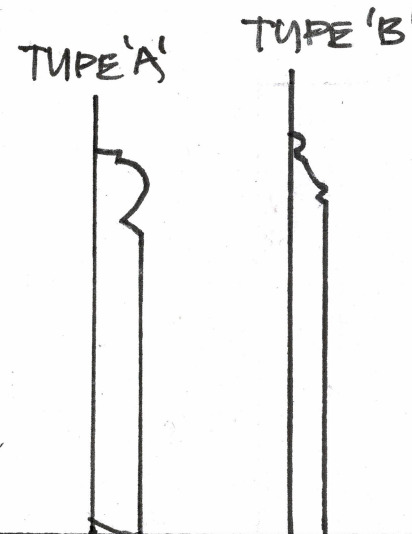

CROSS SECTION DETAILS OF TYPE 'A' & 'B' SKIRTING BOARDS

SCALE - 1:5 @ A3

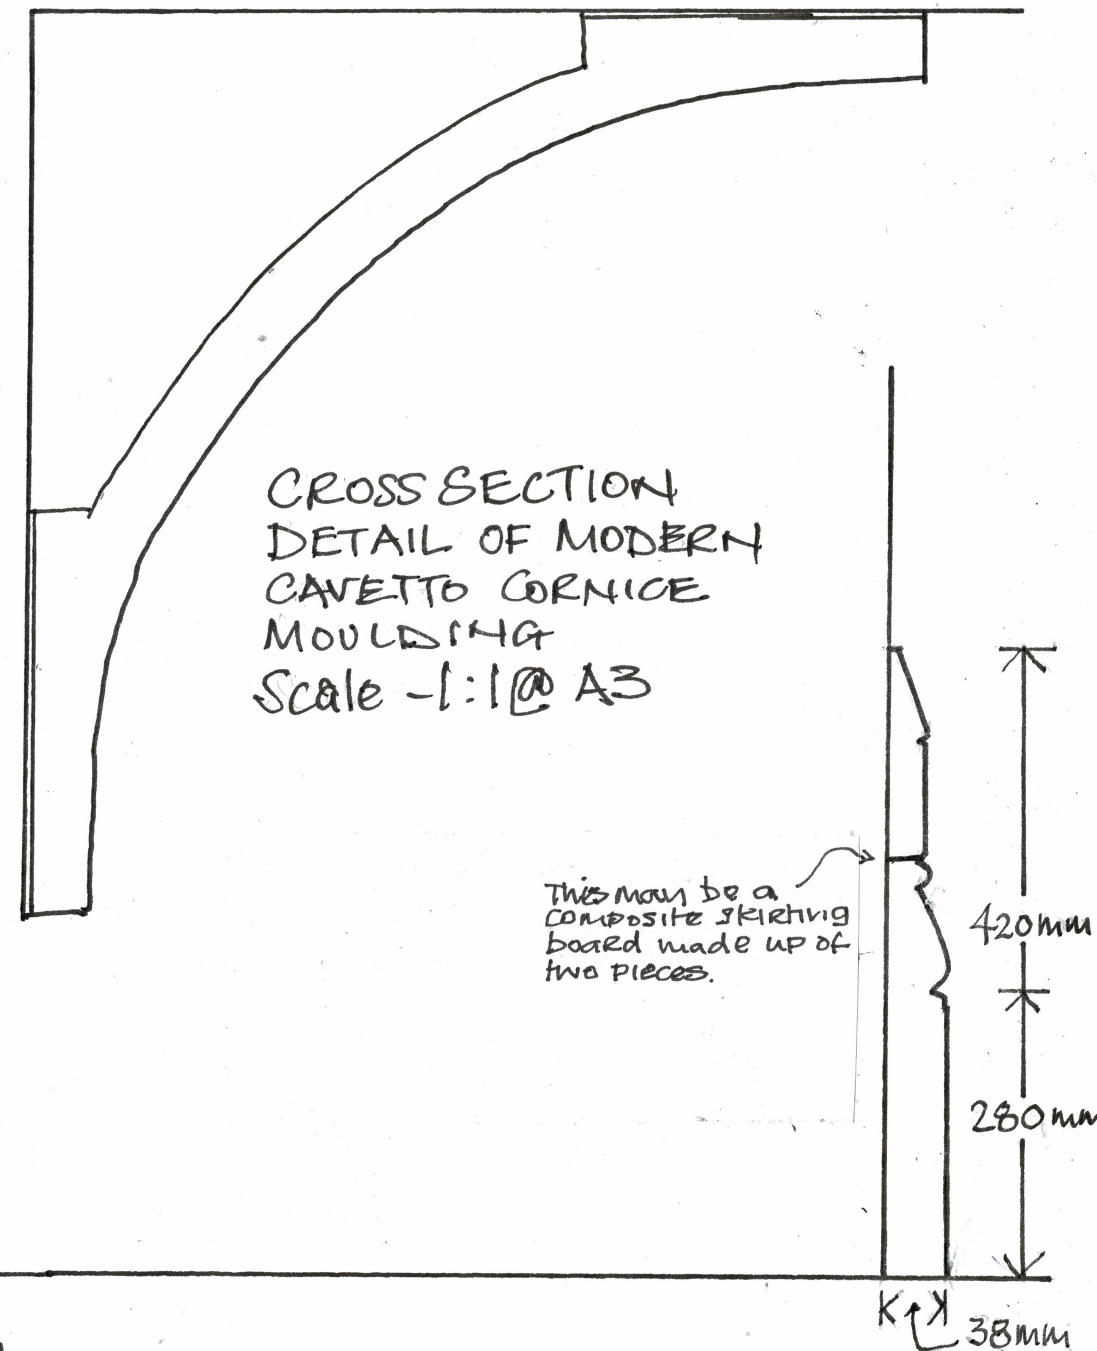

CROSS SECTION DETAIL OF TYPE 'C' SKIRTING BOARD.

Drawing number + FH/CC/DWG 12A