


General Notes

No implied licence exists. This drawing should not be used to calculate areas for the purposes of valuation.
Do not scale this drawing for construction purposes. All dimensions to be checked on site by the contractor and such dimensions to be their responsibility.
All work must comply with relevant British Standards and Building Regulations requirements. Drawing errors and omissions to be reported to the architect.


Notes

Information issued by MK
Surveys on 08/10/20.

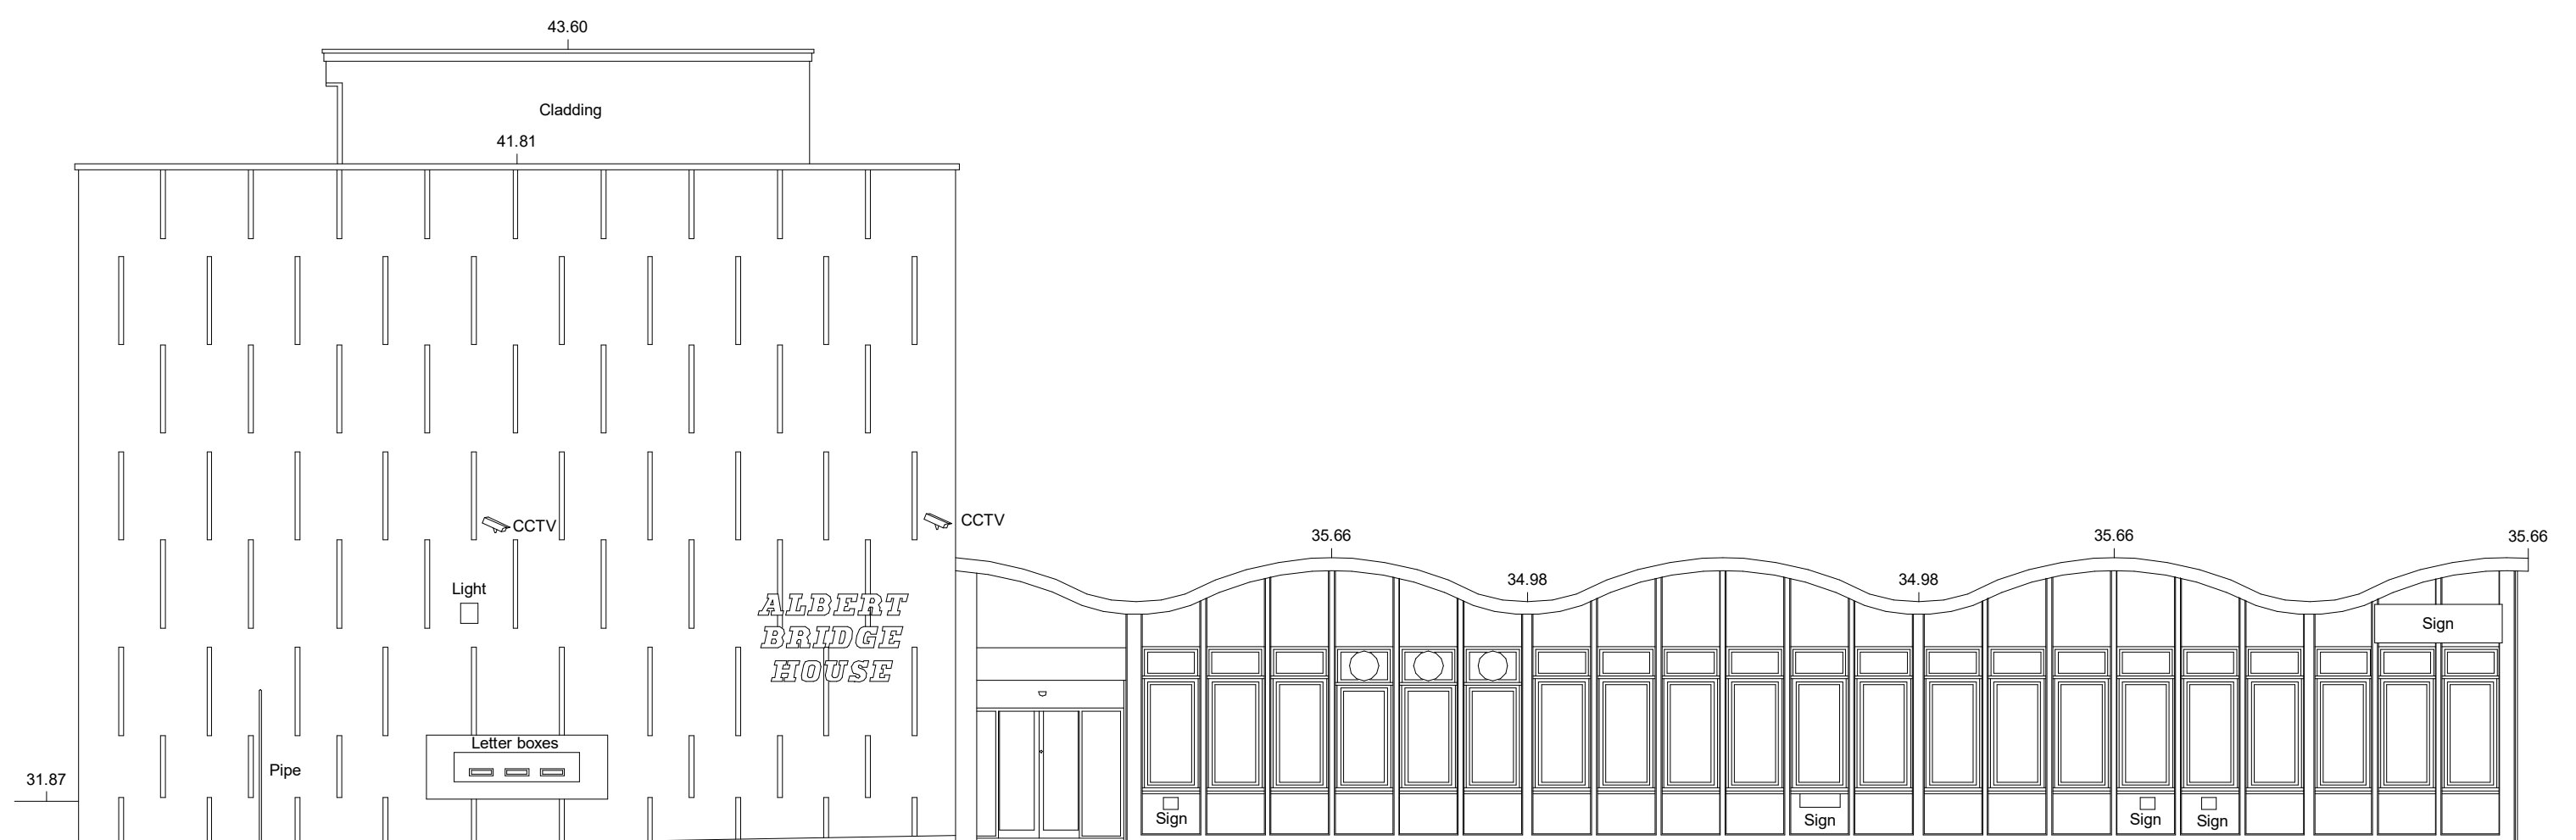


Elevation 9

Datum Line 25.00m

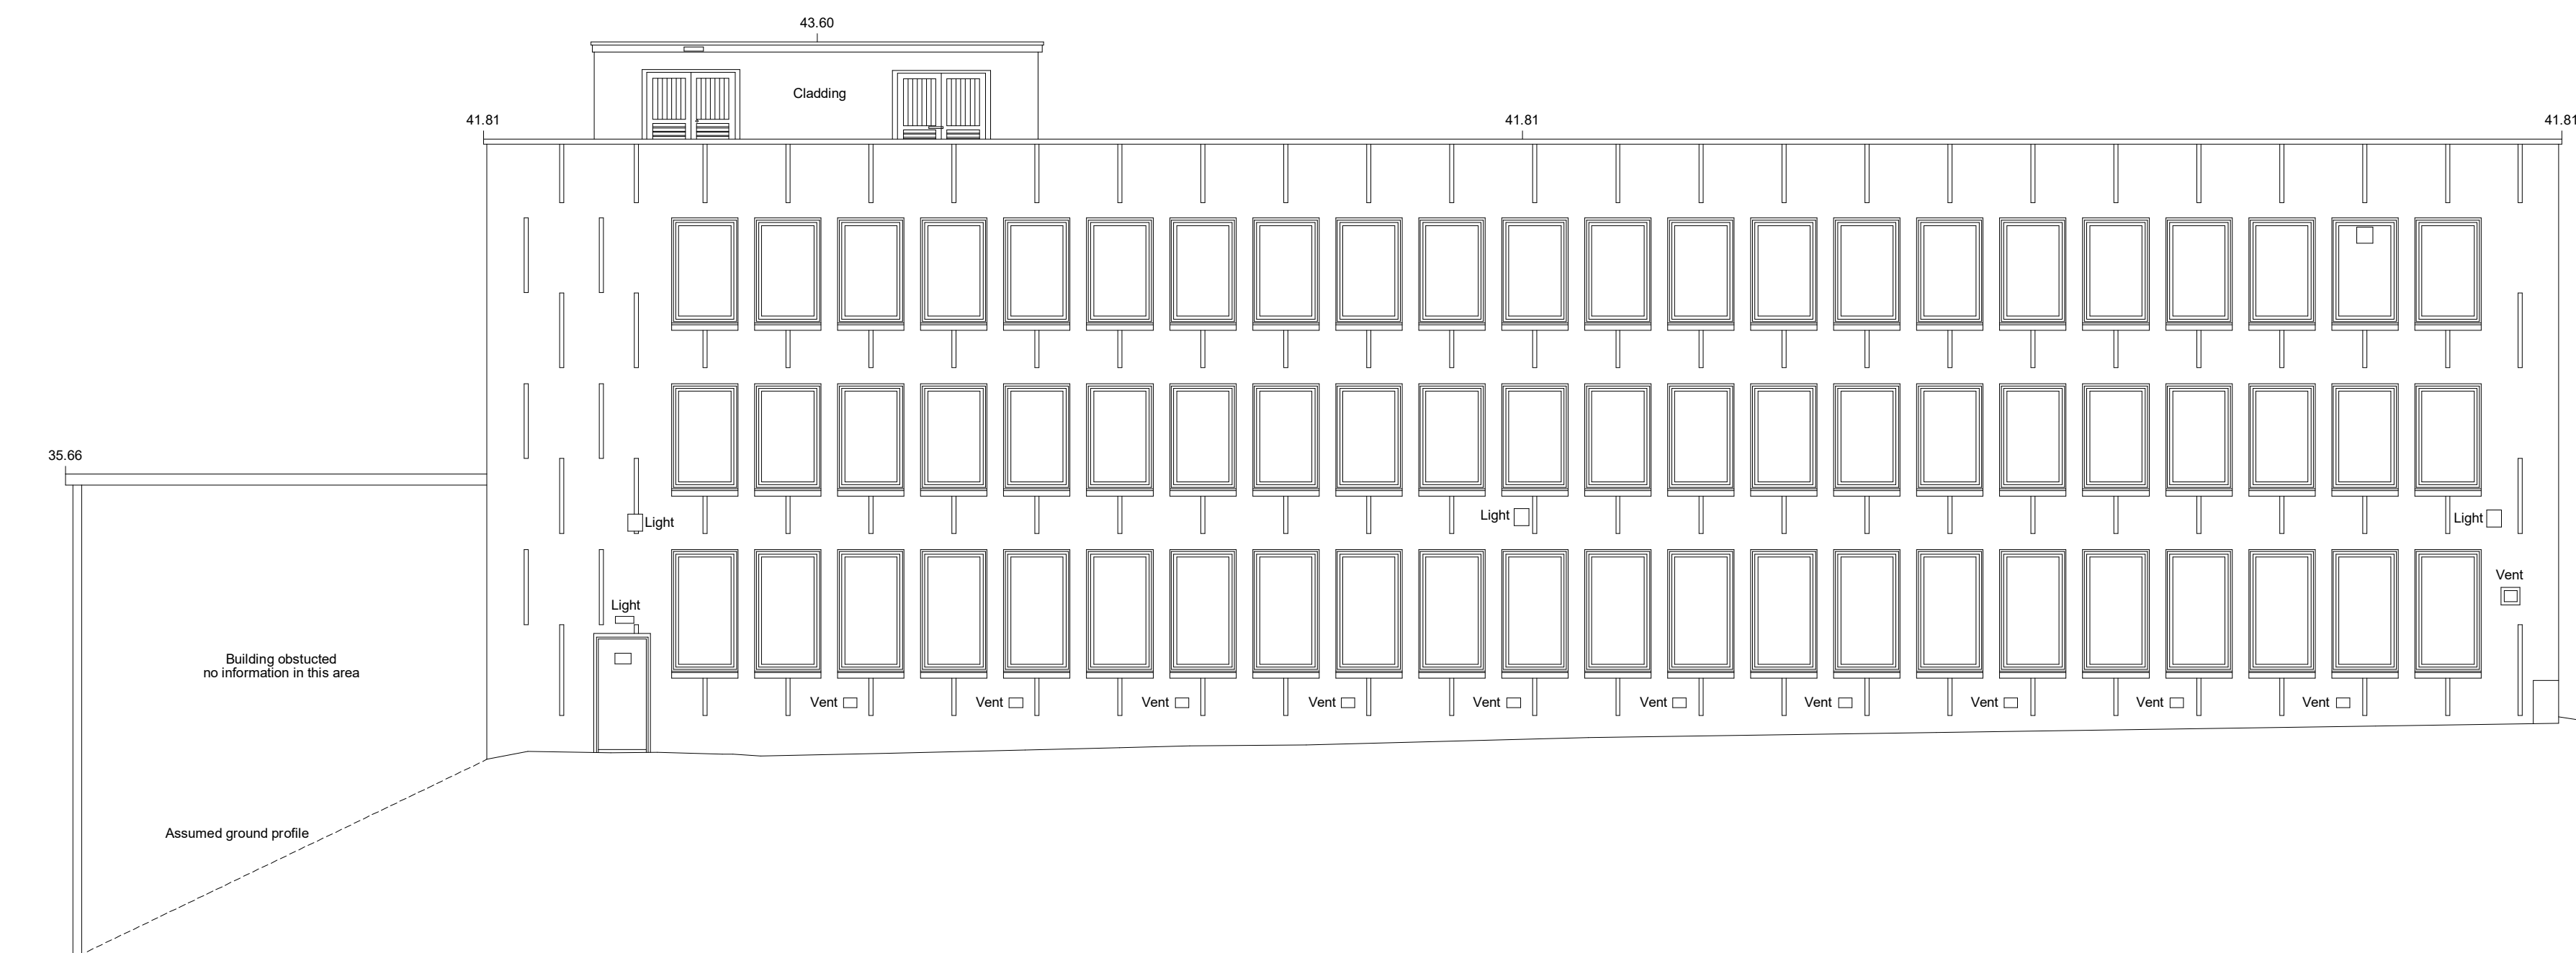


Elevation 10

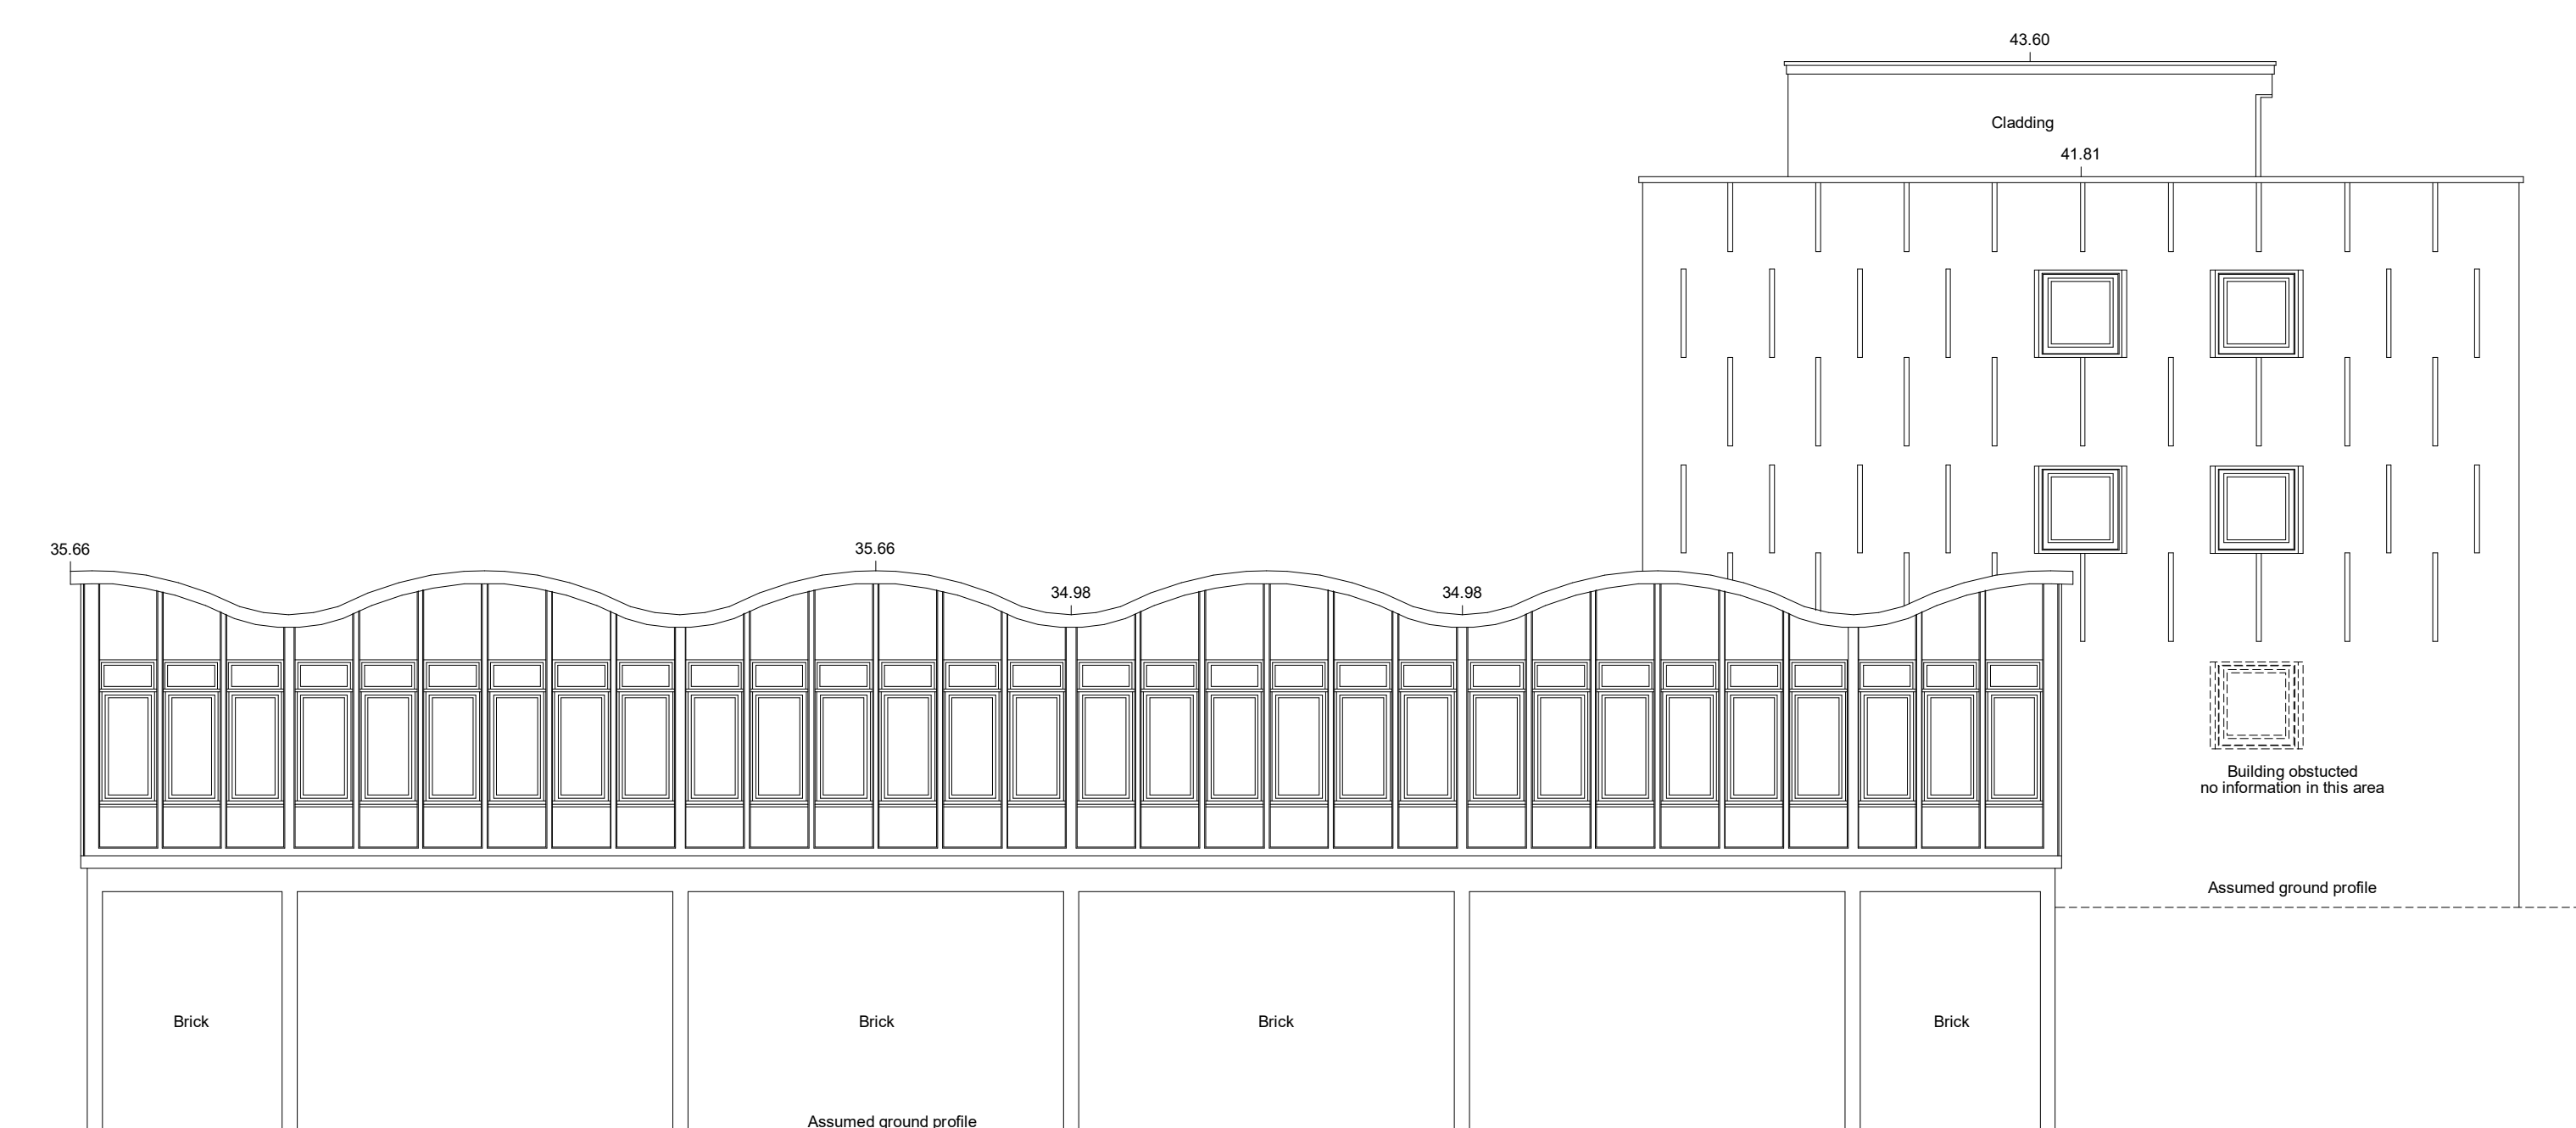

Elevation 11


Datum Line 25.00m

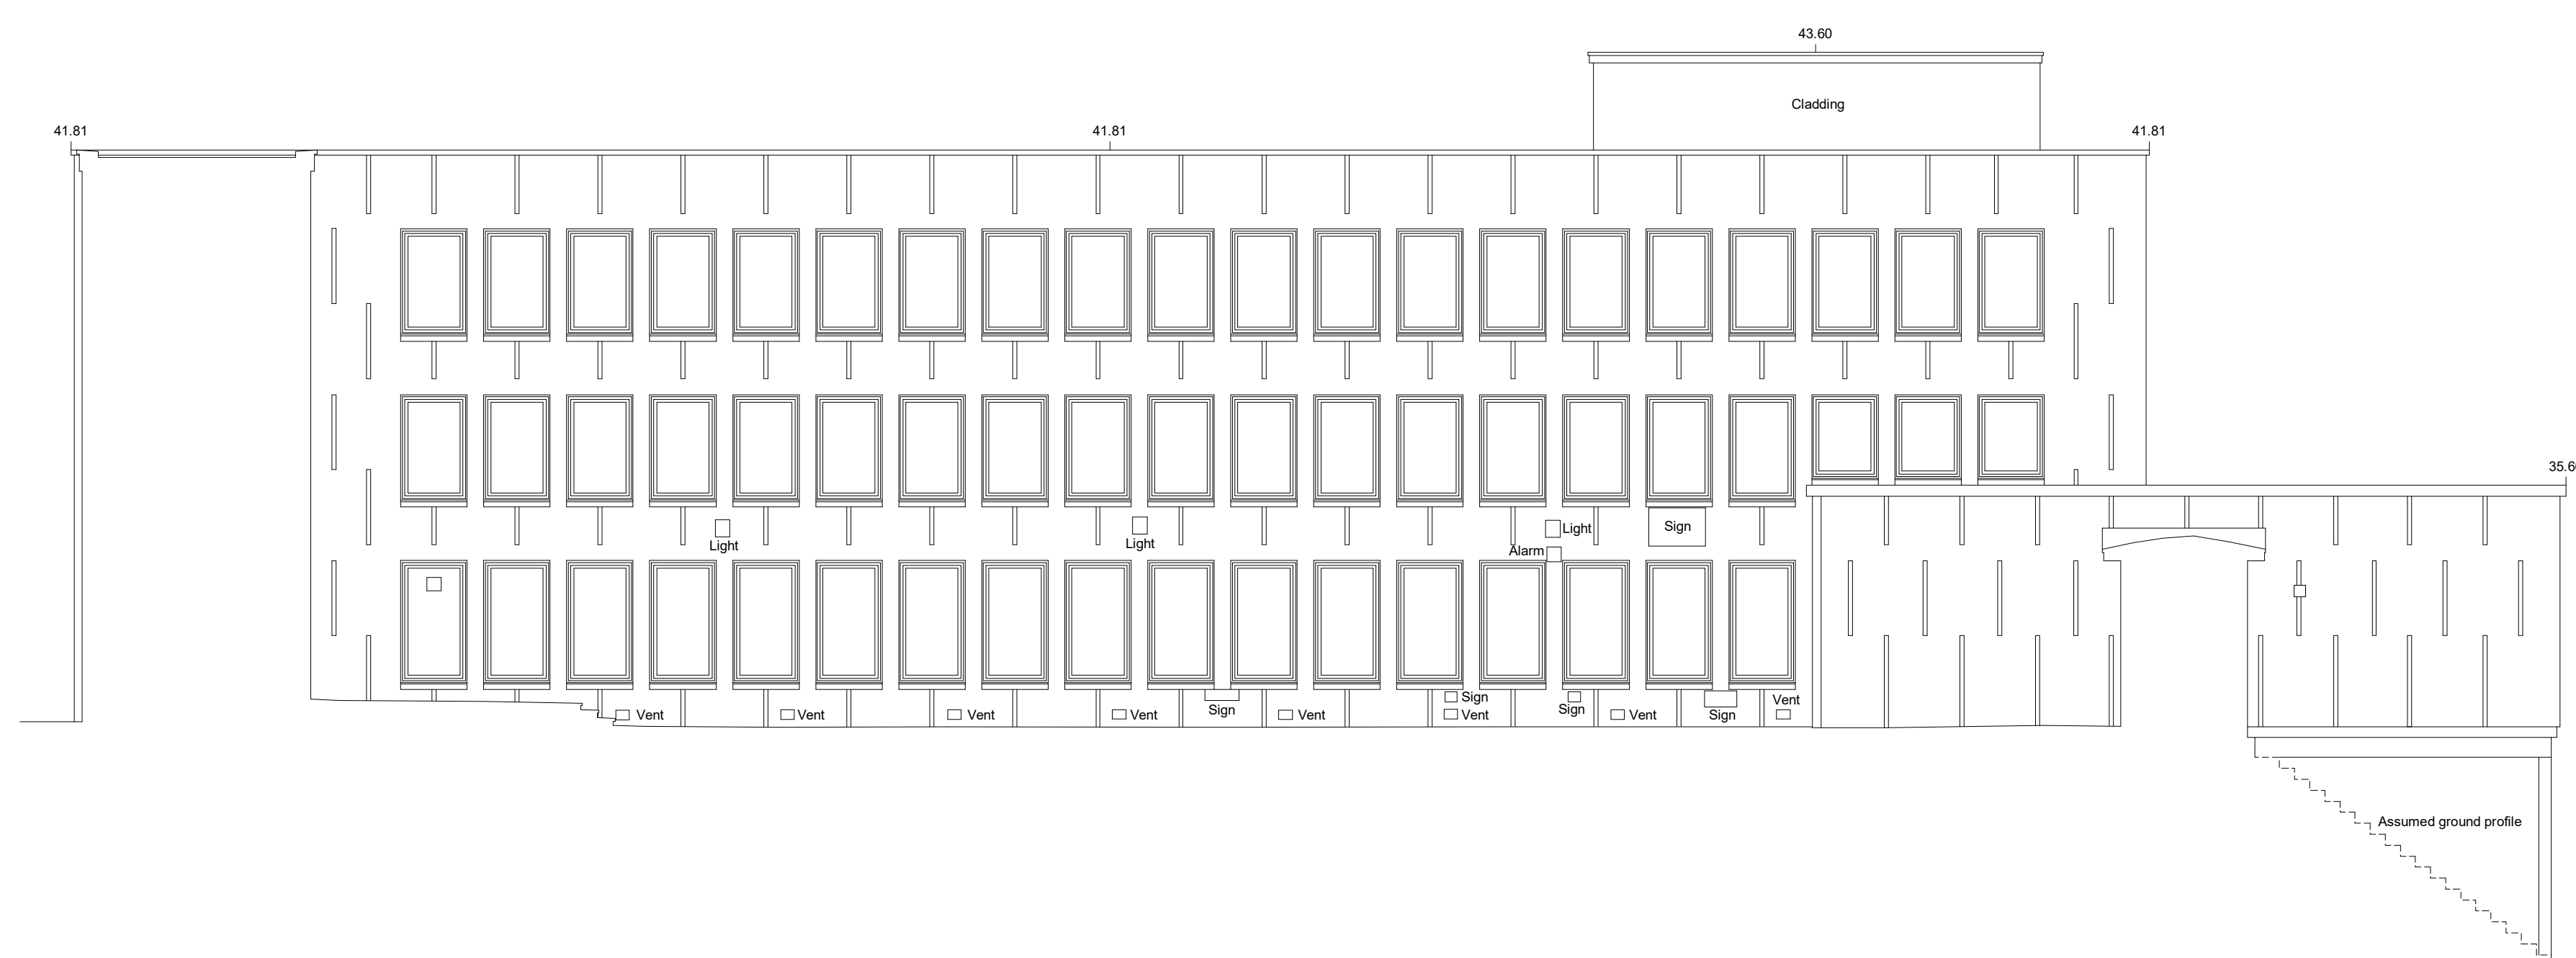


Elevation 12

Existing Block 3 Elevations

1:100

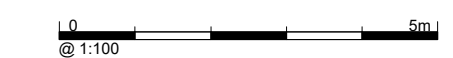

Key Plan

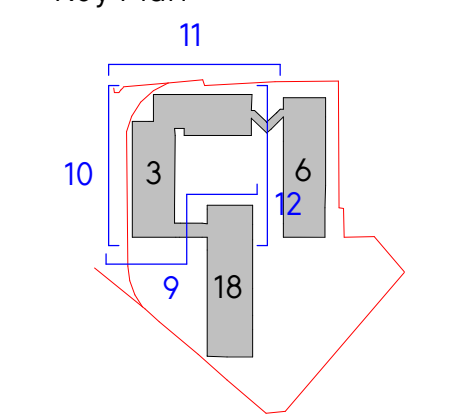

PLANNING

Project No. 0412

Project Name

Albert Bridge House

Drawing Title

Solution Block 2 Elevations

Client	Oval Real Estate
--------	------------------

Scale @A0 1:100

Date 29/11/22

Drawn by	EW		
Checked by	SEW		
0	29/11/22	Issue for Planning	SEW
Rev	Date	Reason	Chk

Drawing Number	Rev
0412-SEW-ZZ-ZZ-OR-A-PL0300	0