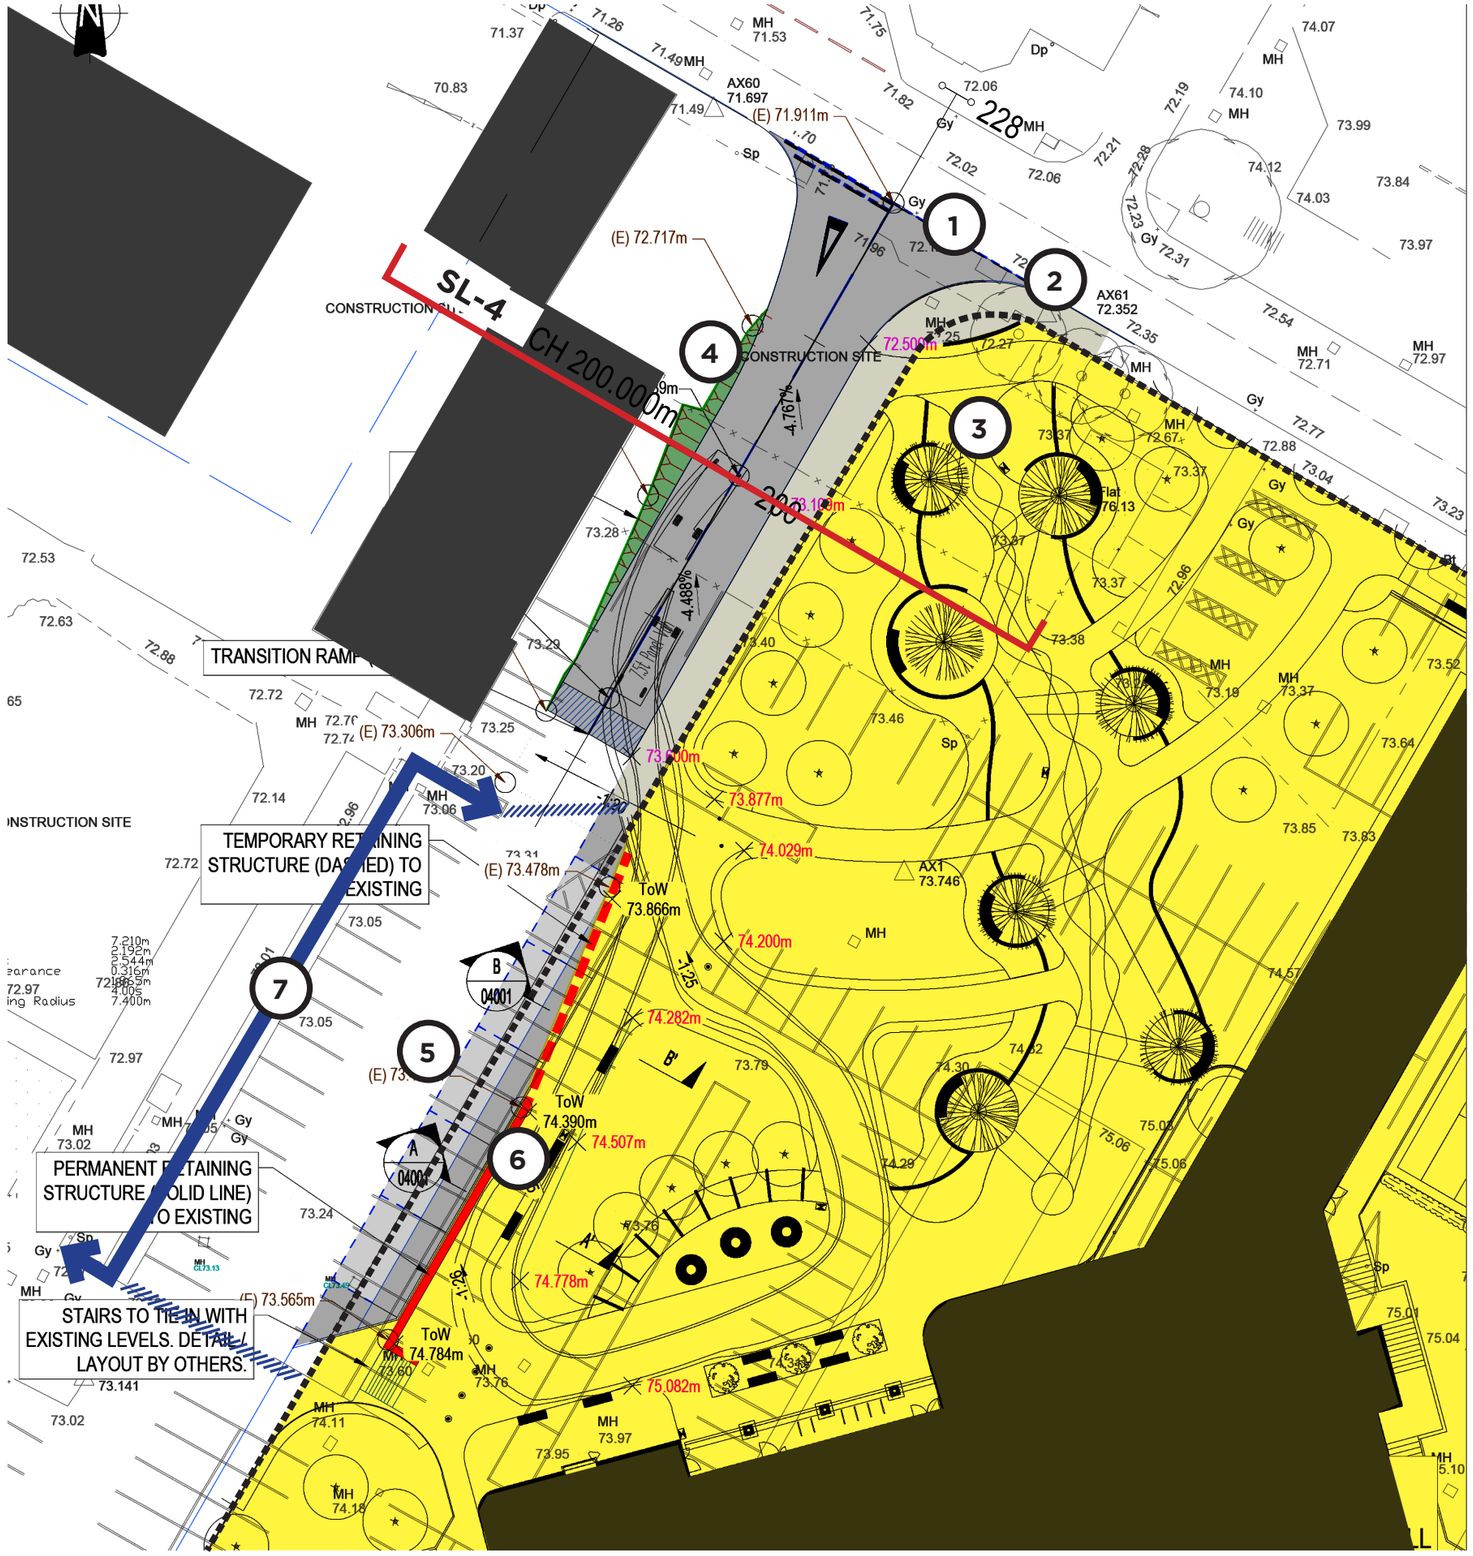


1 NEW JUNCTION AND TWO WAY ROAD WORKS.

2 NEW PAVEMENT INSTALLED TO EXTENTS COLOURED UP TO NPHD BOUNDARY.

3 NEW PARK HOUSE DEVELOPMENT OWNERSHIP BOUNDARY


4 TEMPORARY BATTER TO TIE INTO EXISITING LEVELS WHERE MASTERPLAN WORKS WILL BE CARRIED OUT AT A LATER DATE.

5 DROP OFF PARKING FOR NEW PARK HOUSE DEVELOPMENT

6 TEMPORARY RETAINING WALL TO TIE INTO EXISITING LEVELS WHERE MASTERPLAN WORKS WILL BE CARRIED OUT AT A LATER DATE.

7 EXISTING PEDESTRIAN ROUTES

REFER TO DETAILED DRAWINGS BY STRUCTURAL HIGHWAYS ENGINEER INCLUDED IN THIS APPLICATIION

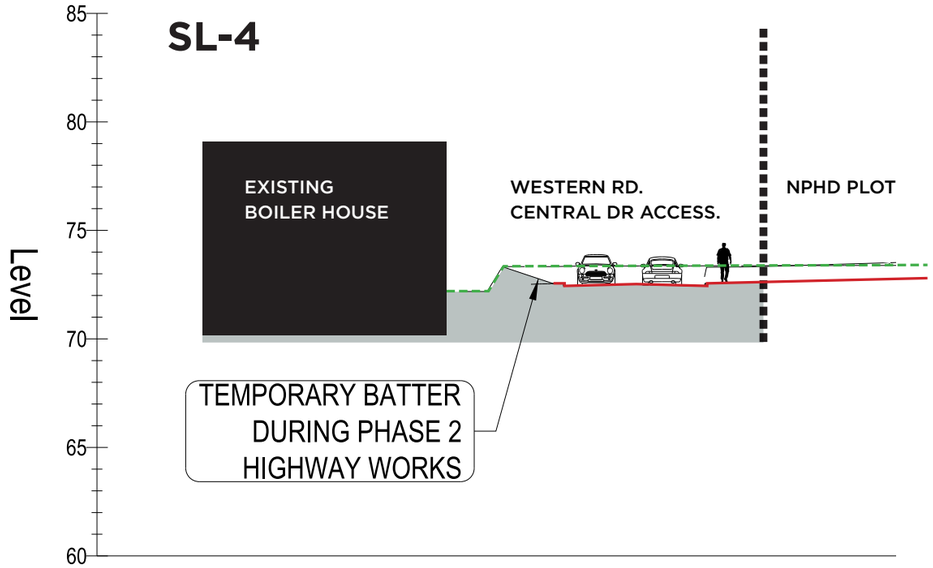

SHEPPARD ROBSON

Project : 6512 / 20200 - NMGH EW
Drawing : NEW WESTERN RD - CENTRAL DRIVE ACCESS
Scale : NTS **Date :** 25/06/21
Drawing No. :6512-SK-312 **Revision :** P01