





Bay Study SW Facade, Typical
1:25

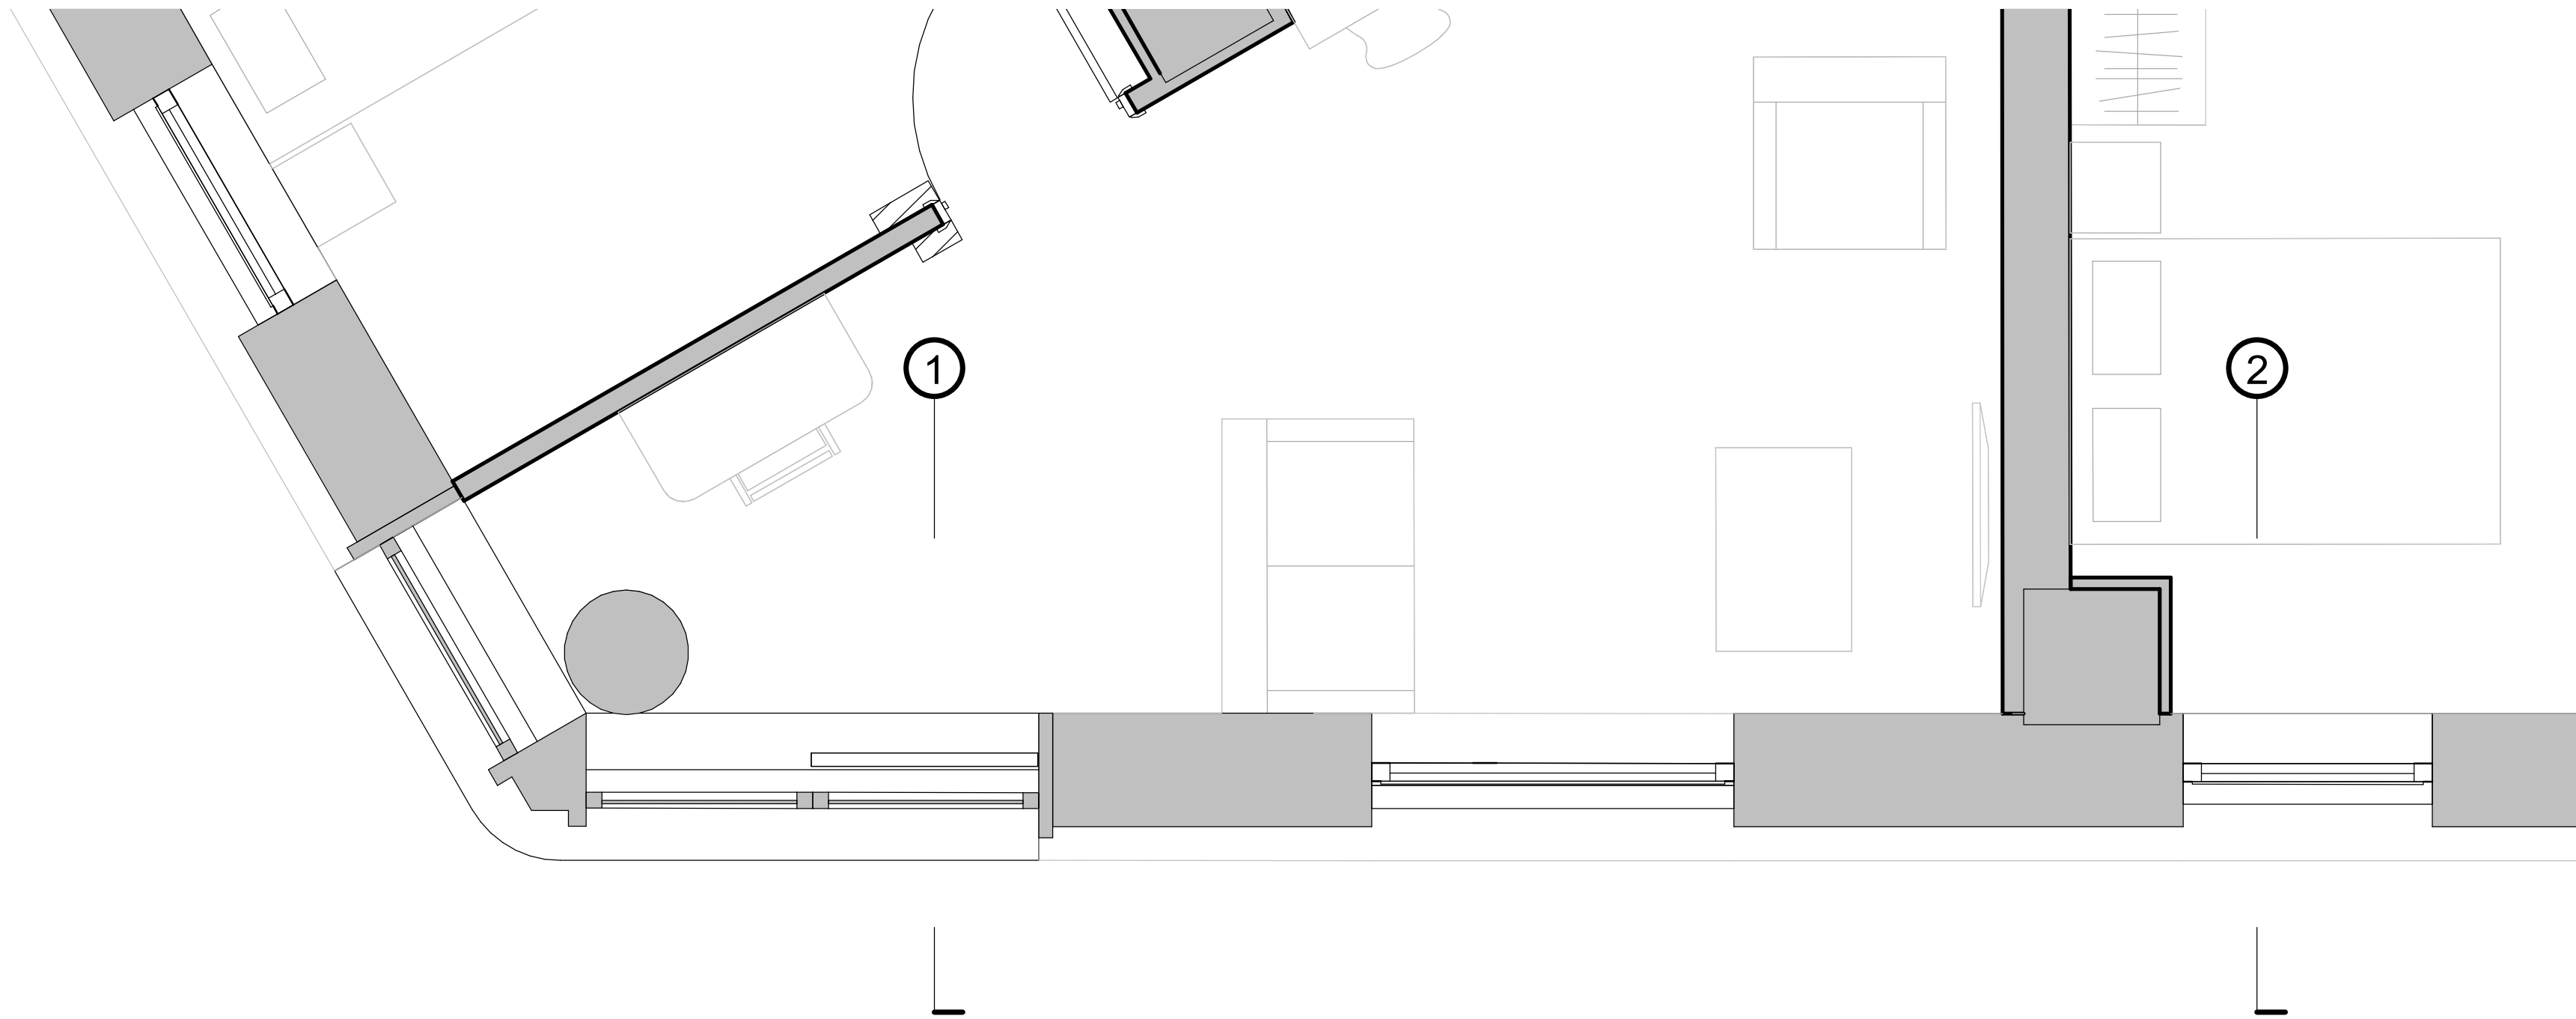

Plan, Level 05
1:25

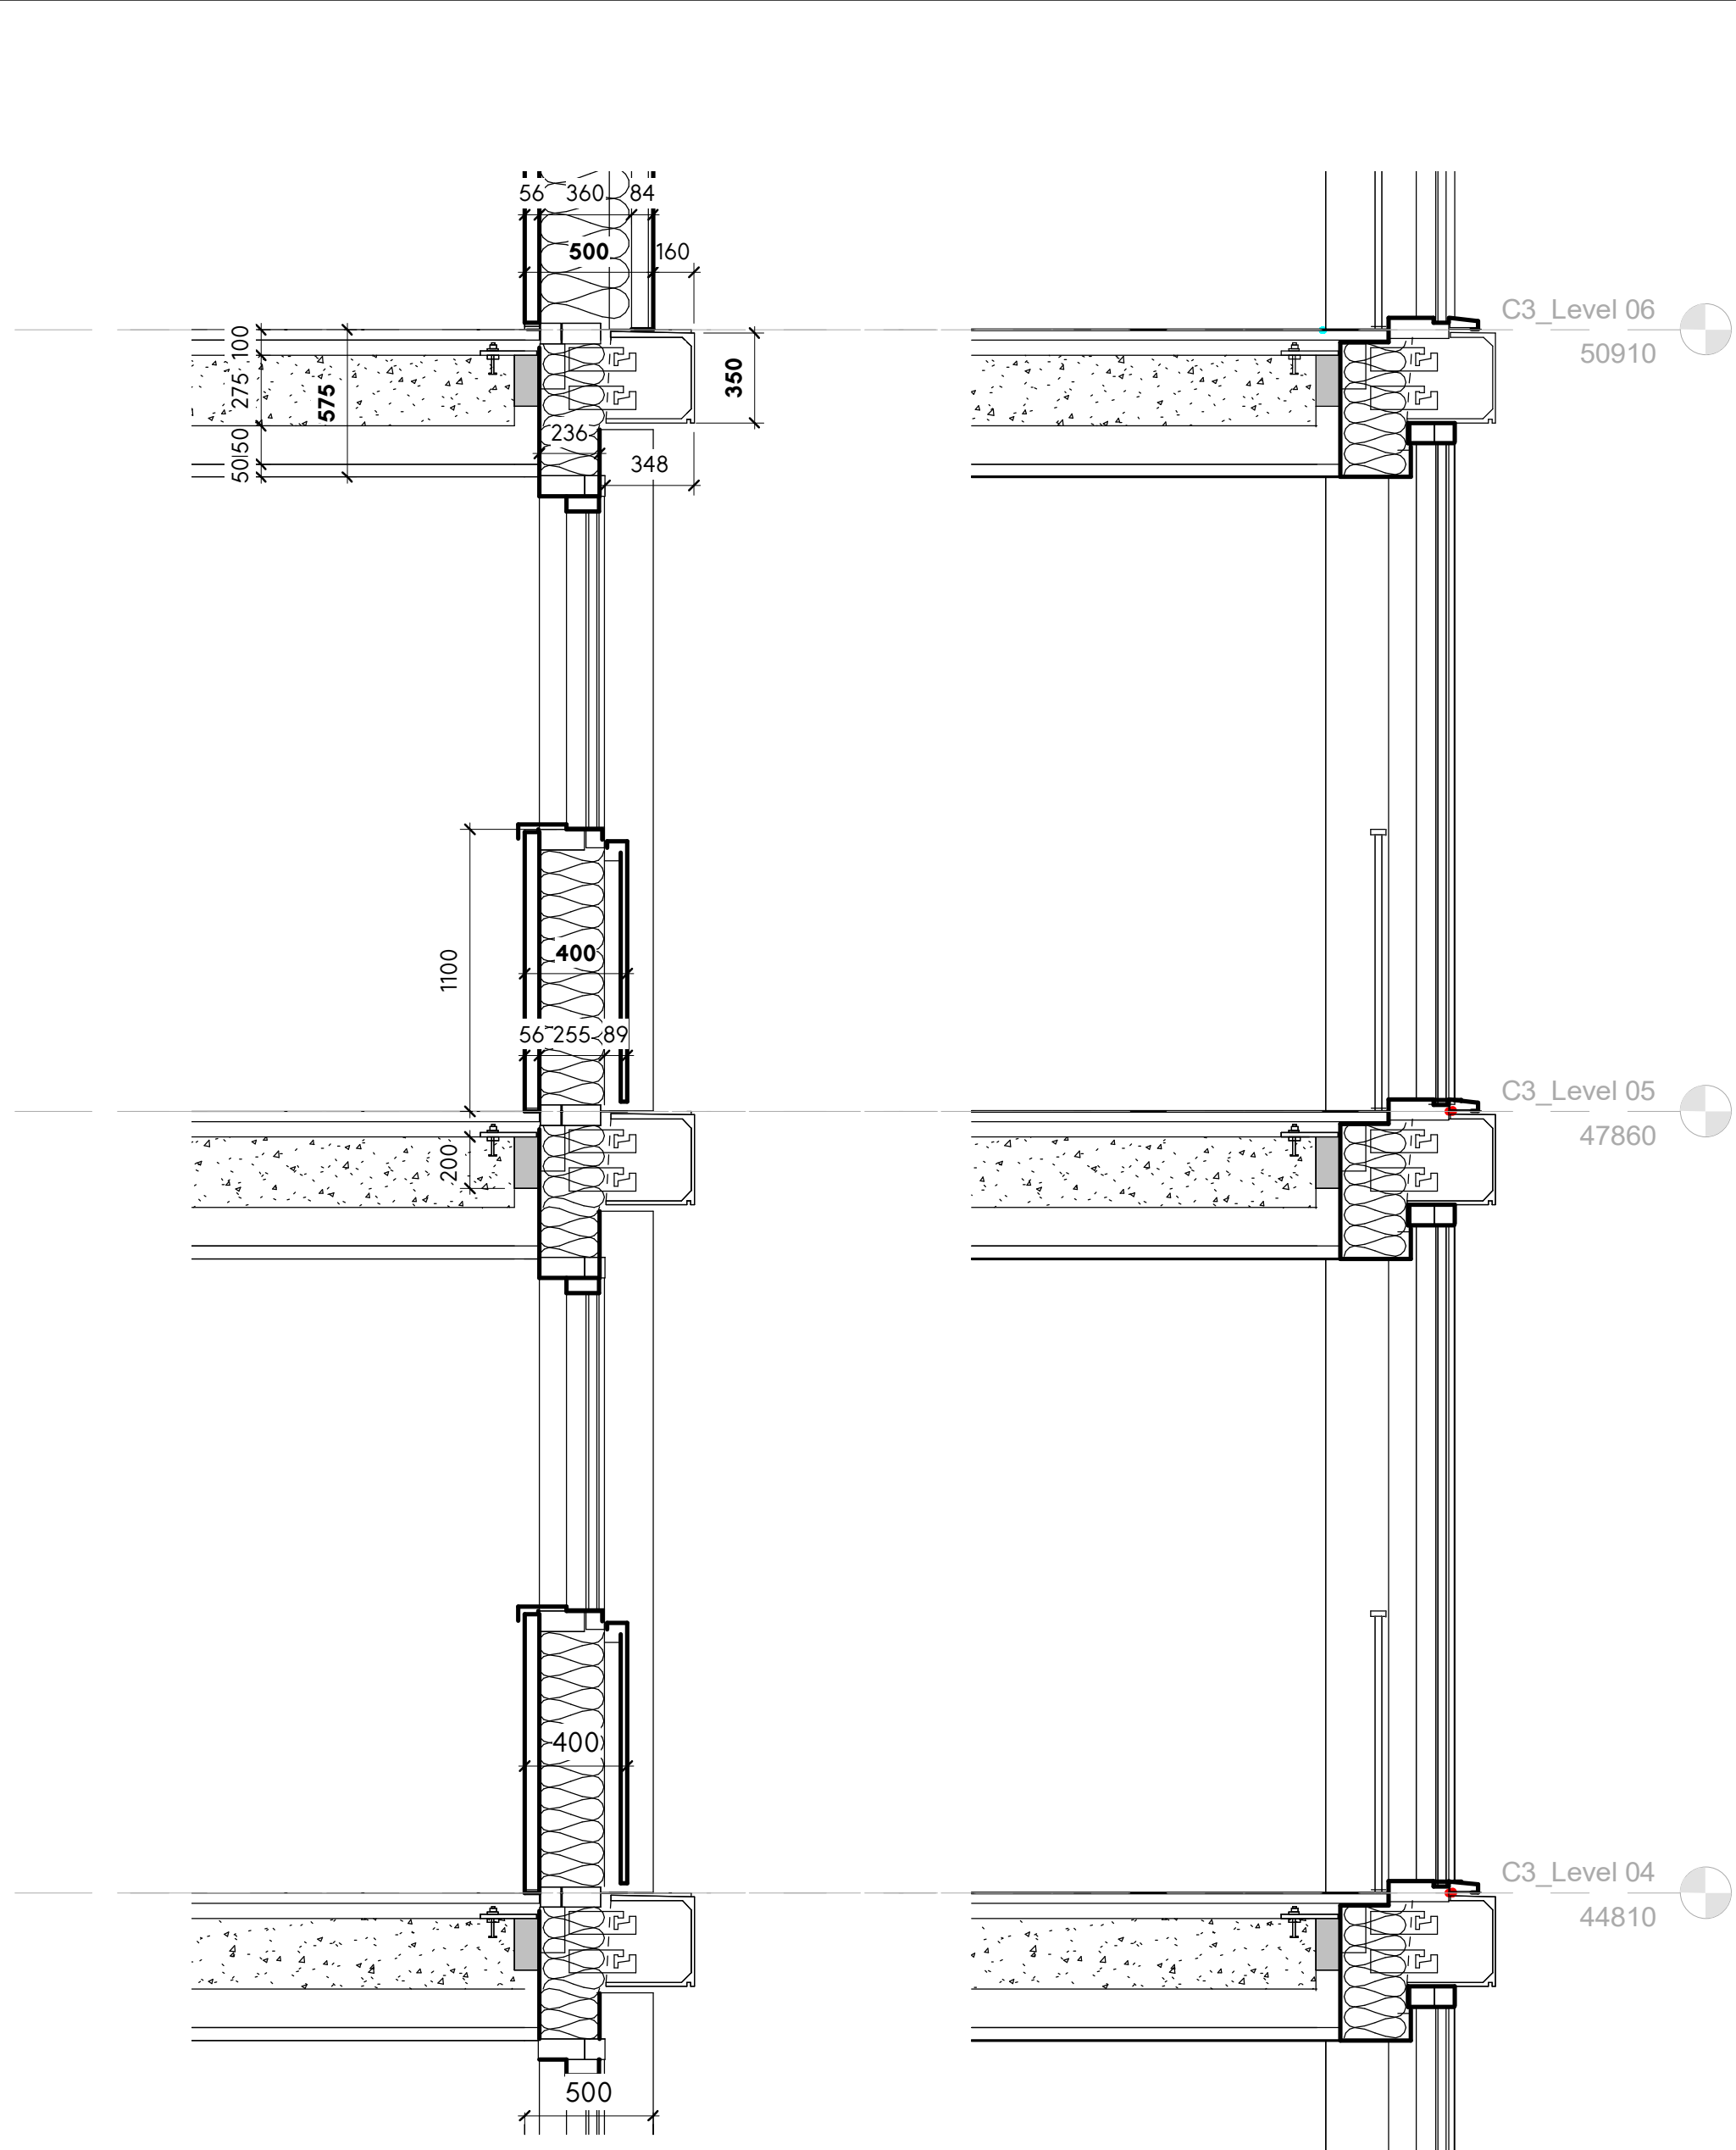

Section 1
1:25

Section 2
1:25

General Notes

No implied licence exists. This drawing should not be used to calculate areas for the purposes of valuation.
Do not scale this drawing for construction purposes. All dimensions to be checked on site by the contractor and such dimensions to be their responsibility.
All work must comply with relevant British Standards and Building Regulations requirements. Drawing errors and omissions to be reported to the architect.

Notes

Key


- F01. Polished Concrete Finish to Expressed Structural Columns
- F03. Precast Banding with rounded corners - White
- F04-F011. Anodised Aluminium Corrugated Rainscreen Panel - Tone 01 to Tone 08
- F12. Anodised Aluminium Corrugated Rainscreen Panel - Tone 09 Green
- F13. Anodised Aluminium Corrugated Rainscreen Panel - Tone 10 Dark Green
- F14. Anodised Aluminium Perforated Corrugated Rainscreen Panel - Tone 10 Dark Green
- F15. Anodised Aluminium Corrugated Rainscreen Panel, Set Back - Tone 11 Grey
- G01. Glazing, Clear
- G02. Aluminium Window Frame - Tone 01 Grey
- G02. Glazed Door in Aluminium Frame
- M07. Aluminium vent in correspondence of service zone. Flush with window
- M08. Winter garden internal railing
- B01. Aluminium Solid Corrugated Balustrade
- M09. Glass balustrade
- M10. Perforated metal balustrade

Note

Variation in the arrangement of panels will occur within the typical bays.

0 1m
1/25

Key Plan

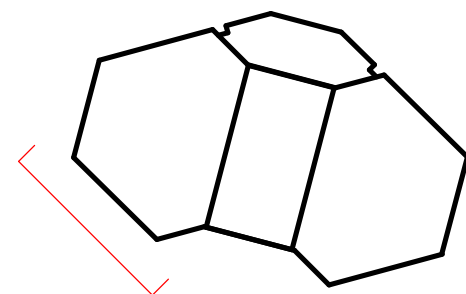

3 Brewhouse Yard
London, EC1V 4JQ
hello@egretwest.com
+44 (0) 20 7549 1730

PLANNING

Project No. 0412

Project Name

Albert Bridge House

Drawing Title

Building A - Typical Bay Study, Single Storey Banding Expression

Client Oval Real Estate

Scale As indicated

Date 29/11/22

Drawn by LL

Checked by SEW

Rev	Date	Reason	Chk
0	29/11/22	Issue for Planning	SEW

Drawing Number	Rev
0412-SEW-AA-ZZ-DR-A-PL2314	0