


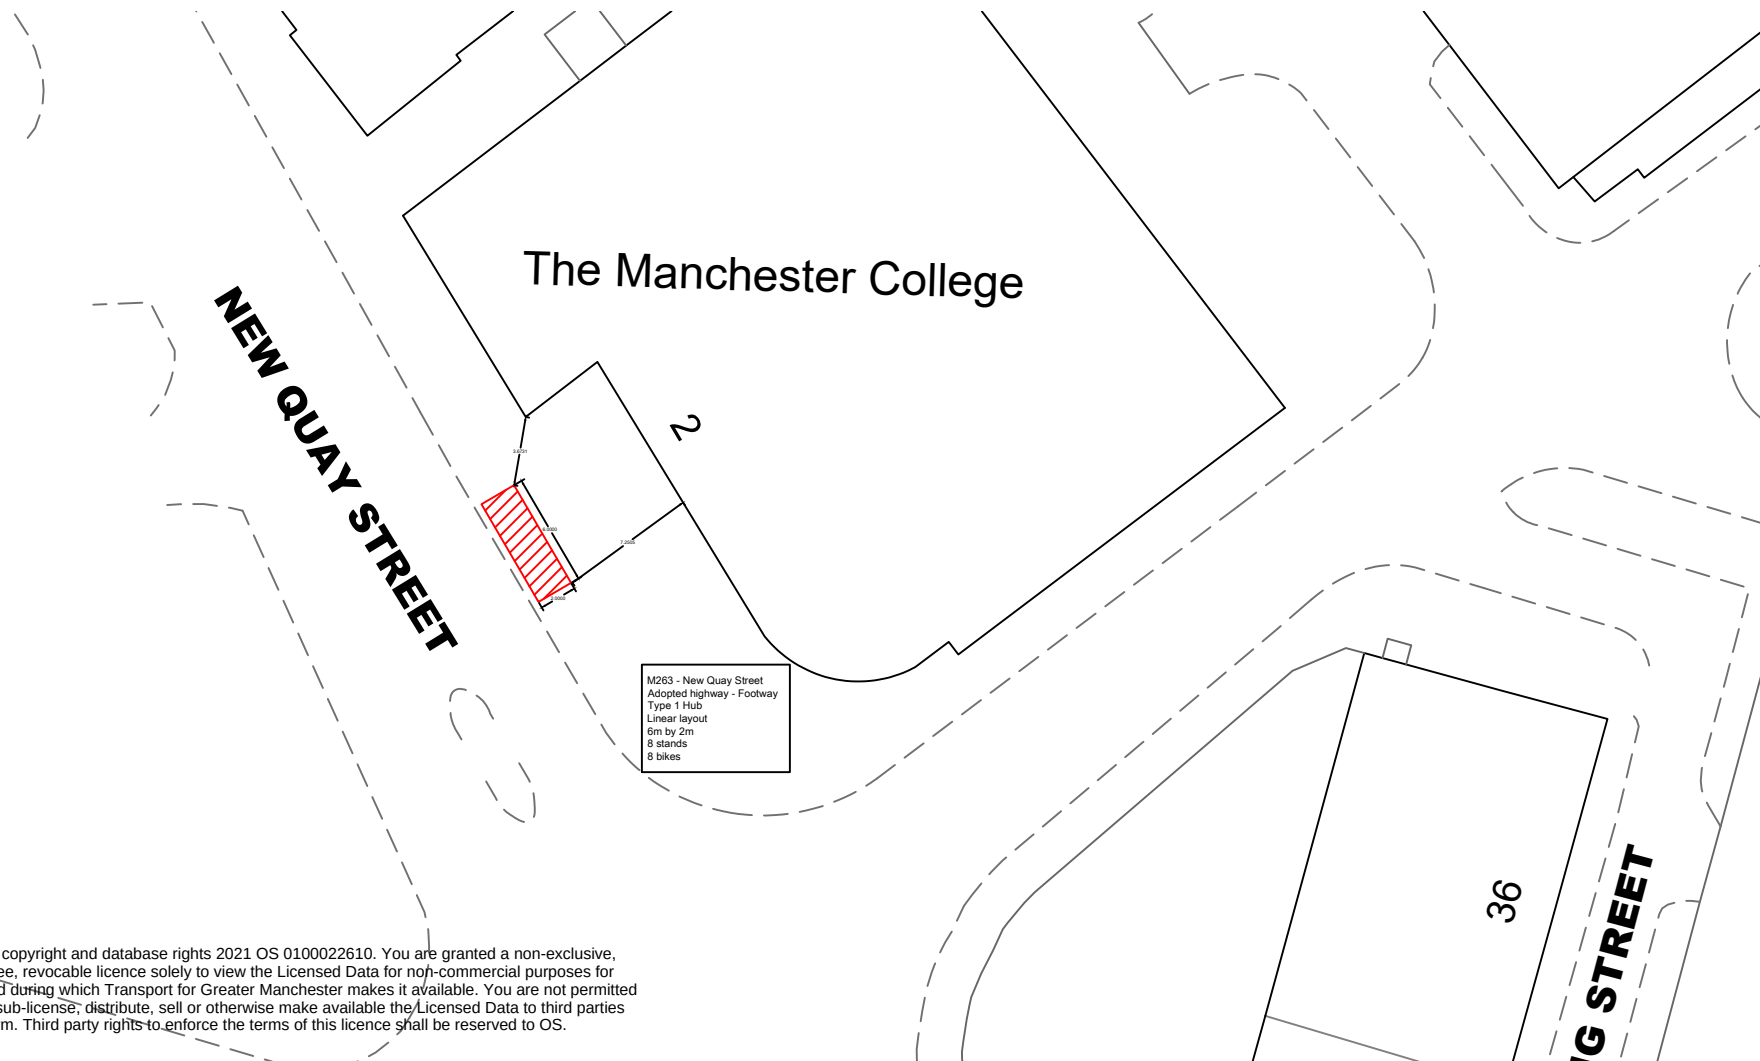

M263 - New Quay Street
Adopted highway - Footway
Type 1 Hub
Linear layout
6m by 2m
8 stands
8 bikes