



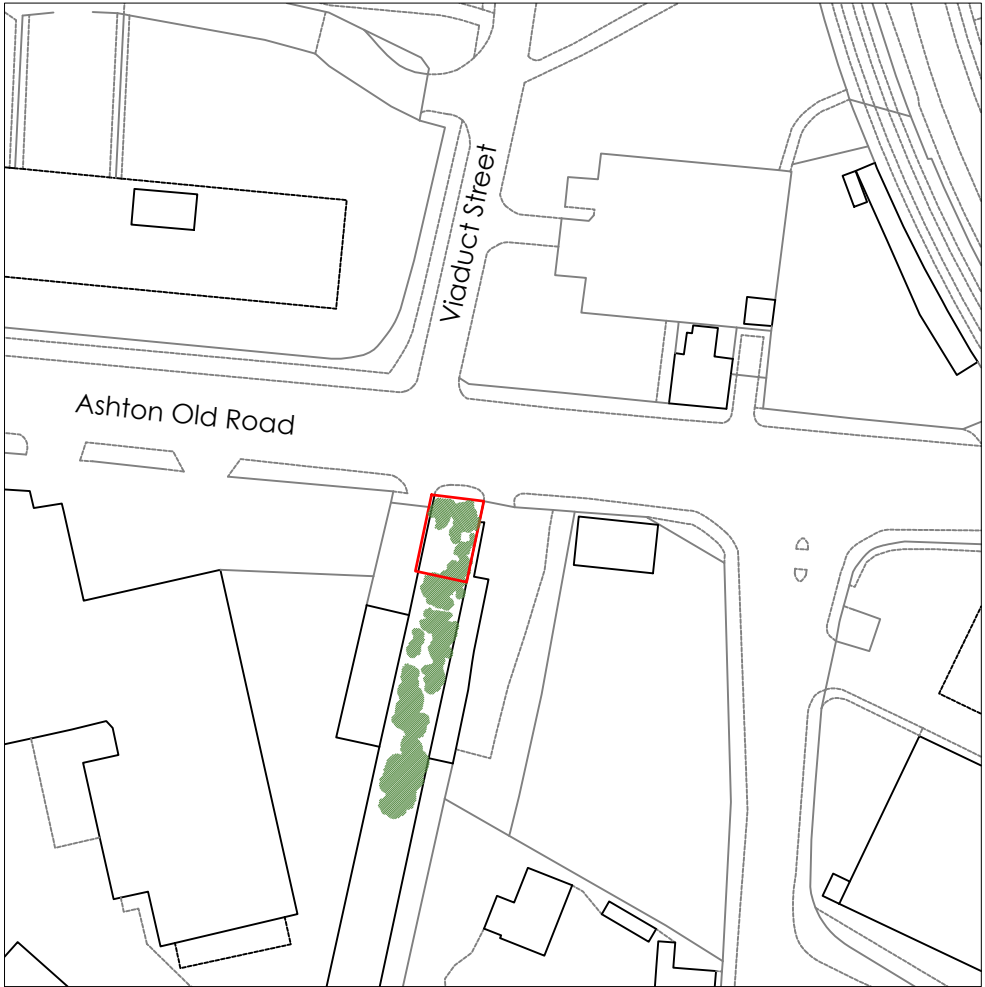

Crown copyright and database rights (2021) OS (100063368)

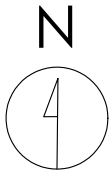

Title
Site Location Plan

Address
Land and Buildings On The South Side
OF Ashton Old Road, Manchester, M12
6LP


Client

Job No.	Issued
011-0203-0073	22/09/20


Scale
1:1250 @ A3

Key
— 1. Site Boundary

All information is to be checked on site for accuracy and fit. Only drawings with WD status with the most recent revision are to be used for construction.

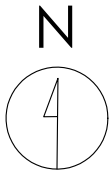

Crown copyright and database rights (2021) OS (100063368)

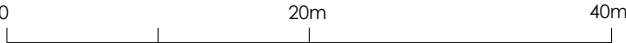

Title
Existing Site Plan

Address
Land and Buildings On The South Side
OF Ashton Old Road, Manchester, M12
6LP


Client

Job No. 011-0203-0073 **Issued** 22/09/20


Scale
1:500 @ A3

- Key**
- 1. Site Boundary
 - 2. Existing Advertising Board to be Removed
 - 3. Existing Self-seeded Trees
 - 4. Existing Metallic Safety Fence

All information is to be checked on site for accuracy and fit. Only drawings with WD status with the most recent revision are to be used for construction.

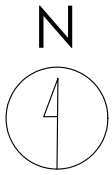

Crown copyright and database rights (2021) OS (100063368)

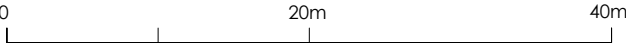

Title
Proposed Site Plan

Address
Land and Buildings On The South Side
OF Ashton Old Road, Manchester, M12
6LP


Client

Job No. 011-0203-0073 **Issued** 22/09/20


Scale
1:500 @ A3

- Key**
- 1. Site Boundary
 - 2. Proposed Media Screen
 - 3. Supporting Structure
 - 4. Replacement health and safety fence line
 - 5. Existing Self Seeded Trees


All information is to be checked on site for accuracy and fit. Only drawings with WD status with the most recent revision are to be used for construction.

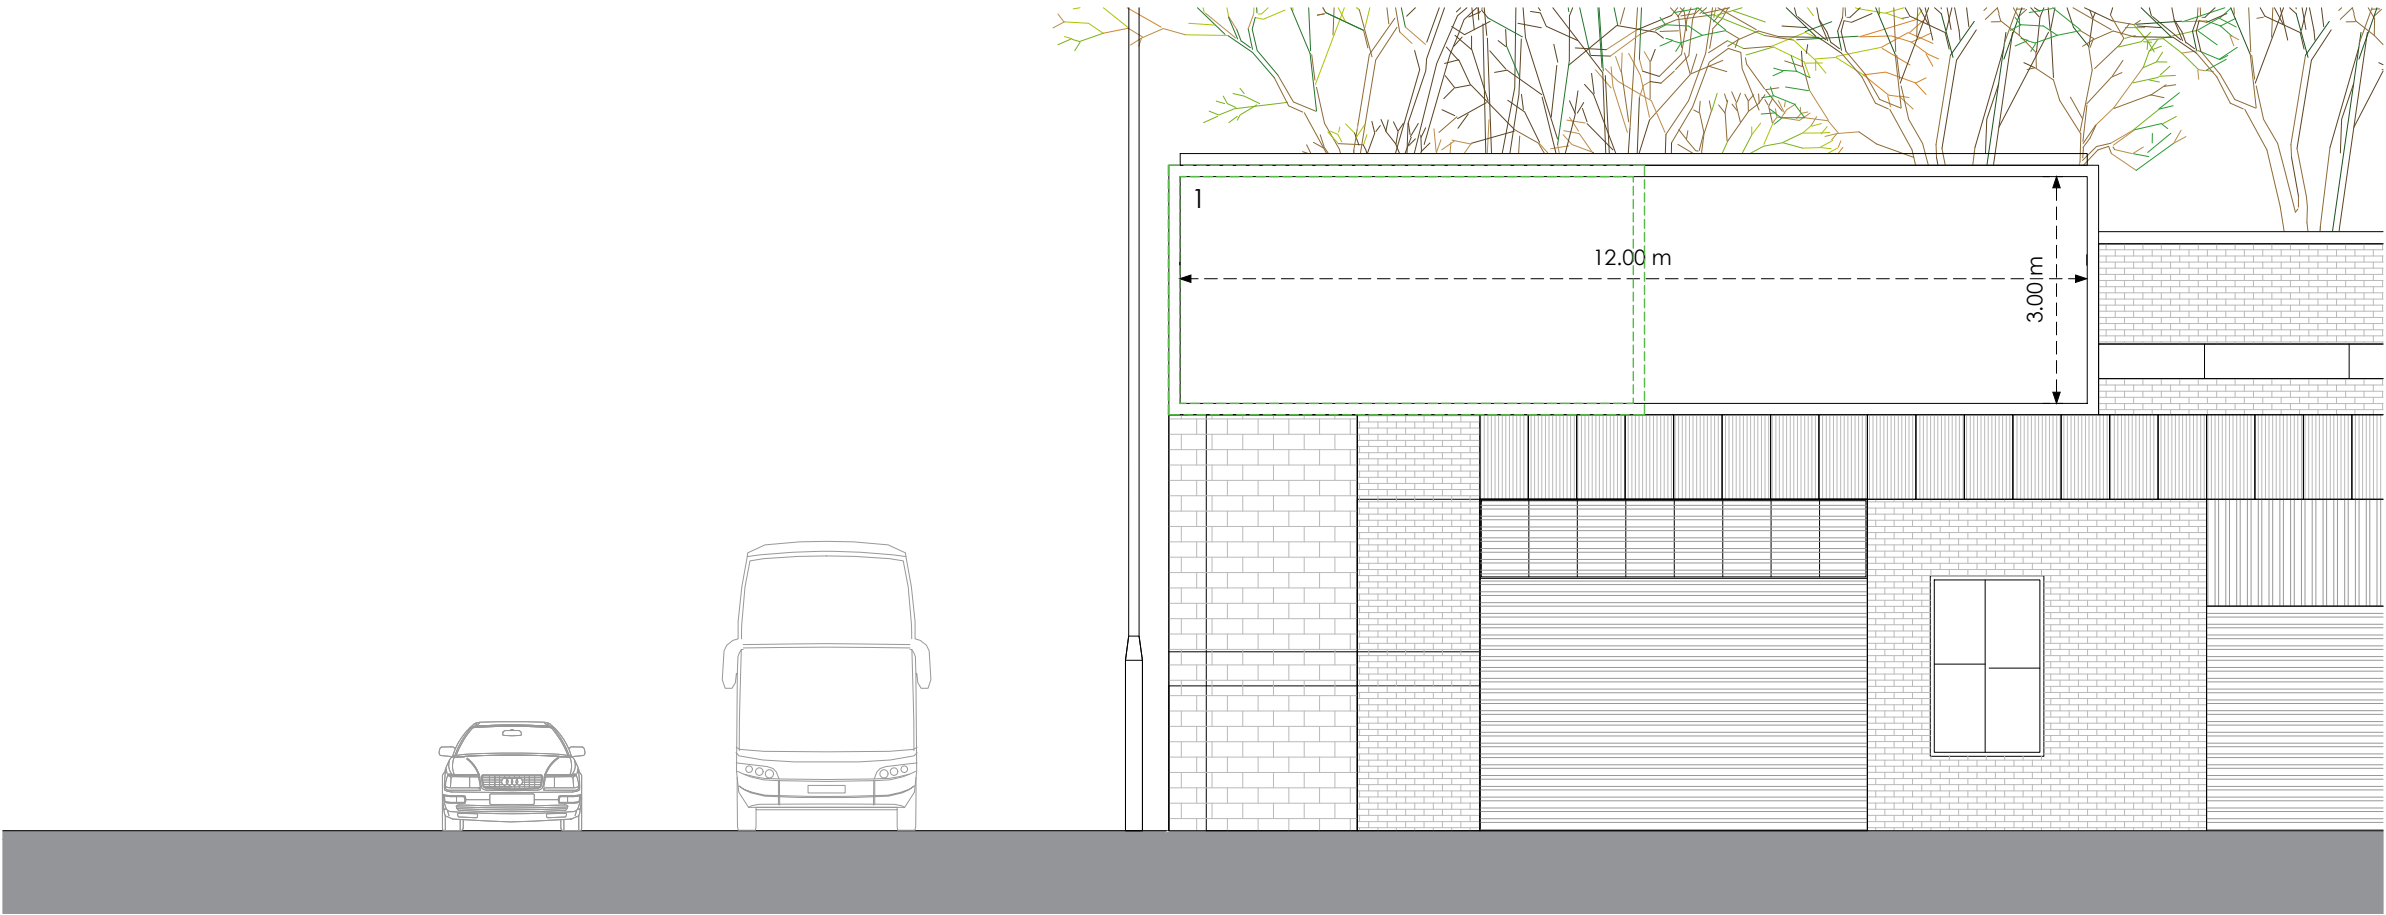

Front

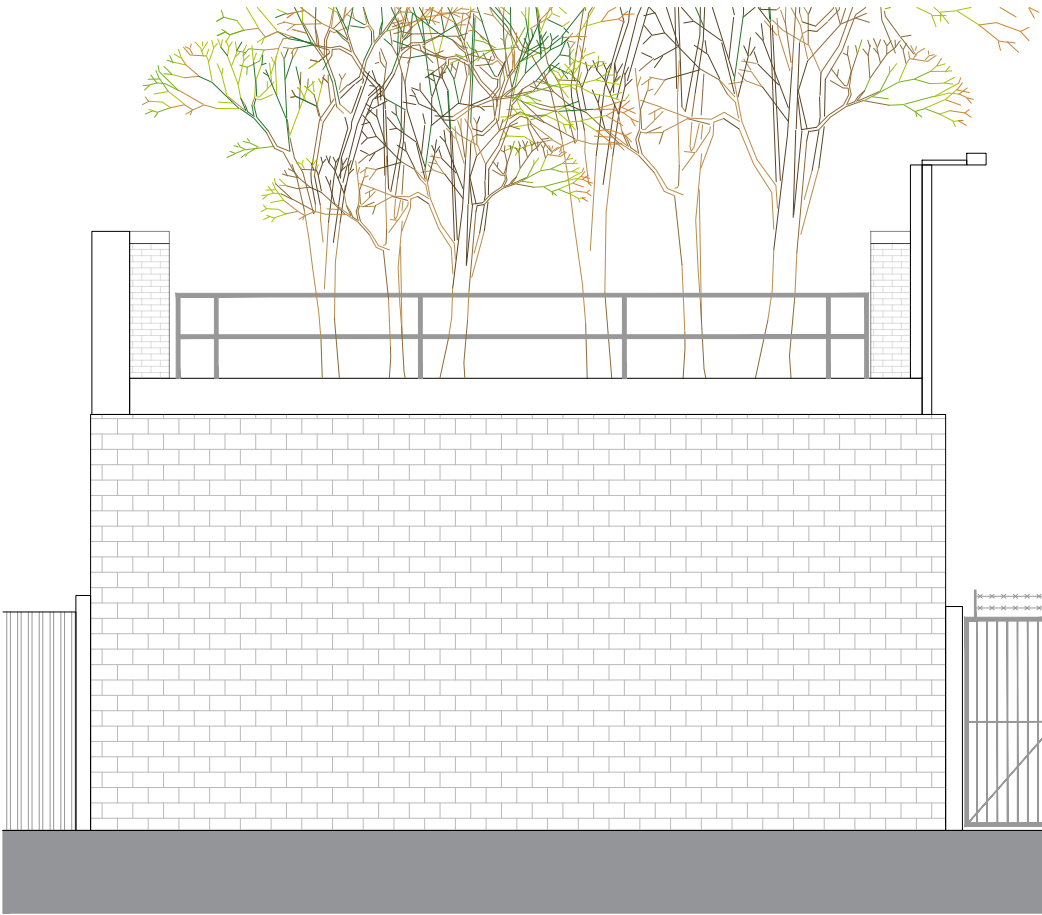

Side

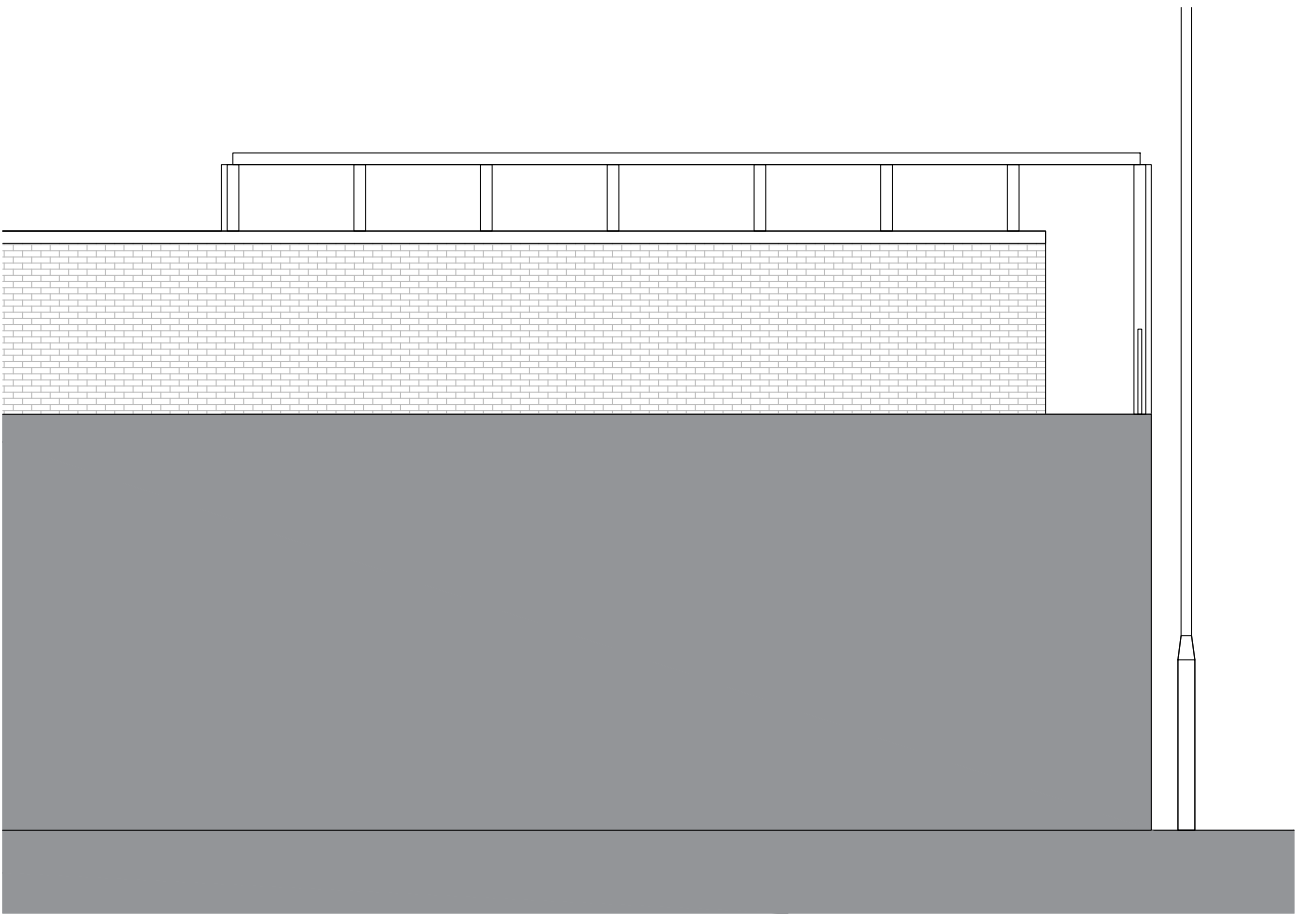

Rear

0 4m 8m

Title
Existing Elevations

Address
Land and Buildings On The South Side
OF Ashton Old Road, Manchester, M12
6LP


Client

Job No. 011-0203-0073 **Issued** 22/09/20


Scale
1:100 @ A3

- Key**
- 1. Existing Advertising Board
 - 2. Proposed Media Screen
 - 3. Consented D48 – LPA Ref: 128607/AO/2020
 - 4. Supporting Structure
 - 5. Replacement health and safety fence line


All information is to be checked on site for accuracy and fit. Only drawings with WD status with the most recent revision are to be used for construction.

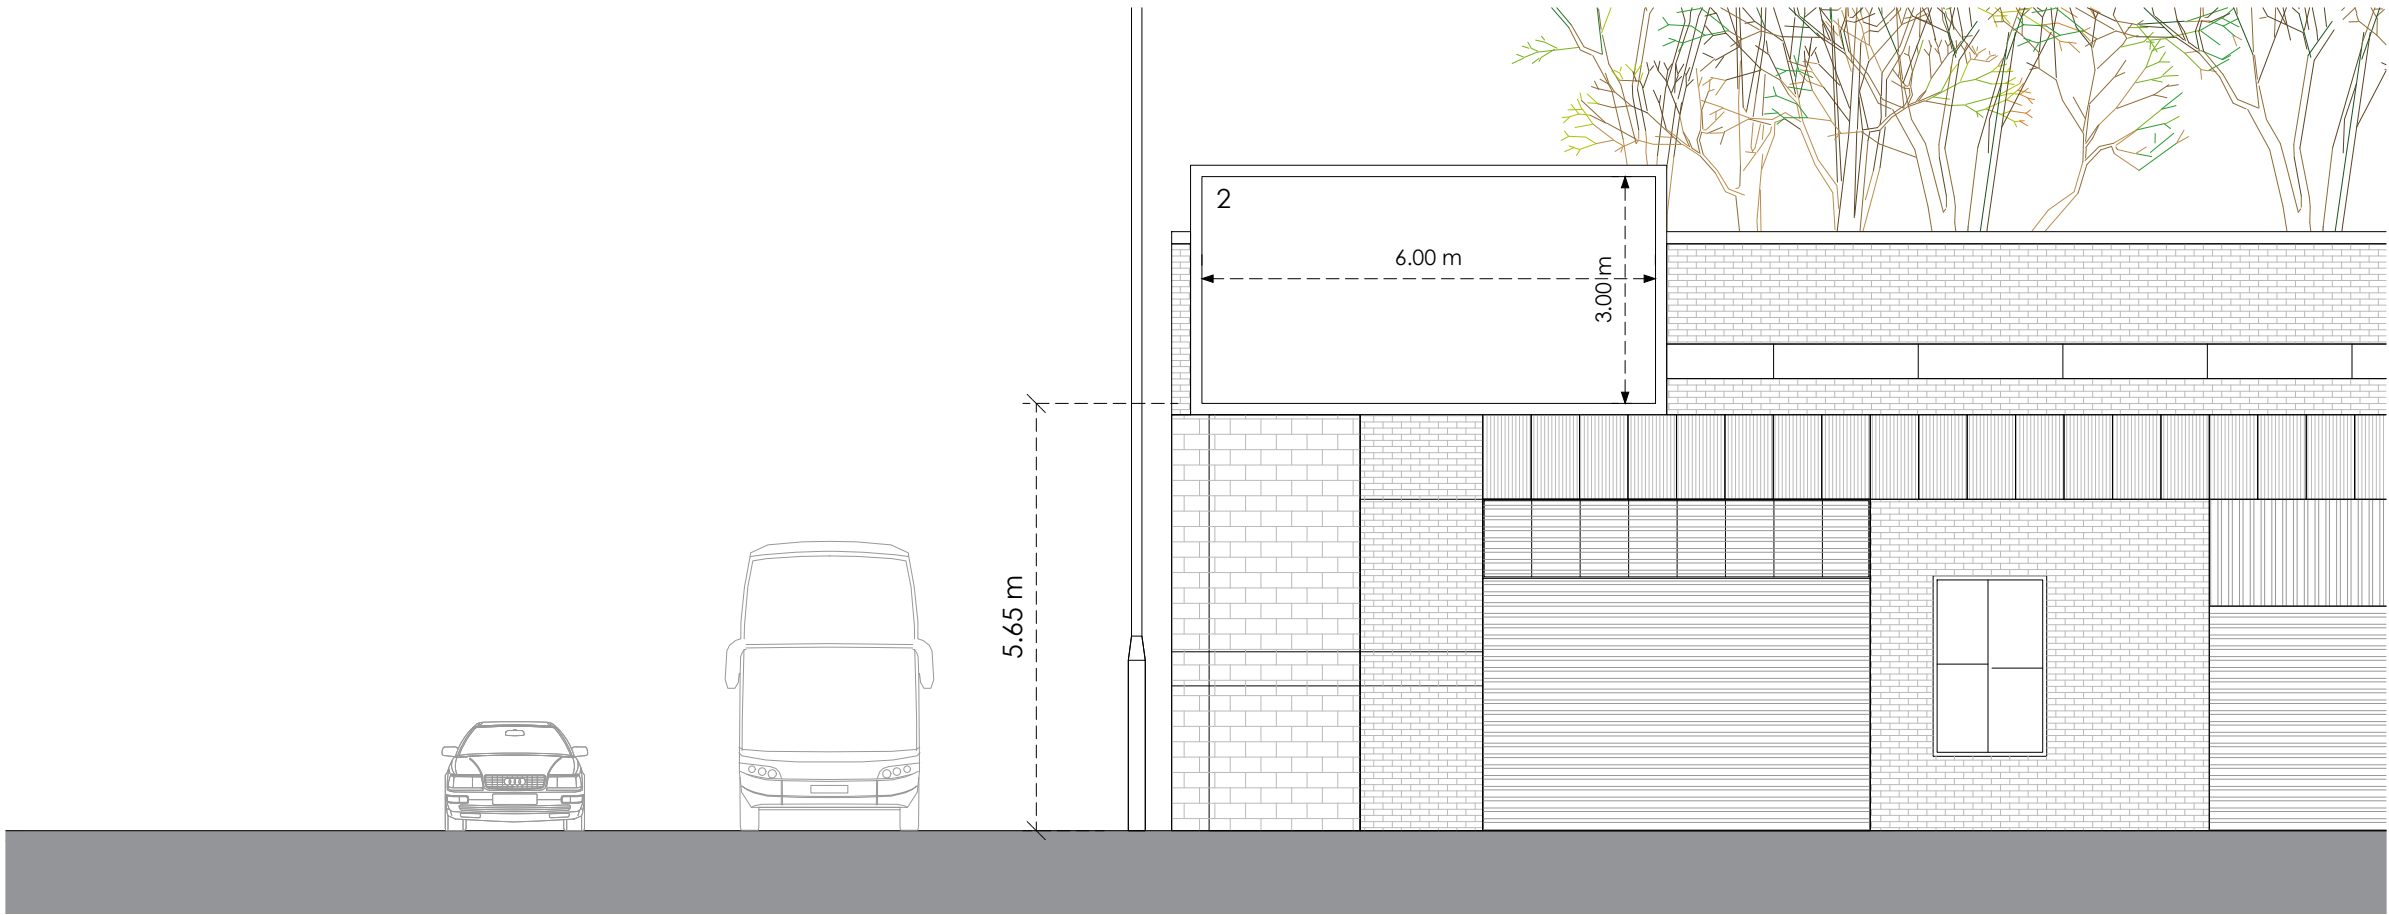

Front

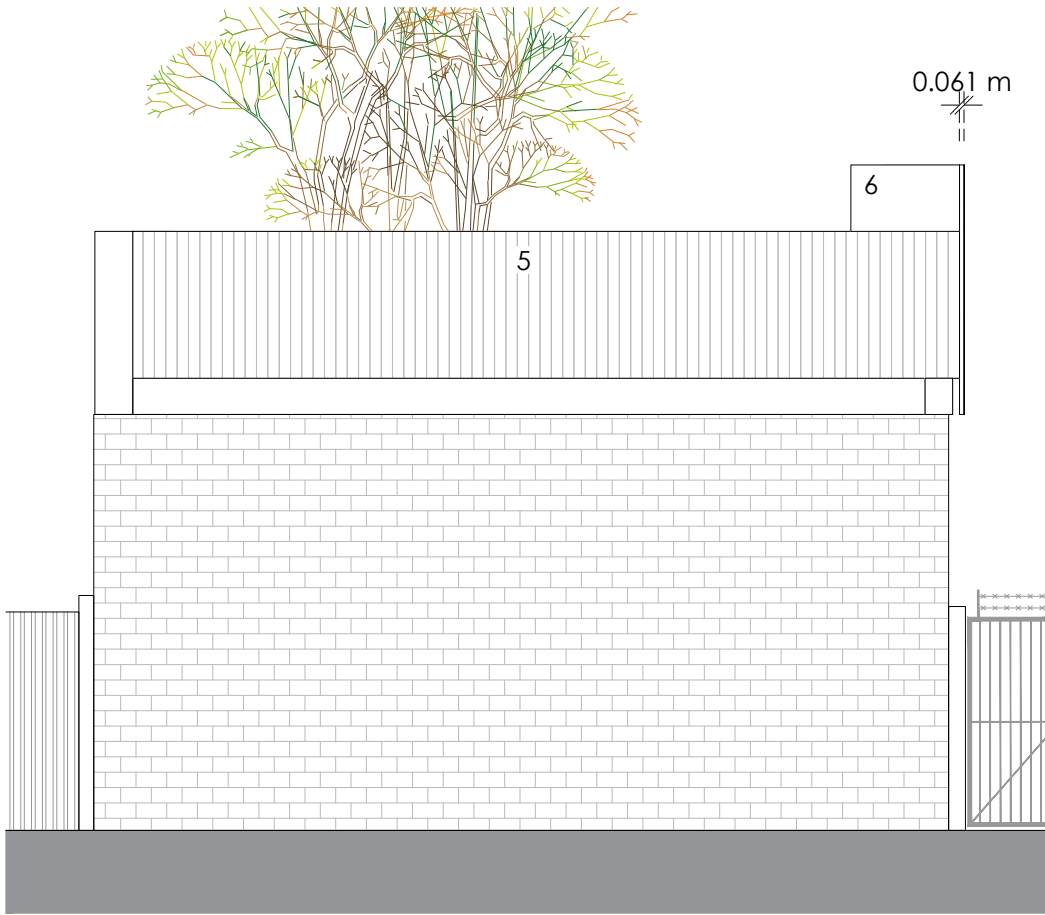

Side

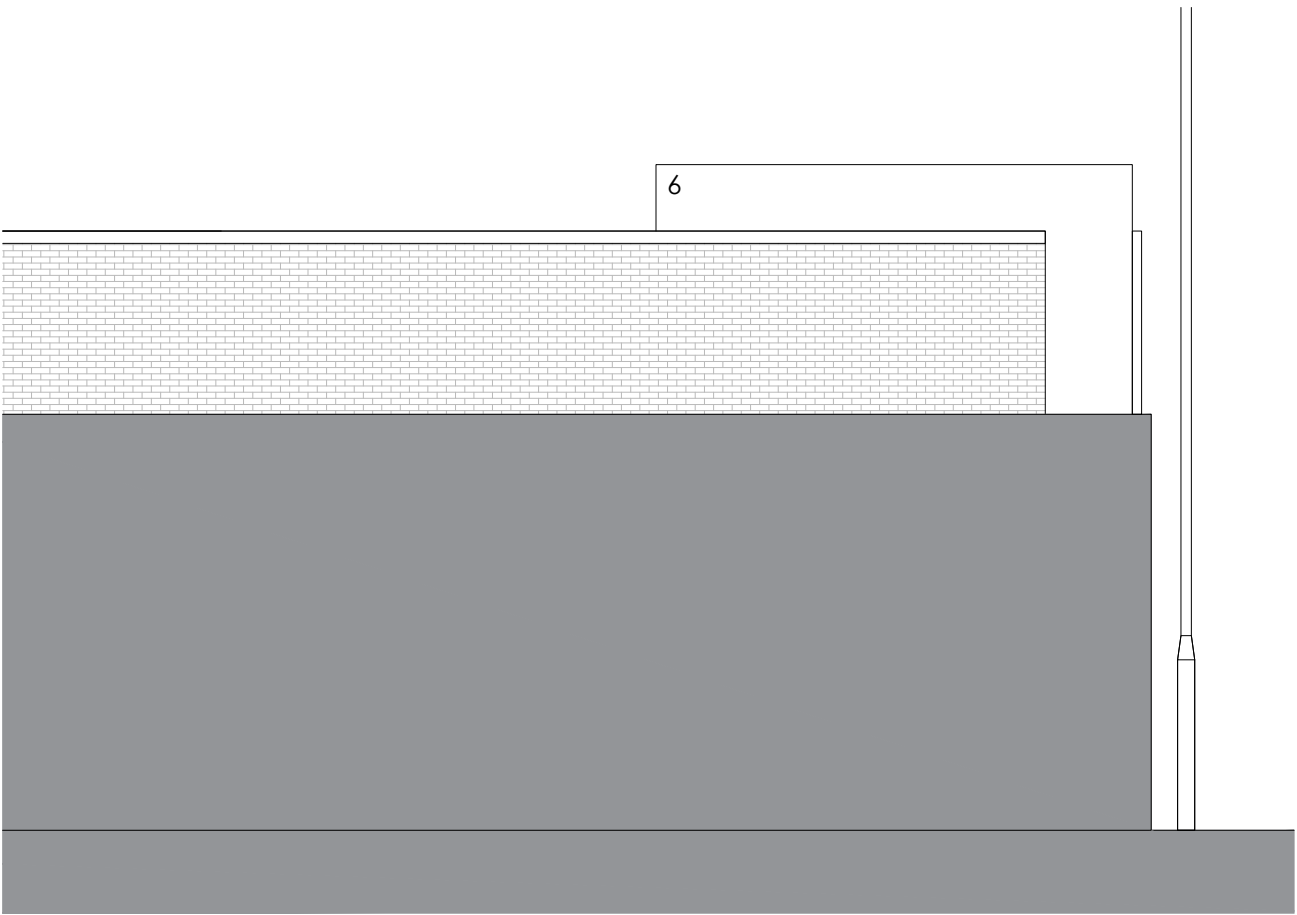

Rear

0 4m 8m

Title
Proposed Elevations

Address
Land and Buildings On The South Side
OF Ashton Old Road, Manchester, M12
6LP

Client

Job No. 011-0203-0073 **Issued** 22/09/20

Scale
1:100 @ A3

- Key**
- 1. Existing Advertising Board
 - 2. Proposed Media Screen
 - 3. Consented D48 – LPA Ref: 128607/AO/2020
 - 4. Supporting Structure
 - 5. Replacement health and safety fence line in timber
 - 6. Proposed Cladding in Aluminium RAL 9005

All information is to be checked on site for accuracy and fit. Only drawings with WD status with the most recent revision are to be used for construction.