



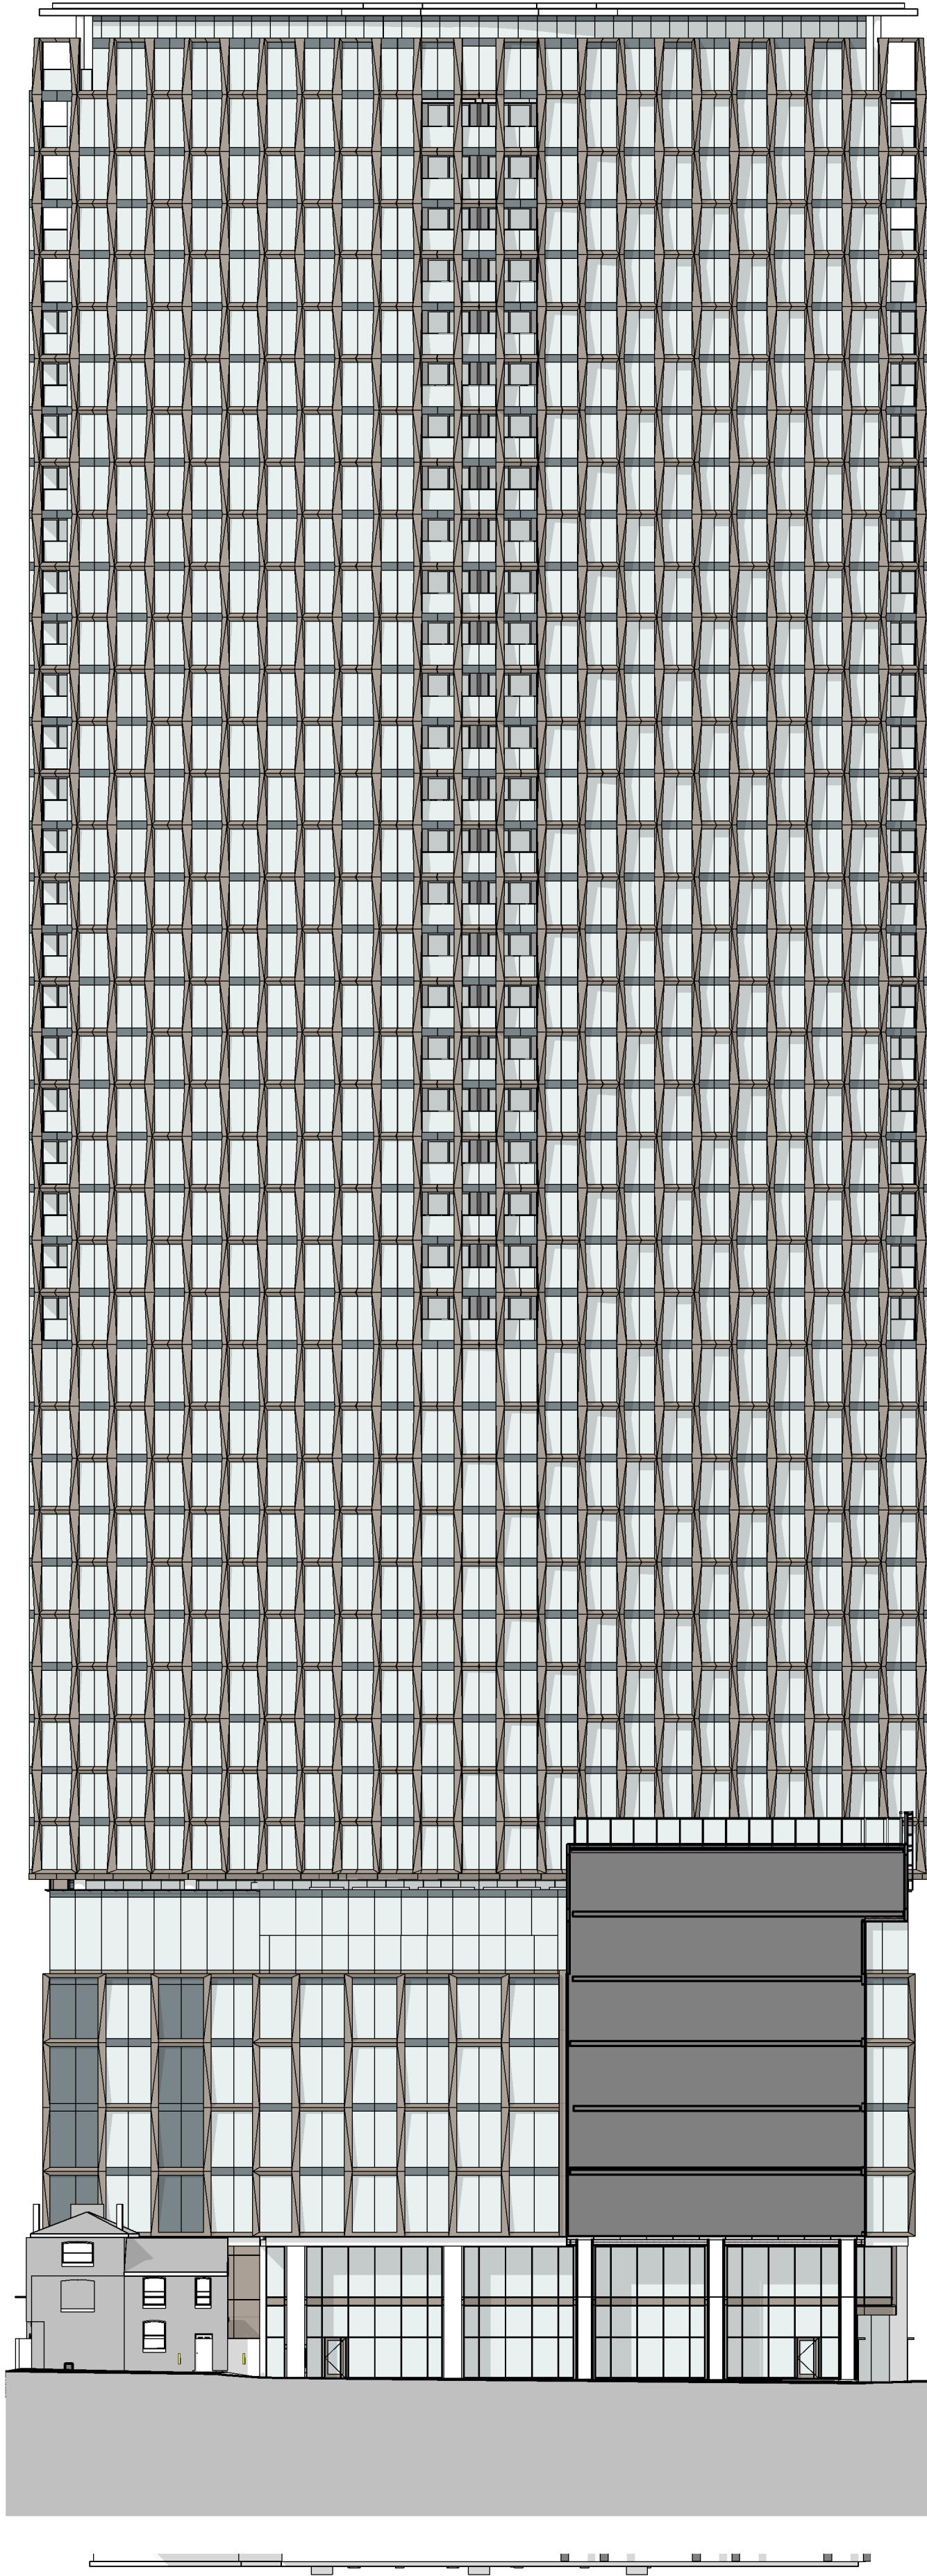


- A42 - Roof 172.350 m
- A41M - Residential 28 170.675 m
- A41 - Residential 25 167.350 m
- A40 - Residential 24 164.100 m
- A39 - Residential 23 161.135 m
- A38 - Residential 22 158.170 m
- A37 - Residential 21 155.205 m
- A36 - Residential 20 152.240 m
- A35 - Residential 19 149.275 m
- A34 - Residential 18 146.310 m
- A33 - Residential 17 143.345 m
- A32 - Residential 16 140.380 m
- A31 - Residential 15 137.415 m
- A30 - Residential 14 134.450 m
- A29 - Residential 13 131.485 m
- A28 - Residential 12 128.520 m
- A27 - Residential 11 125.555 m
- A26 - Residential 10 122.590 m
- A25 - Residential 09 119.625 m
- A24 - Residential 08 116.660 m
- A23 - Residential 07 113.695 m
- A22 - Residential 06 110.730 m
- A21 - Residential 05 107.765 m
- A20 - Residential 04 104.800 m
- A19 - Residential 03 101.835 m
- A18 - Residential 02 98.870 m
- A17 - Residential 01 95.905 m
- A16 - Hotel 10 92.340 m
- A15 - Hotel 09 89.375 m
- A14 - Hotel 08 86.410 m
- A13 - Hotel 07 83.455 m
- A12 - Hotel 06 80.480 m
- A11 - Hotel 05 77.515 m
- A10 - Hotel 04 74.550 m
- A09 - Hotel 03 71.585 m
- A08 - Hotel 02 68.620 m
- A07 - Hotel 01 65.655 m
- A06 - Hotel Lobby 59.900 m
- A05 - Office 05 56.000 m
- A04 - Office 04 52.300 m
- A03 - Office 03 48.600 m
- A02 - Office 02 44.900 m
- A01 - Office 01 41.200 m
- A0UG - Ground Upper 36.500 m
- A0LG - Ground Lower 35.550 m
- B3 - Basement 26.050 m

A7 ELEVATION - BLOCK A COURTYARD
1 : 300

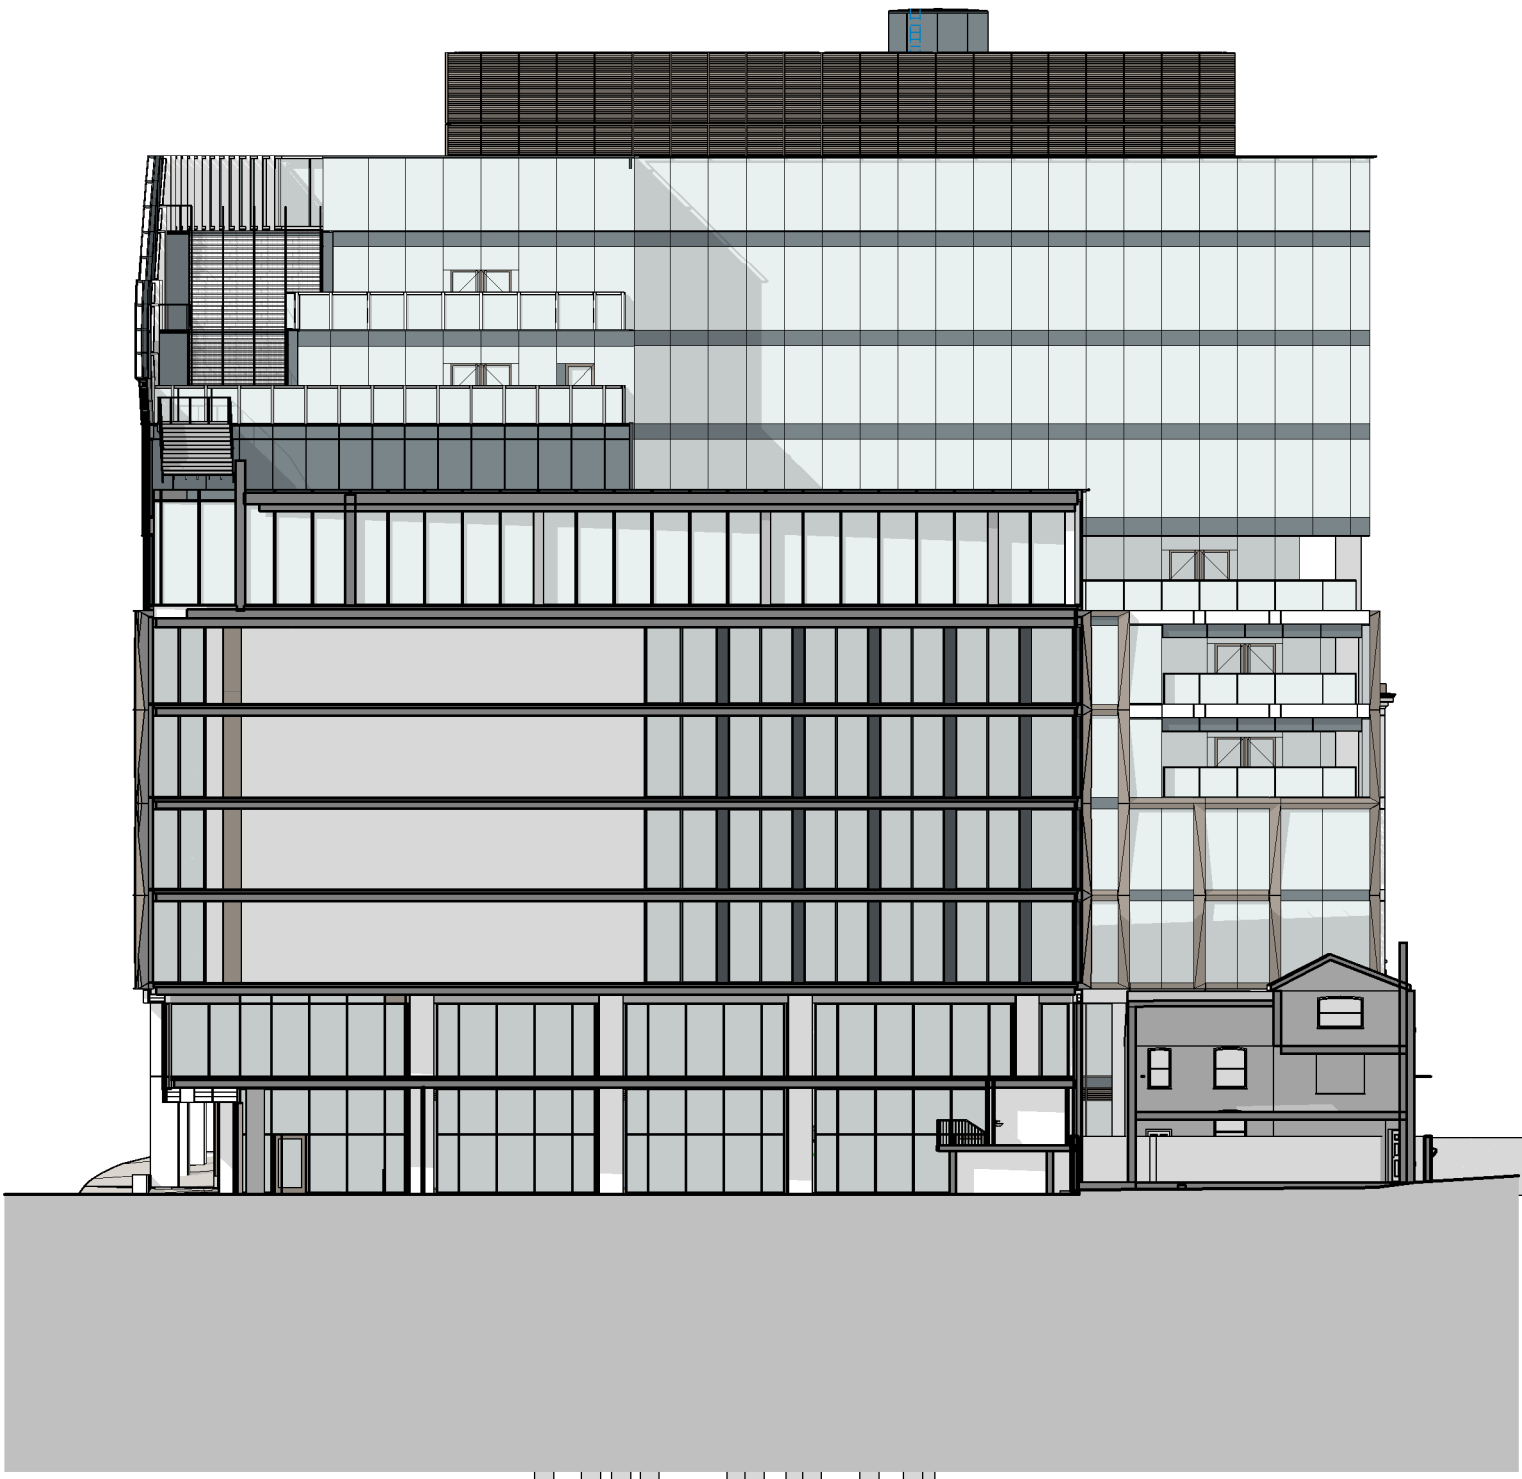

- B11 - Plant 01 78.800 m
- B10 - Office 10 74.775 m
- B09 - Office 09 70.800 m
- B08 - Office 08 67.100 m
- B07 - Office 07 63.400 m
- B06 - Office 06 59.700 m
- B05 - Office 05 56.000 m
- B04 - Office 04 52.300 m
- B03 - Office 03 48.600 m
- B02 - Office 02 44.900 m
- B01 - Office 01 41.200 m
- B0UG - Ground Upper 38.100 m
- B0LG - Ground Lower 36.500 m


D3 ELEVATION - BLOCK B TERRACES
1 : 300

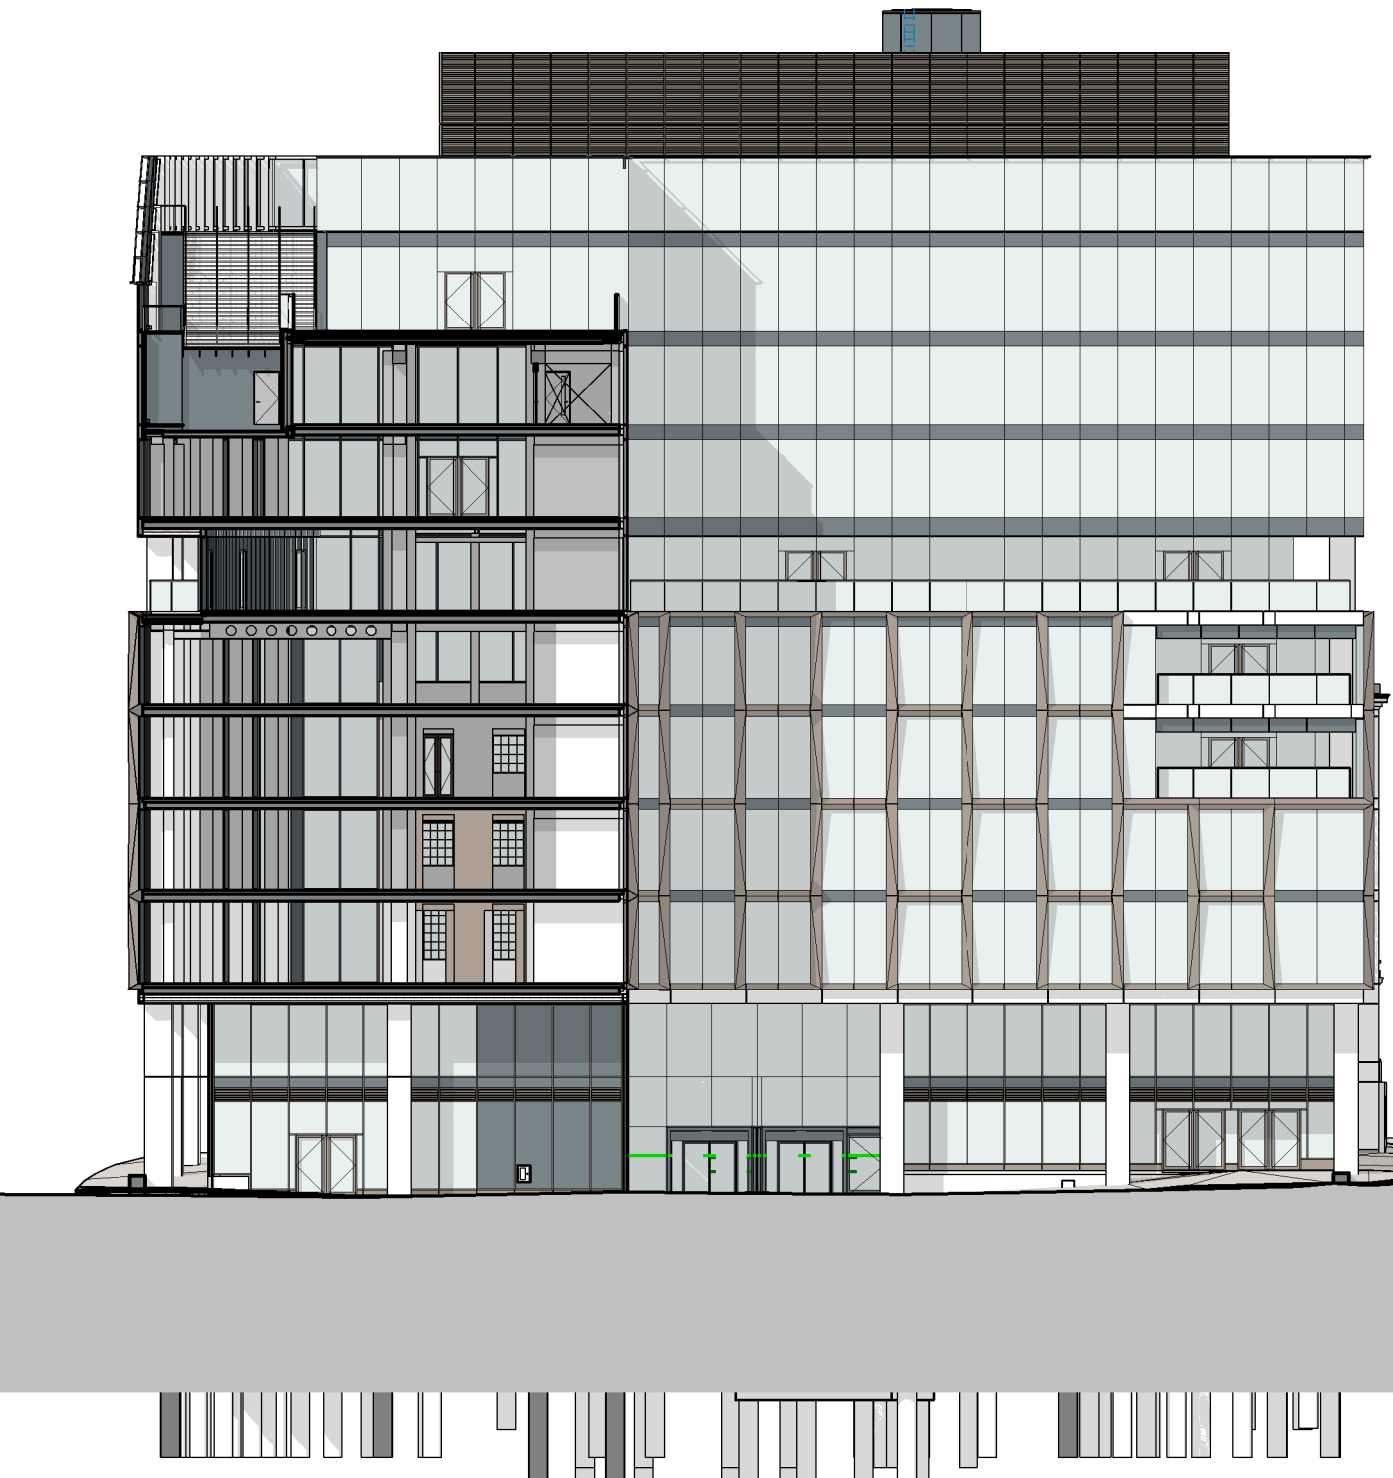

- B11 - Plant 01 78.800 m
- B10 - Office 10 74.775 m
- B09 - Office 09 70.800 m
- B08 - Office 08 67.100 m
- B07 - Office 07 63.400 m
- B06 - Office 06 59.700 m
- B05 - Office 05 56.000 m
- B04 - Office 04 52.300 m
- B03 - Office 03 48.600 m
- B02 - Office 02 44.900 m
- B01 - Office 01 41.200 m
- B0UG - Ground Upper 38.100 m
- B0LG - Ground Lower 36.500 m

A3 ELEVATION - BLOCK B COURTYARD
1 : 300

DO NOT SCALE
Work to annotated dimensions only. Read drawings in conjunction with relevant specification, Structural Engineers' and Services Engineers' drawings. Confirm all dimensions before commencement of any work on site or fabrication.

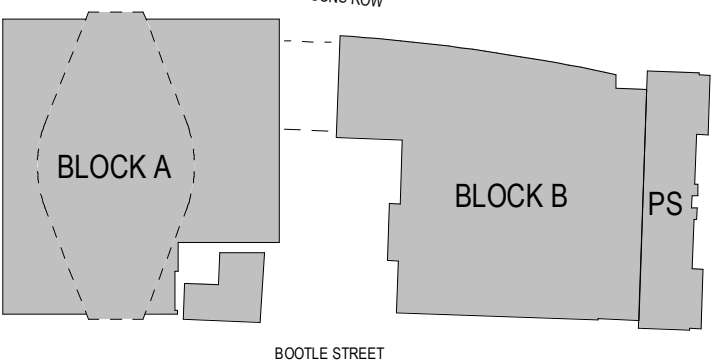

P01 Oct 22 - S73 First Issue
Rev: Details: 14/10/22 Date:

client:
S.T.M.
project:
ST. MICHAEL'S
job number:
0643
status:
PLANNING

title:
ELEVATIONS - COURTYARD
BLOCK A AND BLOCK B

scale: drawn by:
As indicated Author
@ A1

drawing number:
HOD-S73-204

current revision date: revision:
14/10/22 P01

SGI Studios
1 Kelso Place
Marine City, NSW 1570
t: +61(0)161 832 9842
e: mail@hodderandpartners.com
w: www.hodderandpartners.com

hodder+partners