


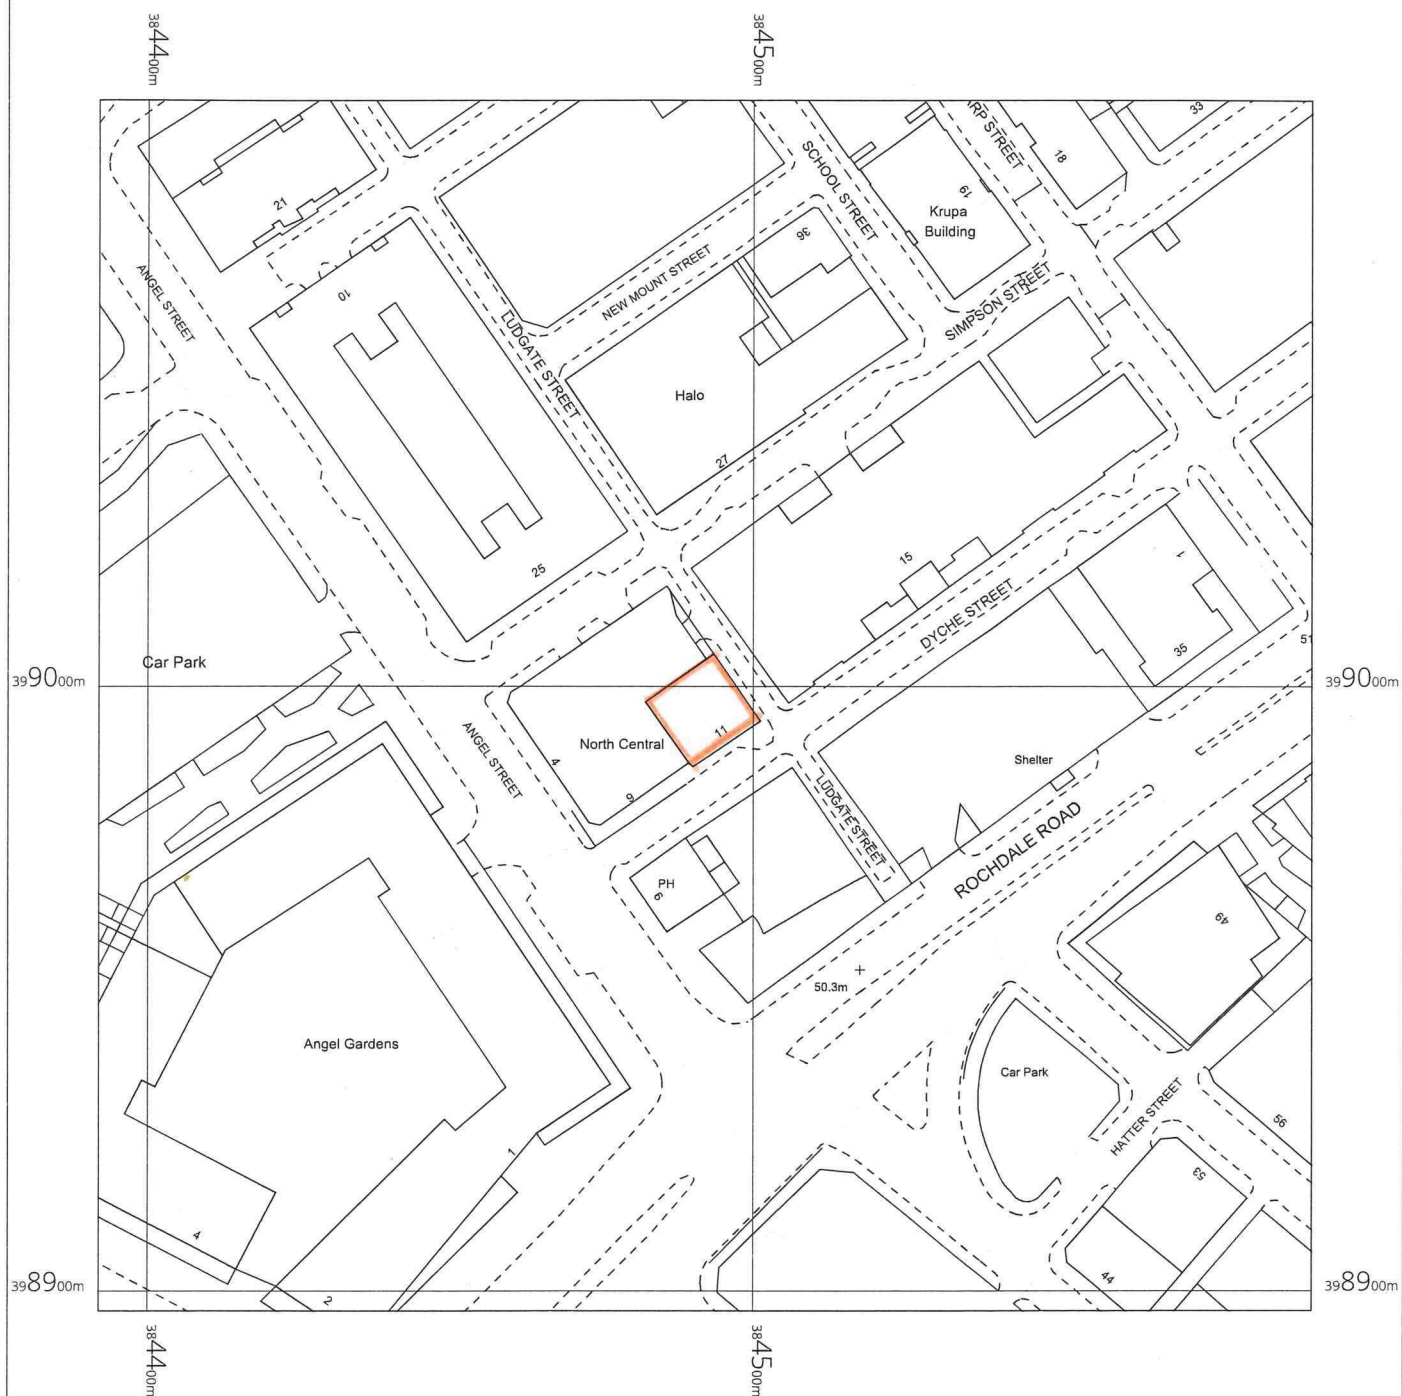

PLANNING AND
BUILDING CONTROL

20 DEC 2022

N

11 Dycche Street,
Manchester,
M4 4BQ

OS MasterMap 1250/2500/10000 scale
Wednesday, September 28, 2022, ID: BW1-01063550
www.blackwellmapping.co.uk

1:1250 scale print at A4, Centre: 384492 E, 398997 N

©Crown Copyright Ordnance Survey. Licence no. 100041041



BLACKWELL'S
www.blackwellmapping.co.uk

TEL: 0114 268 7658
maps.sheffield@blackwell.co.uk