


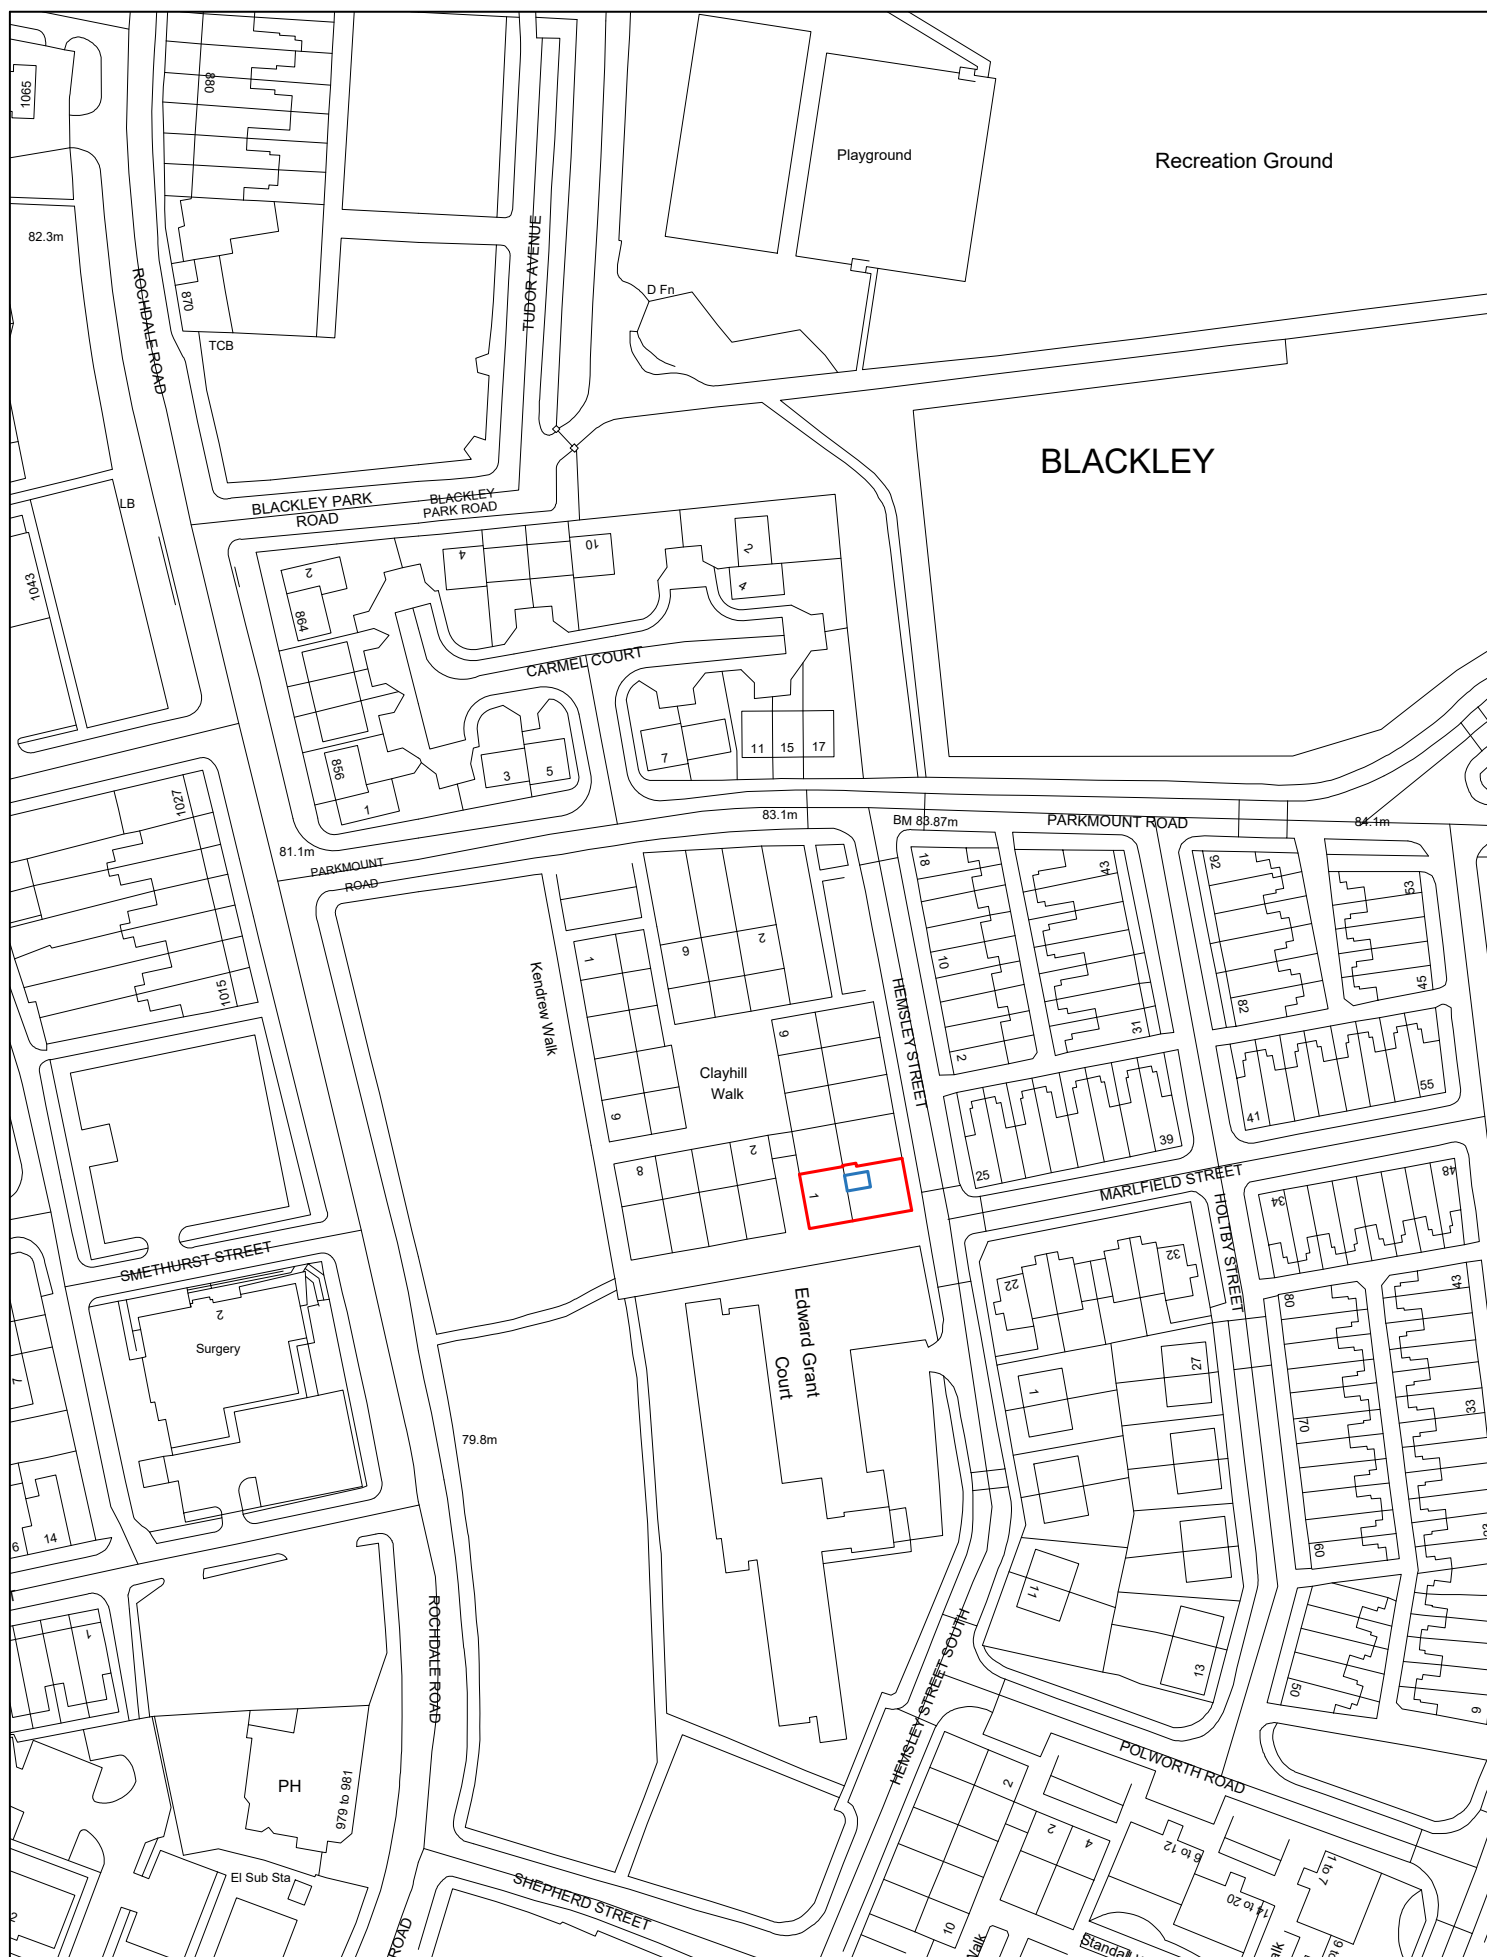

Address: 1 Clayhill Walk
Manchester
M9 4AT



Comments

Scale: 1:1250 Date: Feb 2022