
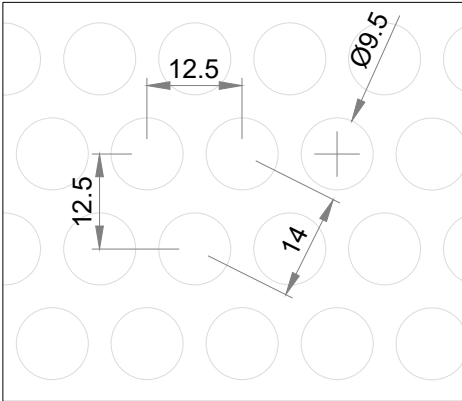


All copyright and design right contained within this document is the property of Proteus and may not be reproduced without the written consent of Proteus.

DO NOT SCALE FROM THIS DRAWING

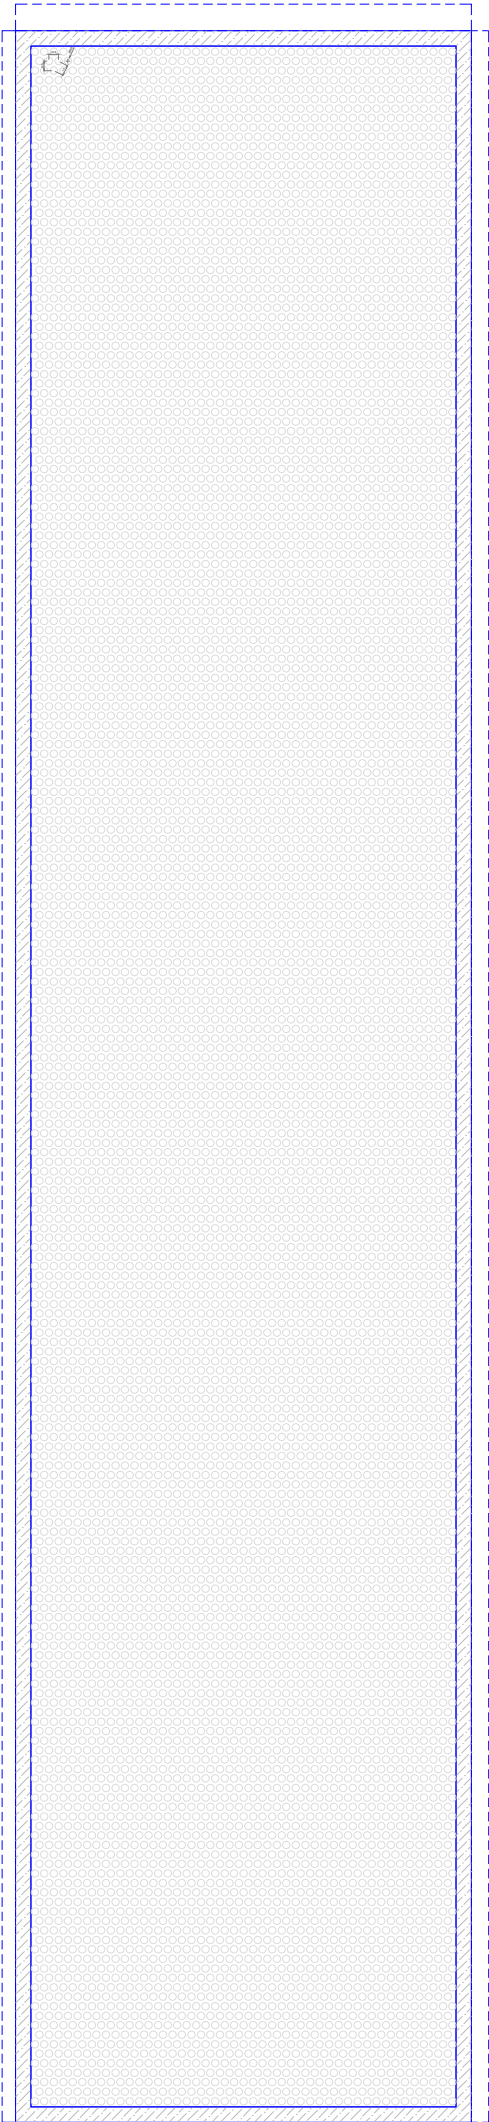

Enlarged Peroration Detail
Scale 1:1

				 1 Gerrard Place Skelmersdale Lancashire WN8 9SU United Kingdom Tel No: +44 (0) 151 545 5075 E-mail: info@proteusfacades.com	System Proteus Fabrications				
					Title Enlarged Peroration Detail				
					Section -	Structure -	Panel Type -	Carrier -	Fixing Type -
					Drawn By DK	Drawn Date 22.09.22	Approved By SRG	Approved Date 22.09.22	Scale 1:10
					Proteus reference no. E11449 - Laystall Marriott, Manchester - DK - 22.09.22-			Drawing Size A3	Revision -
Revision	Date	Amendment	Drawn						