

Notes


Do not scale from this document, unless for the purposes of planning applications where a scale bar is provided. Refer to figured dimensions only. All dimensions to be verified on site prior to construction. Report all discrepancies or ambiguities to the Document Originator immediately. This document is to be read in conjunction with relevant documents, drawings and standards.

Existing Section 2 - Back of house

1 : 25

Existing building fabric

Existing step

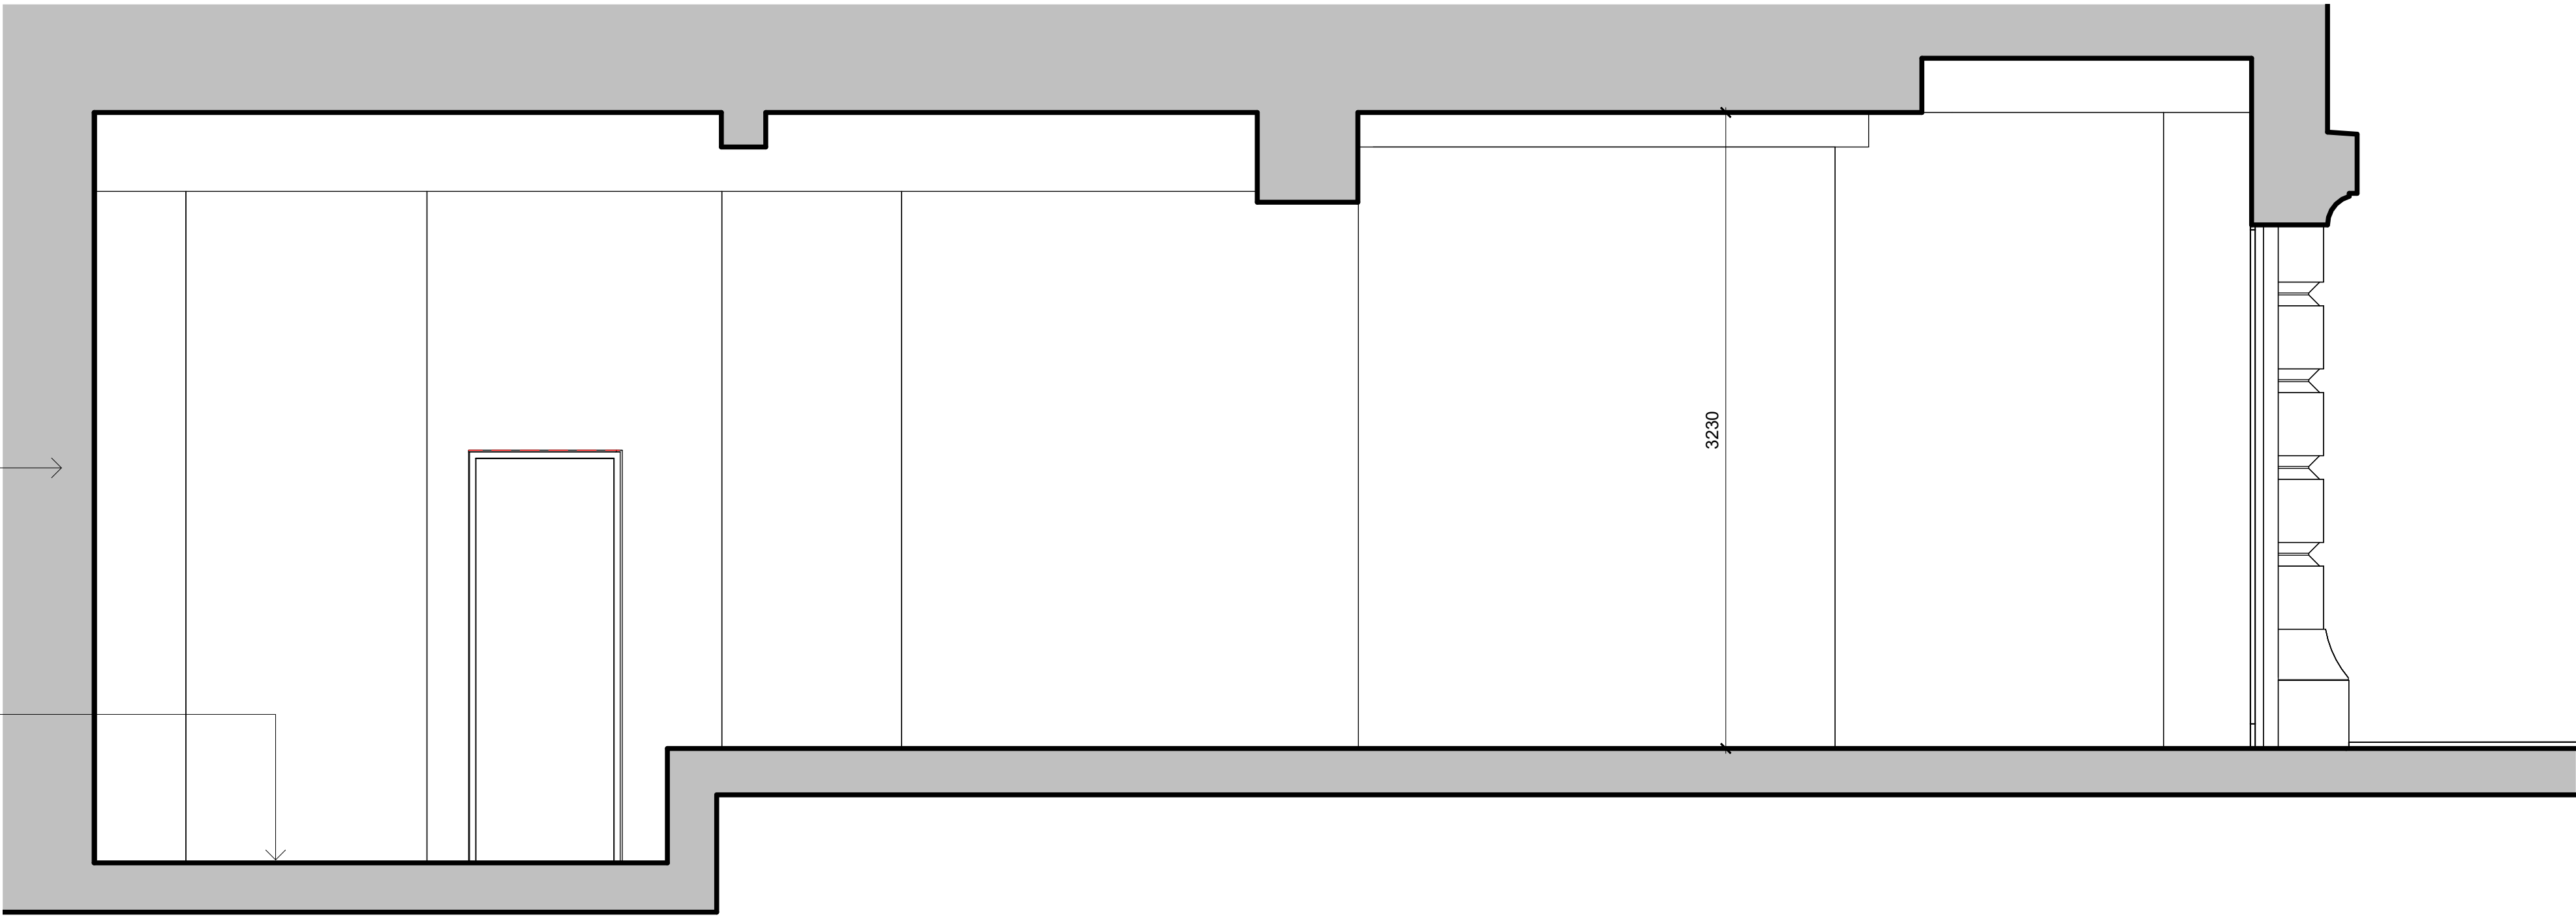

Proposed Section 2 - Back of house

1 : 25

Hatched area shows previously approved alterations

Internal soffit in window space to be exposed and painted black

Existing glazing and frame to be retained

Anodised aluminum frame to glazed partition to match external glazing system.

Floor finish to match customer entrance area


Free standing walk in fridge freezer

BOH space

Free standing kitchen units/appliances


2700

3240

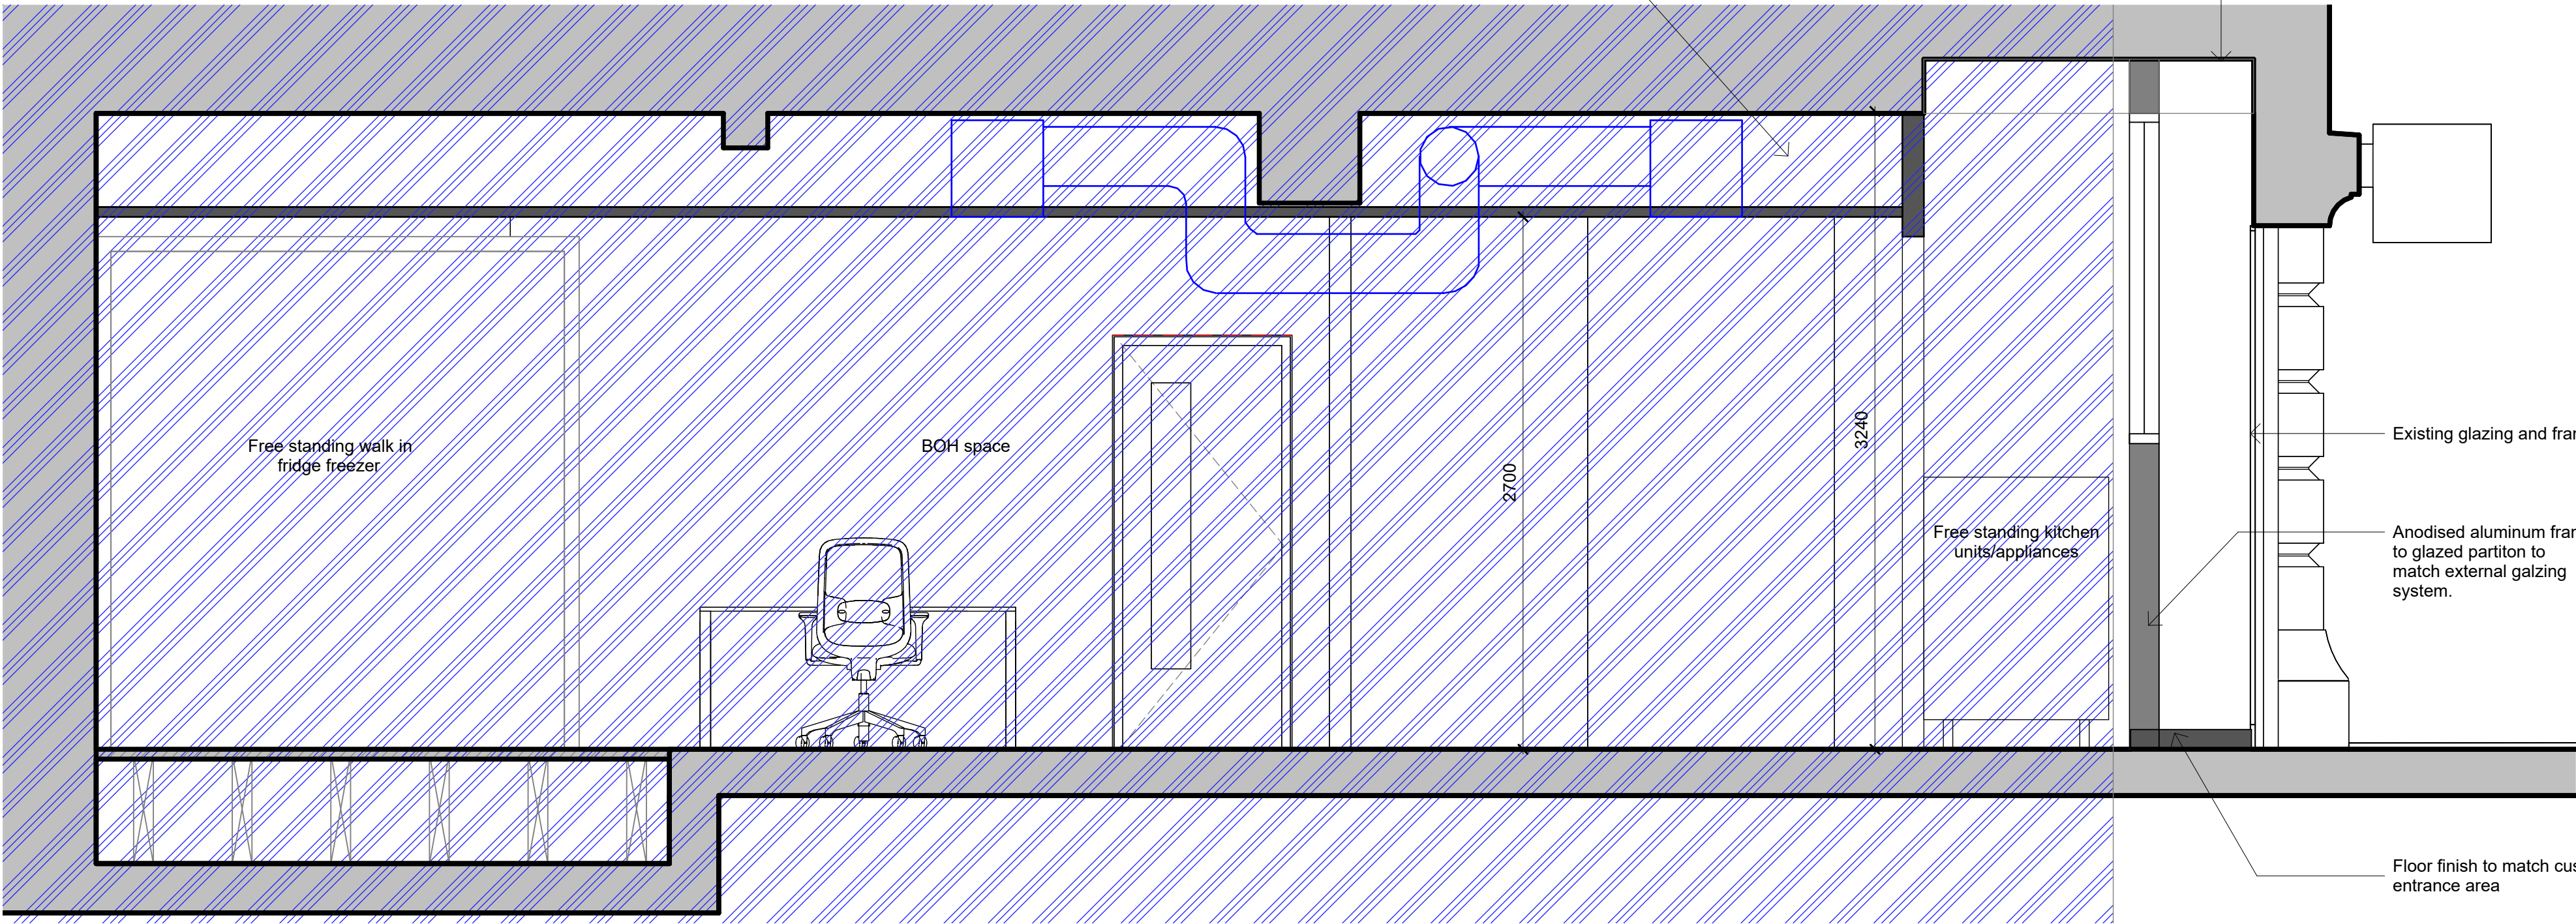

P04	17/04/2023	Revised for LBA	DCP	DP
P03	15/02/2023	Updated for issue to client and contractor	DCP	DP
P02	08/02/2023	Updated following comments	DCP	DP
P01	29/11/2022	Issued for LBA	DCP	DP

Rev	Date	Notes	Dm	Chk'd
-----	------	-------	----	-------

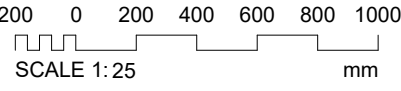

Document Originator

AWW

London 106 Weston Street, SE1 3QB 020 7160 6000
Plymouth East Quay House, PL4 0HX 01752 261 262
Bristol pivot + mark, 48-52 Baldwin Street, BS1 1QB 0117 923 2535

RIBA Chartered Practice www.aww-uk.com

Client
Insornmia Cookies

AWW Project Number 4591 Project Stage Stage 4

Project Title
IC, Unit 6, Cross Street
Manchester

Title
Section 1 - Existing and Proposed

Scale @ A1		Document Status		Document Information					
As indicated		S2 - Suitable for Information		Project	Origin	Volume	Level	Type	Role
4591	AWW	XX	00	DR	A	Number	02354	Rev	P04

