


-	-	-
Rev	Amendment	Date

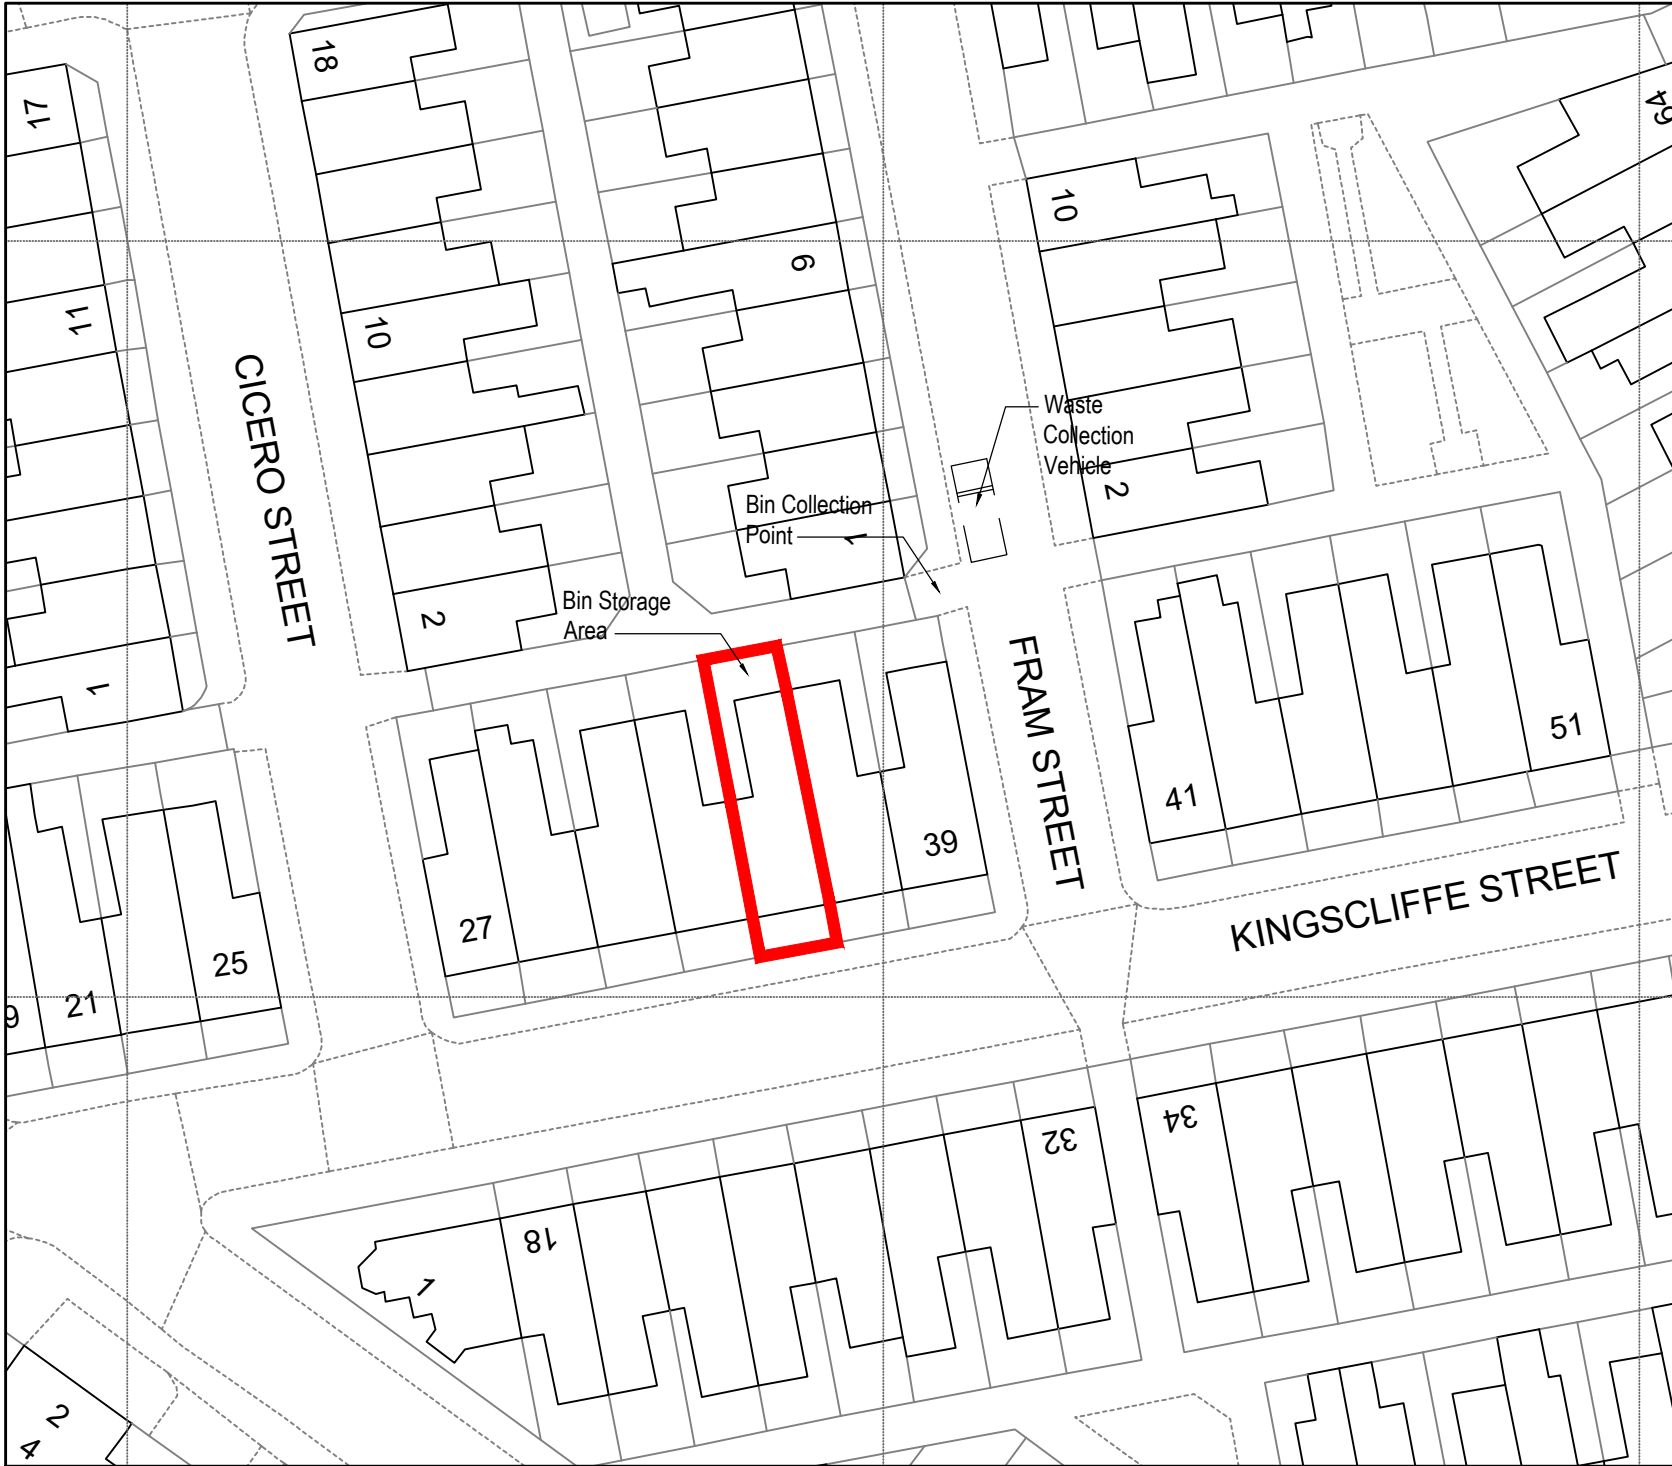

t

m

e

w

0161 8501045

07814 024033

info@nk-architects.com

www.nk-architects.com

ARCHITECTS

PROJECT: CONVERSION OF EXISTING PROPERTY INTO 2 SELF CONTAINED FLATS		
ADDRESS: 35 KINGSCLIFFE STREET MANCHESTER		
DRG: WASTE MANAGEMTN PLAN		
DRG STATUS: PLANNING SUBMISSION		
DATE:	March 2023	DRAWN: ANK
SCALE:	1:500	CHECKED: ANK
SIZE:	A4	DRG NO: 623.03
COPYRIGHT © 2007 NK ARCHITECTS (MCR) LIMITED. ALL RIGHTS RESERVED. REFER TO DIMENSIONS AND DO NOT SCALE.		