



FOR GENERAL NOTES AND REFERENCE DRAWINGS SEE
DWG No. 100138-00350

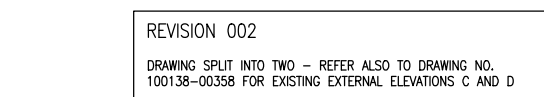

THIS DRAWING AND ANY INFORMATION OR DESCRIPTIVE MATTER SET OUT HEREON ARE THE CONFIDENTIAL AND COPYRIGHT PROPERTY OF ELECTRICITY NORTH WEST LIMITED AND MUST NOT BE DISCLOSED, LOANED, COPIED OR USED FOR ANY PURPOSE WITHOUT WRITTEN PERMISSION

NOT TO BE SCALED.		UNLESS OTHERWISE STATED DIMENSIONS ARE IN MILLIMETRES	
REV	AMENDMENTS	DRAWN	DATE
001	ISSUED FOR PLANNING	JEWB	JAB 21-10-21
002	AS NOTED - RE-ISSUED FOR PLANNING	TR	JAB 30-11-21

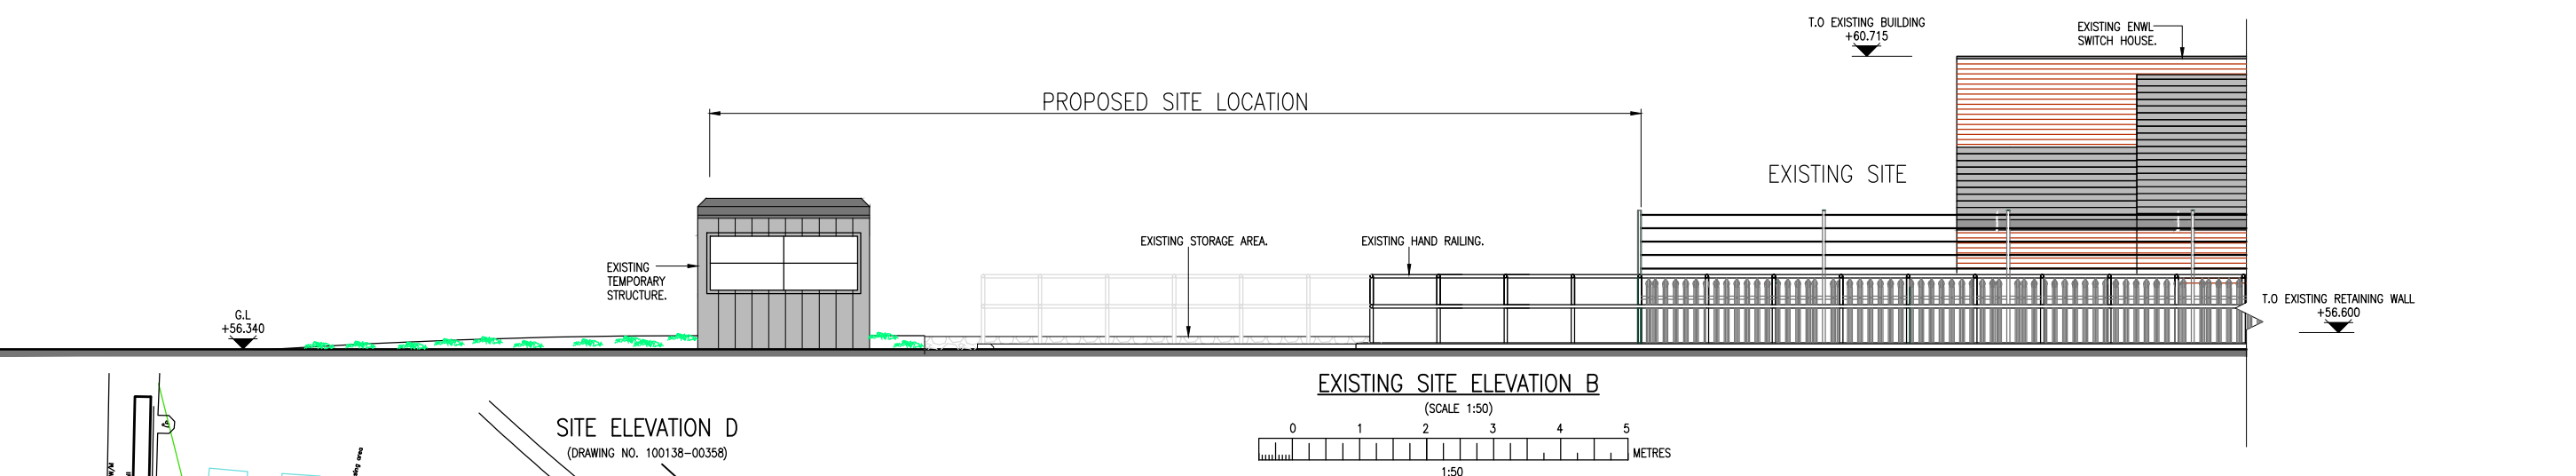