
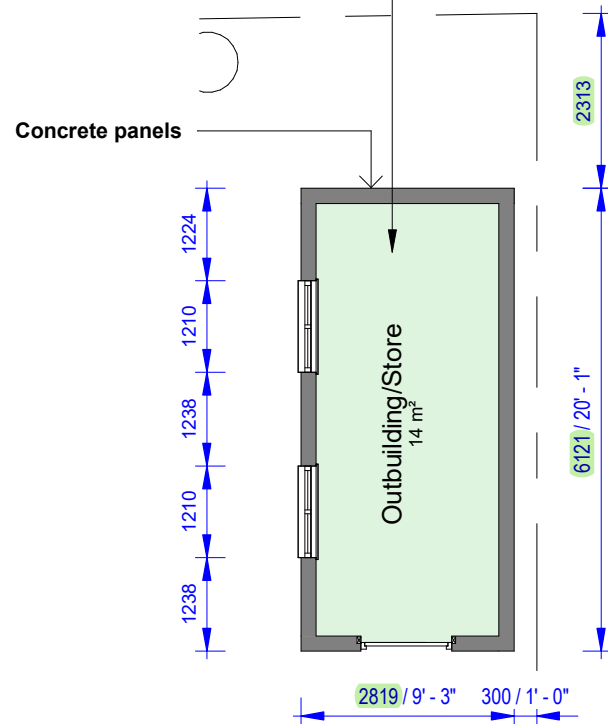


LINGCREST RC

COPYRIGHT © ALL RIGHTS RESERVED BY VIKAS ALYAS LTD. DO NOT SCALE FROM DRAWING. DRAWING INDICATES DESIGN INTENT ONLY. REPORT ANY DISCREPANCIES TO CLIENT / VA LTD. NOT TO BE USED FOR CONSTRUCTION UNLESS STATED SO. TO BE READ IN CONJUNCTION WITH OTHER DRAWINGS OR SPECIFICATION WHERE PROVIDED.

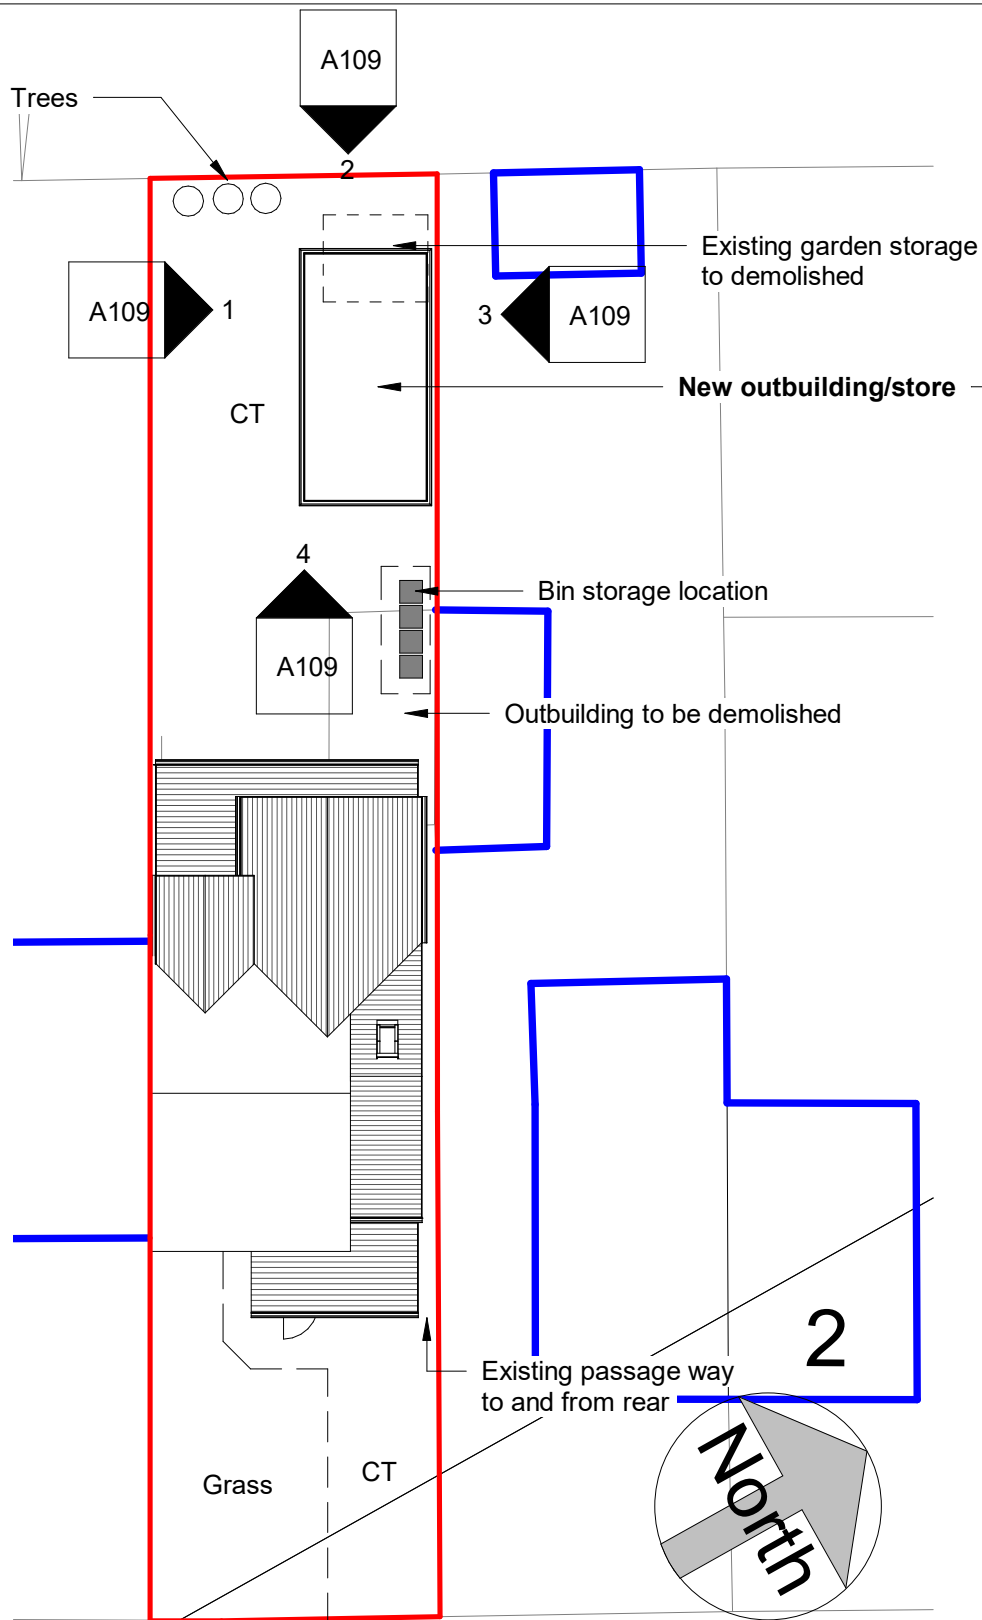

0161 511 8479

vikas@architek.uk
916 Stockport Road, Levenshulme, Manchester, M19 3AB

No.	Description	Date
C1	Update to outbuilding size	23.10.2022

PROJECT		ADDRESS		CLIENT			
Outbuilding Store		6 Lingcrest Close, Levenshulme, M19 2WJ		Mr. M Chauhan			
		SHEET		Date 01.03.2022	Project number 1079	Scale (@ A3) As indicated	
Outbuilding/Store				Drawn by VA	DRAWING NUMBER		REV
				Checked by VA	A109		C1
Manchester City Council	PURPOSE OF ISSUE Planning						