




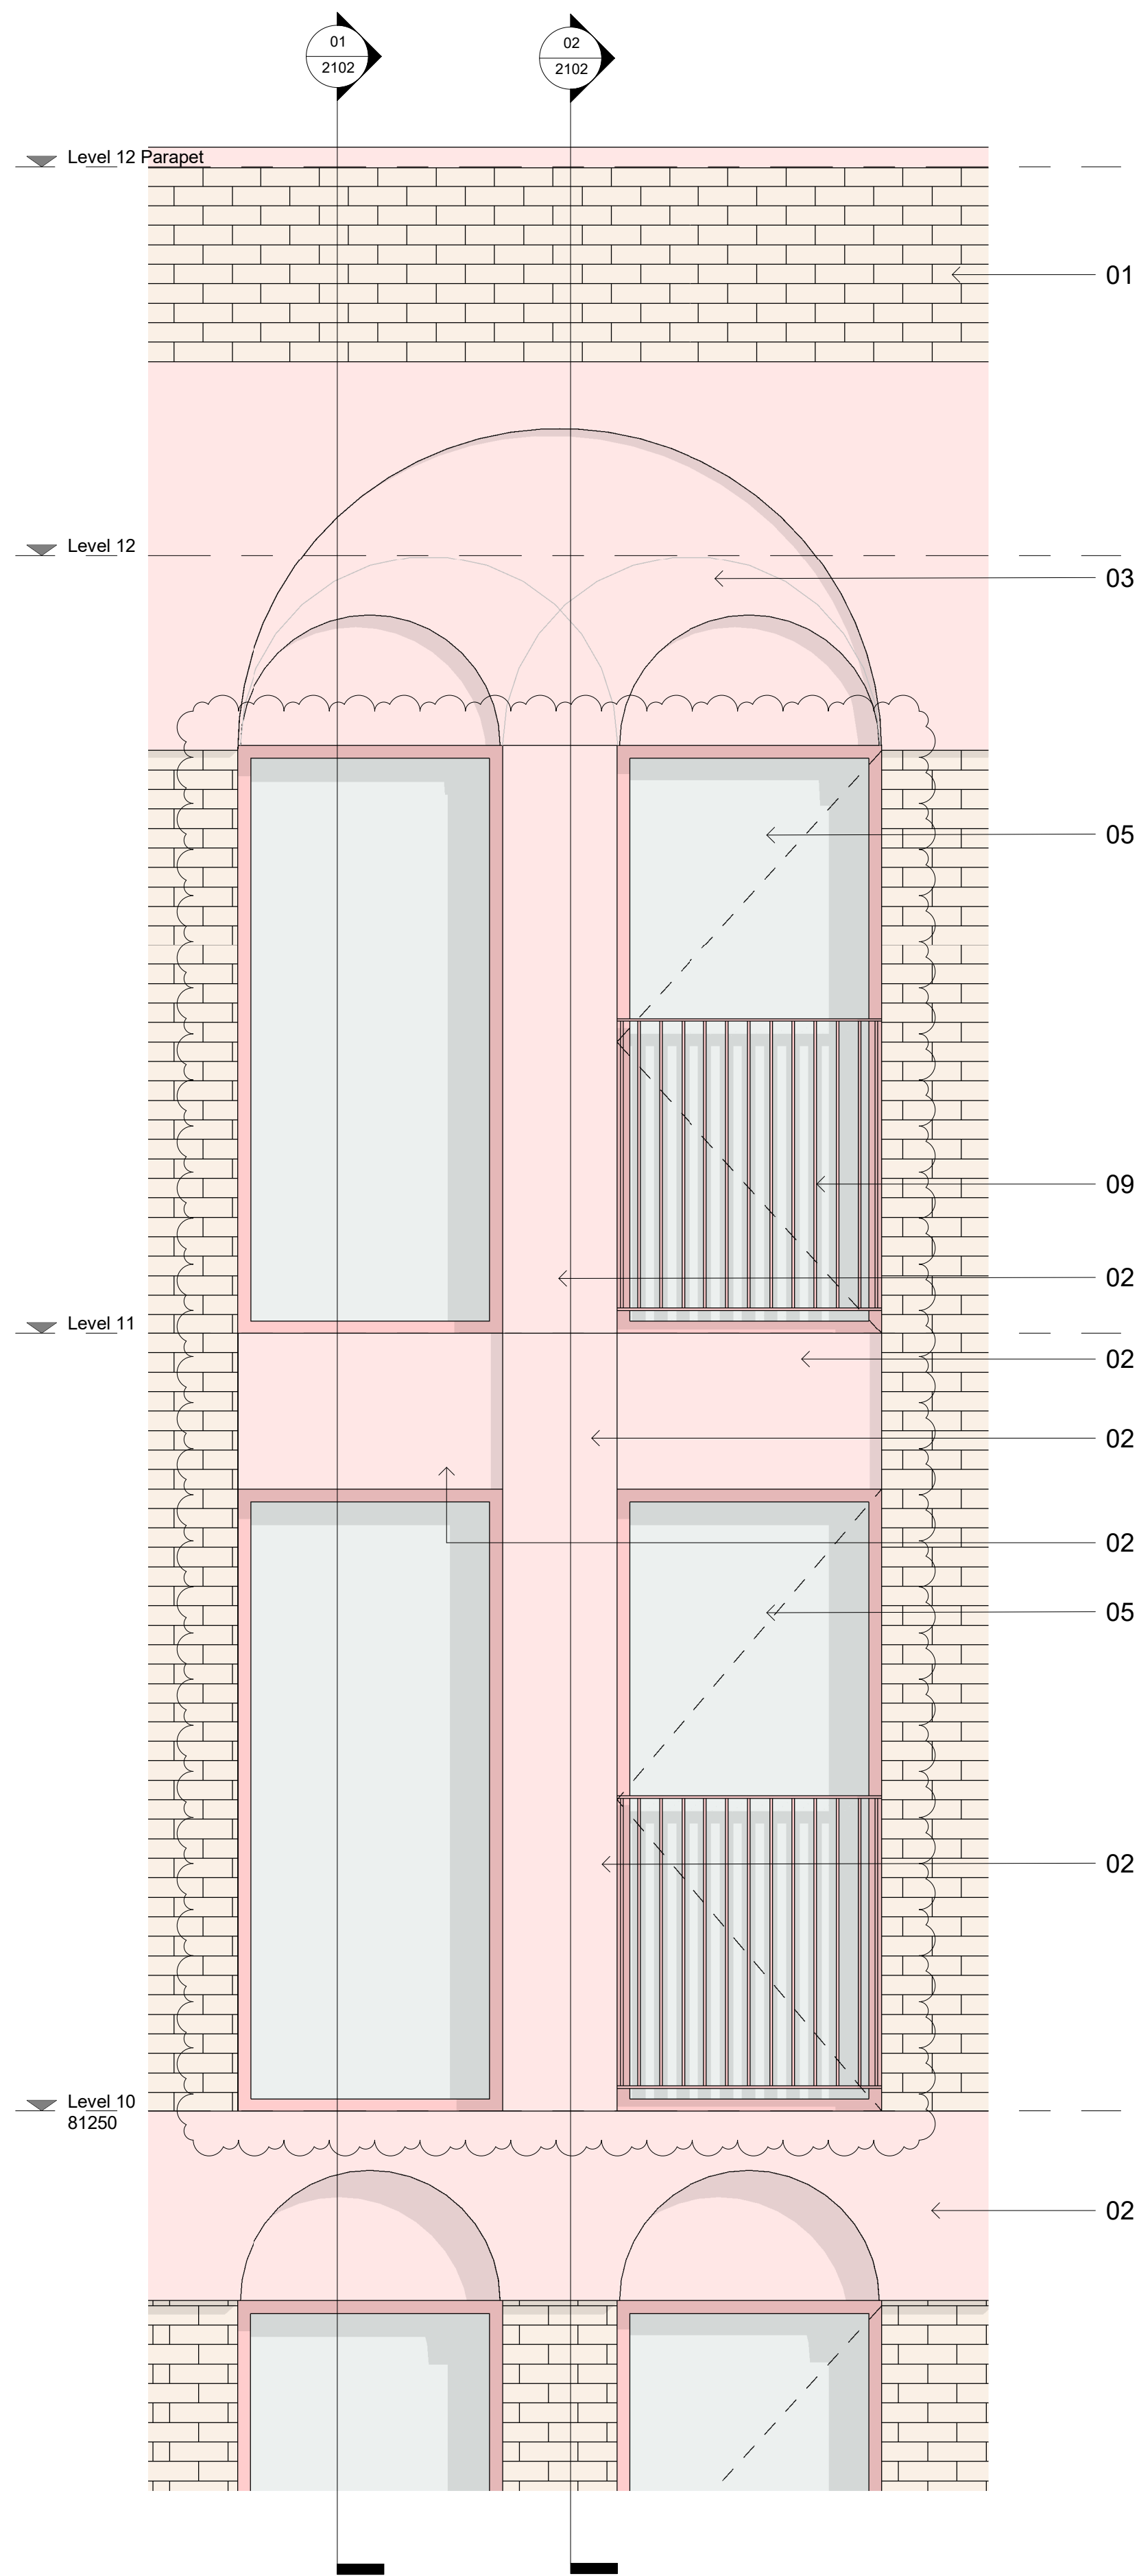

Elevation
1 : 20

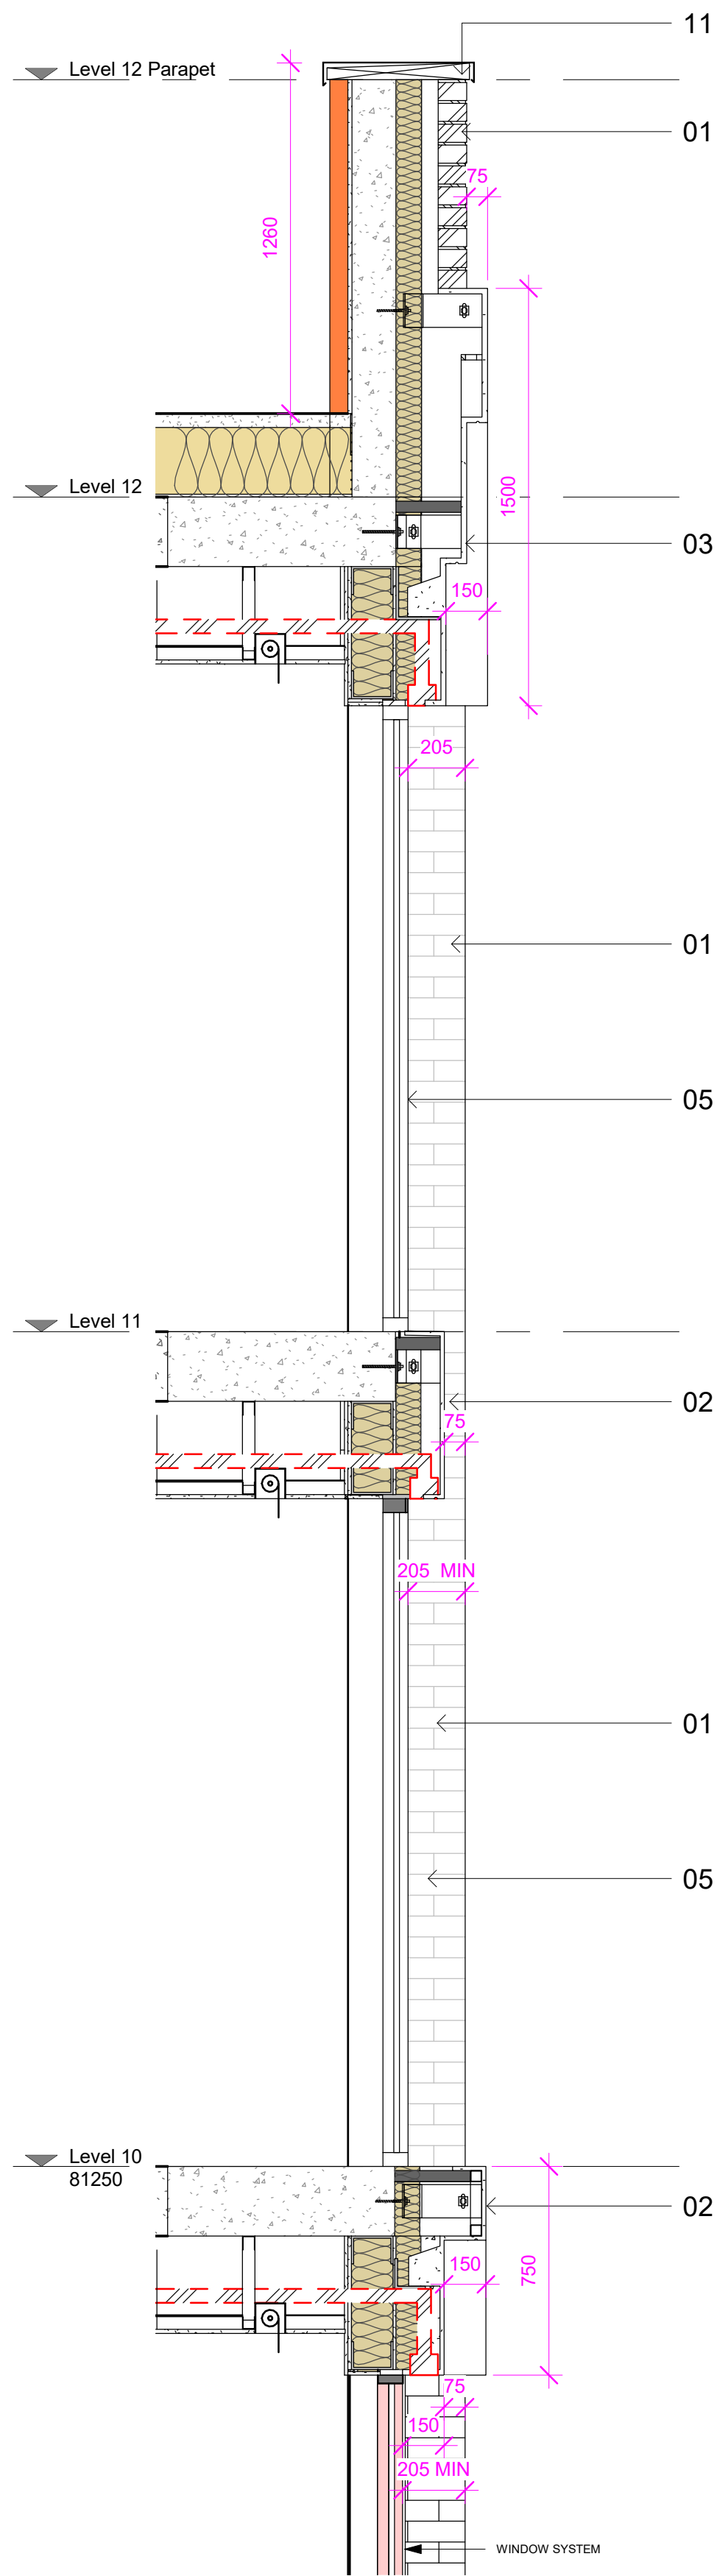

Section 01
1 : 20

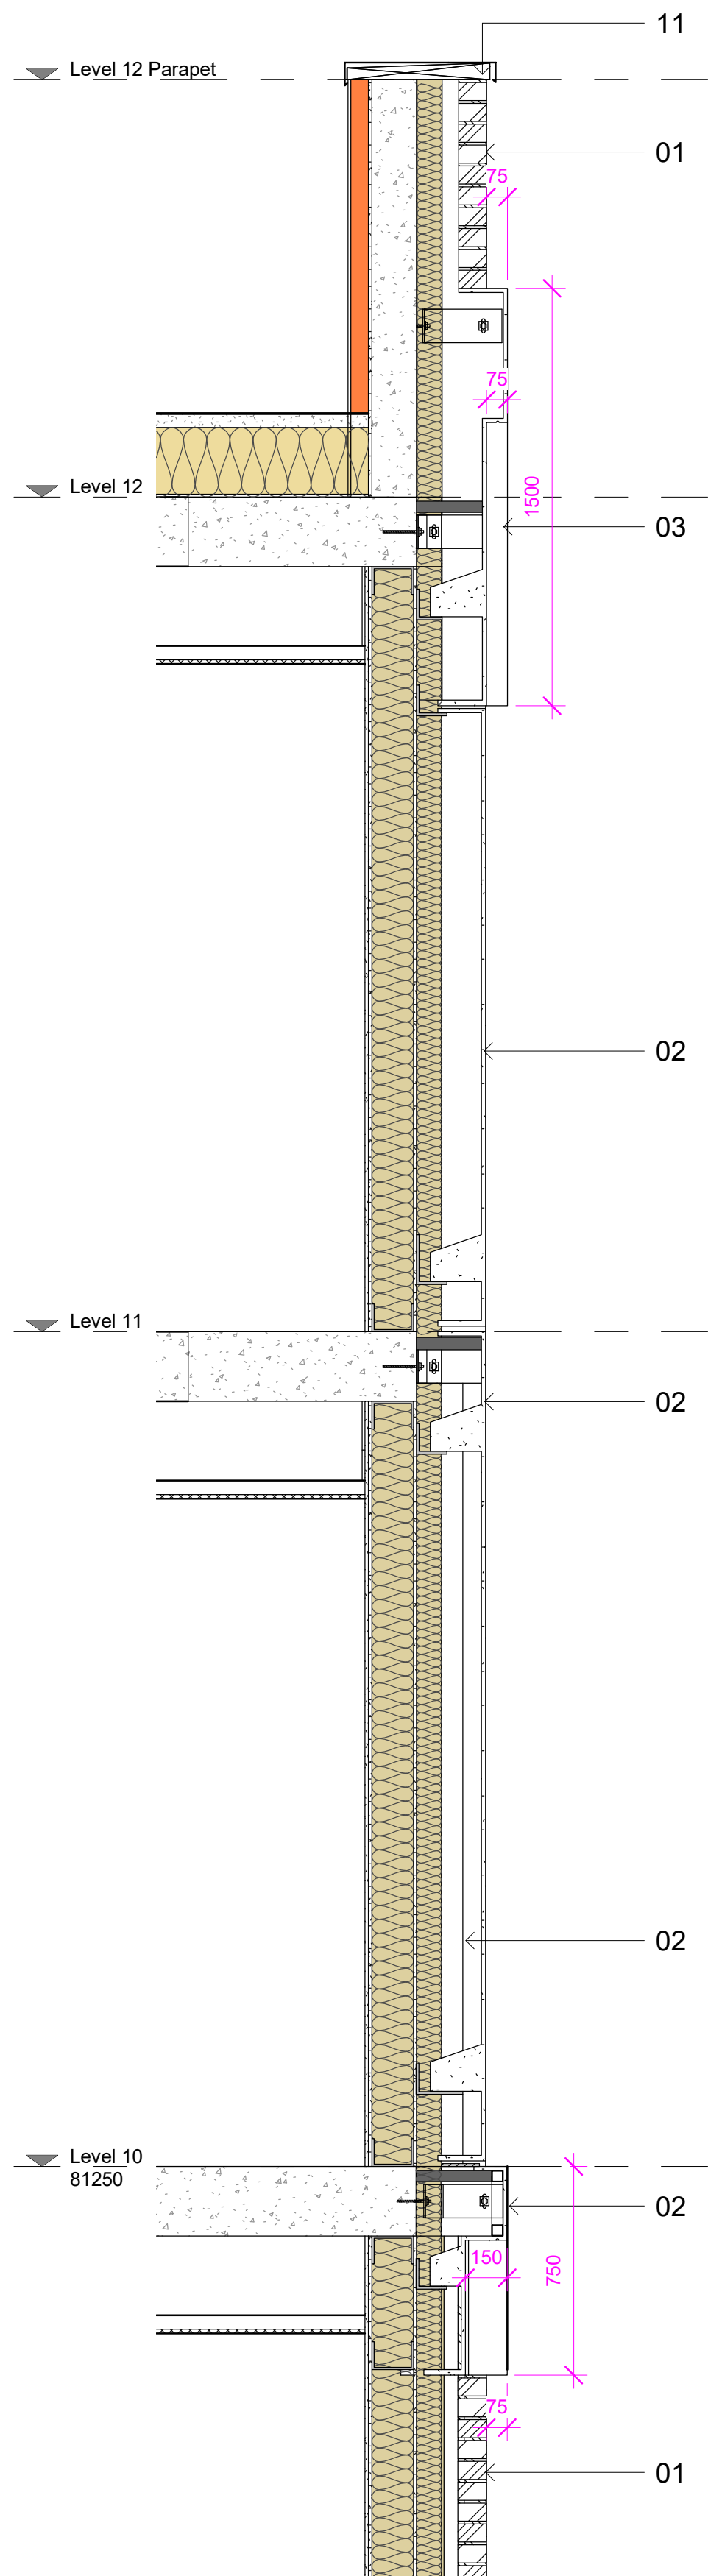

Section 02
1 : 20

01. Brickwork, weathered stock Light pink colour. Mortar colour to complement brick with bucket handle joints.
01a. Brickwork, as item 1. Feature detailing in protruding pattern. Refer to detail drawings
01b. Brickwork, as item 1. Soldier course at window sill.
01c. Brickwork, as item 1. Recessed 20mm from front face of adjacent brick.
02. GRC Cladding with recessed arched detailing where indicated on drawings. Colour Light Pink
03. GRC Cladding with decorative recessed detail. Colour Light Pink
04. Aluminium infill panel. Interpon Powder Coated - Colour to match window frames
05. Aluminium window with clear glazing and Interpon powder coated frames, 65mm visible profiles to all mullions and transoms. Colour to complement brickwork
06. Aluminium curtain wall system with clear glazing and Interpon powder coated frames to match windows. 50mm profiles to all mullions and transoms.
07. External metal door, Interpon powder coated. Colour and finish to match window frames. Fully louvred where indicated on drawings.
08. Aluminium Sill, Interpon powder coated colour and finish to match window frames.
09. Balustrade, flat metal bar (nominal 40 x 10mm) Concealed side fixed. Interpon powder coated colour and finish to match window frames.
10. Aluminium soffit panel, Interpon powder coated colour and finish to match window frames.
11. Aluminium parapet capping, Interpon powder coated colour and finish to match window frames.
12. Aluminium Louver, to form part of the curtain walling system. colour and finish to match window.
14. GRC Arched soffit panel, Colour and finish to match GRC Cladding.

TIM GROOM ARCHITECTS
7 Constance Street
Knot Mill
Manchester
M15 4JQ
Tel: +44 (0)161 870 1152
www.timgroomarchitects.com

Copyright © 2015 Tim Groom Architects Limited. All rights reserved. No part of these drawings or designs may be reproduced, in whole or in part, whether in two of three dimensions, distributed or transmitted in any form or by any means, including photocopying, recording or other electronic or mechanical methods, without the prior written permission of the copyright owner. No part of these drawings or designs may be reproduced or stored in any electronic retrieval system in any form or any means without the prior written permission of the copyright owner. The copyright owner reserves all its moral rights and the right to be identified as the author of the drawings or designs. The drawings or designs have been executed by the copyright owner pursuant to an exclusive licence to its client and the use of these drawings or designs is limited to its client by the terms of the licence and all such permissions and authority granted by the copyright owner under the licence terms automatically terminate upon the termination of the licence or in the event of any act of insolvency being committed by the licensee. The copyright owner accepts and can have no liability or responsibility whatsoever for and in respect of any unauthorised or unlicensed use of or any reliance placed upon these drawings or designs. No works of construction relying on these drawings or designs are permitted under the terms of the above licence or otherwise without the express written consent and authority of the copyright owner.

Dimensioning
Figured dimensions only to be taken from these designs and drawings. Work to annotated dimensions only. All dimensions to be checked on site. Architects to be informed immediately of any discrepancies before work proceeds. Drawings are to be read in conjunction with relevant specifications, structural engineers and service engineers' drawings. All data, dimensions and designs contained in this document are confidential to the copyright owner and may not be communicated to any third party save in accordance with a licence for the copyright owner or with the copyright owner's written permission and authority.

Rev	Description	Date	By
P1	Planning	11/12/19	GB
P2	Re-issued for planning approval	02.10.20	GB
P3	Non Material Amendment - Changes clouded; Window types & Juliet balustrades redistributed, ground floor services & plant and exhaust louvres redistributed, rooftop plant amended.	02.09.22	

Client
Mulbury City

Project
0322 Oldham Road

Title
Facade Study - Upper Floor

Status
PLANNING - NMA

Project number
D464

Drawn by
AT

Checked by
GB

Scale
1 : 20@A1

Revision
P3

Drawing No.
D464-TGA-XX-XX-DR-A-2102