



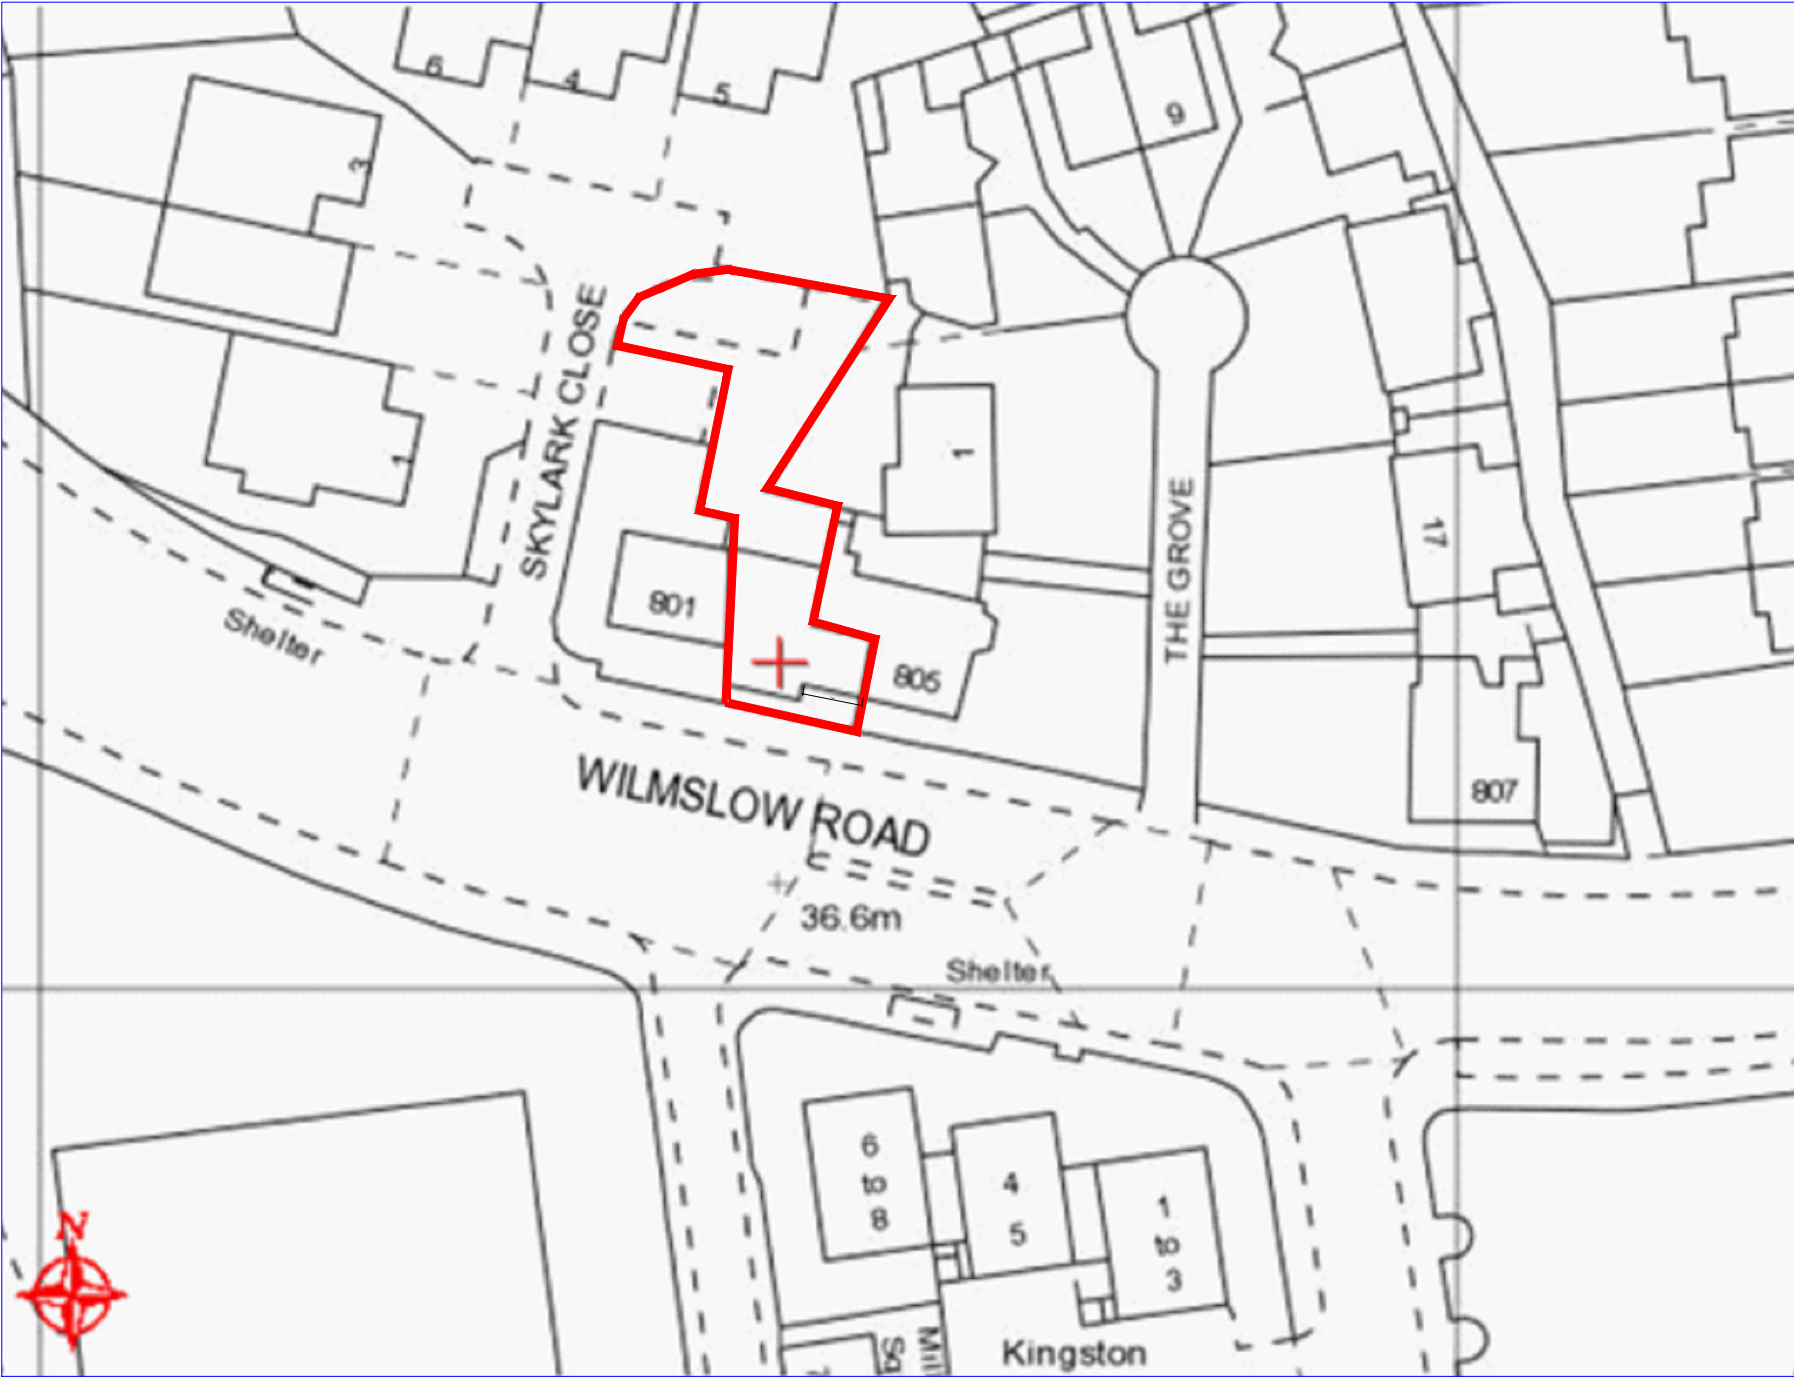

OS Map
Scale 1:500

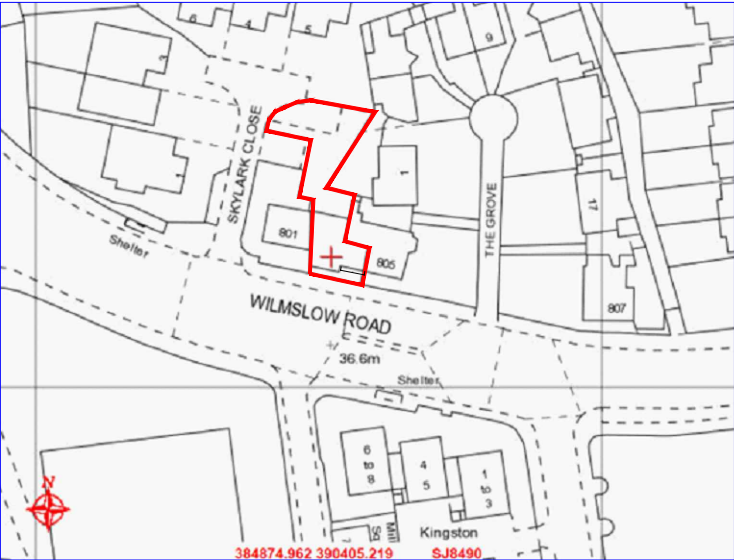

OS Map
Scale 1:1250

Rev	Date	Description
-----	------	-------------

Issued For : INFORMATION PURPOSES ONLY

Client

Mrs. Jia Liu

Project
803 Wilmslow Road, Didsbury M20 2QR
Proposed conversion of basement
to ancillary accommodation..

Scheme - Drawing Title
OS Map

04	Revision	Date	19.10.22
Drawing No.	Revision	Scale	Various @A3



JK Technical Services (NW) Ltd
Tel: 0161 728 5730
Mob: 07741175755
www.jktechservs.co.uk