


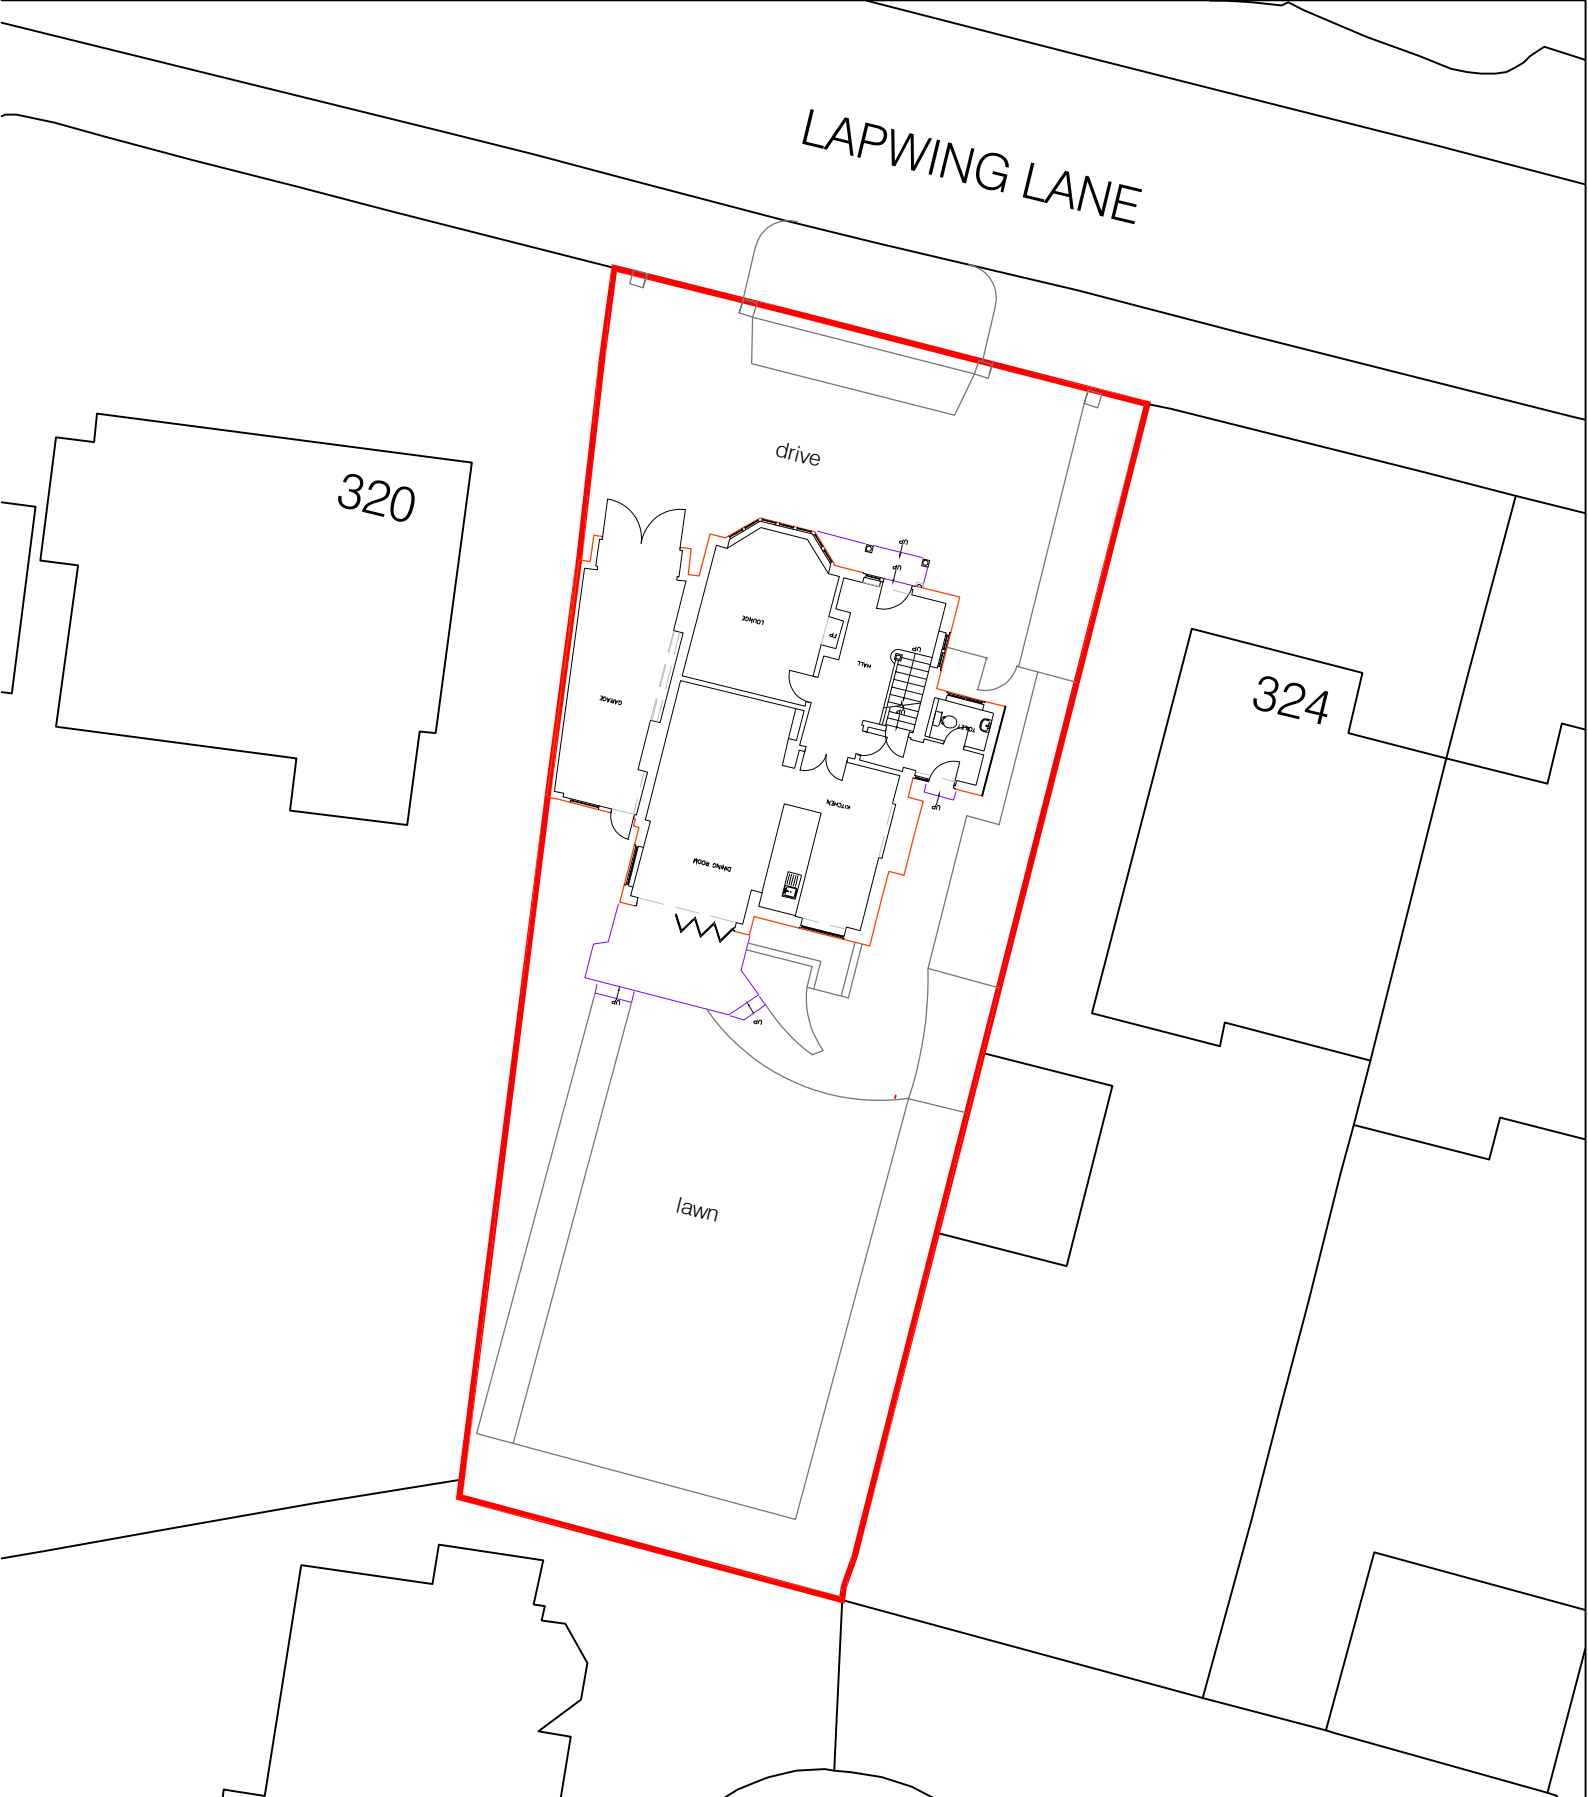

— Site Boundary

Simon R Miles
Chartered Architect
Didsbury
Manchester
T: 07778 137830
E: srmilesarchitect@gmail.com

Do not scale. Contractors must check all dimensions on site before preparing production drawings or commencing any work. This drawing and its design is the copyright of S.R.Miles Ltd and may not be reproduced in any form whatsoever without their prior express written consent.

Project :
322 Lapwing Lane Didsbury
Title :
Existing block plan
Drawing number : **Issue :**
22 349 PL102
Client :
Mr Ward Ms M Farrell

Scale :
1:250 @ A4
Date :
13.03.2023
CAD Ref :
PL100
Drawn by :
SRM

SRM
Simon R Miles BA(Hon) Dip Arch RIBA
Chartered Architect