




PERSPECTIVE VIEW F - EXISTING
APPLIES TO CAMERAS 24192, 24193 AND 24194




PERSPECTIVE VIEW F - PROPOSED


DETAIL 5 - LBR-GEN-CCTV-011 P01 (CAMERA ABACUS COLUMN SWAN NECK MOUNT).PDF

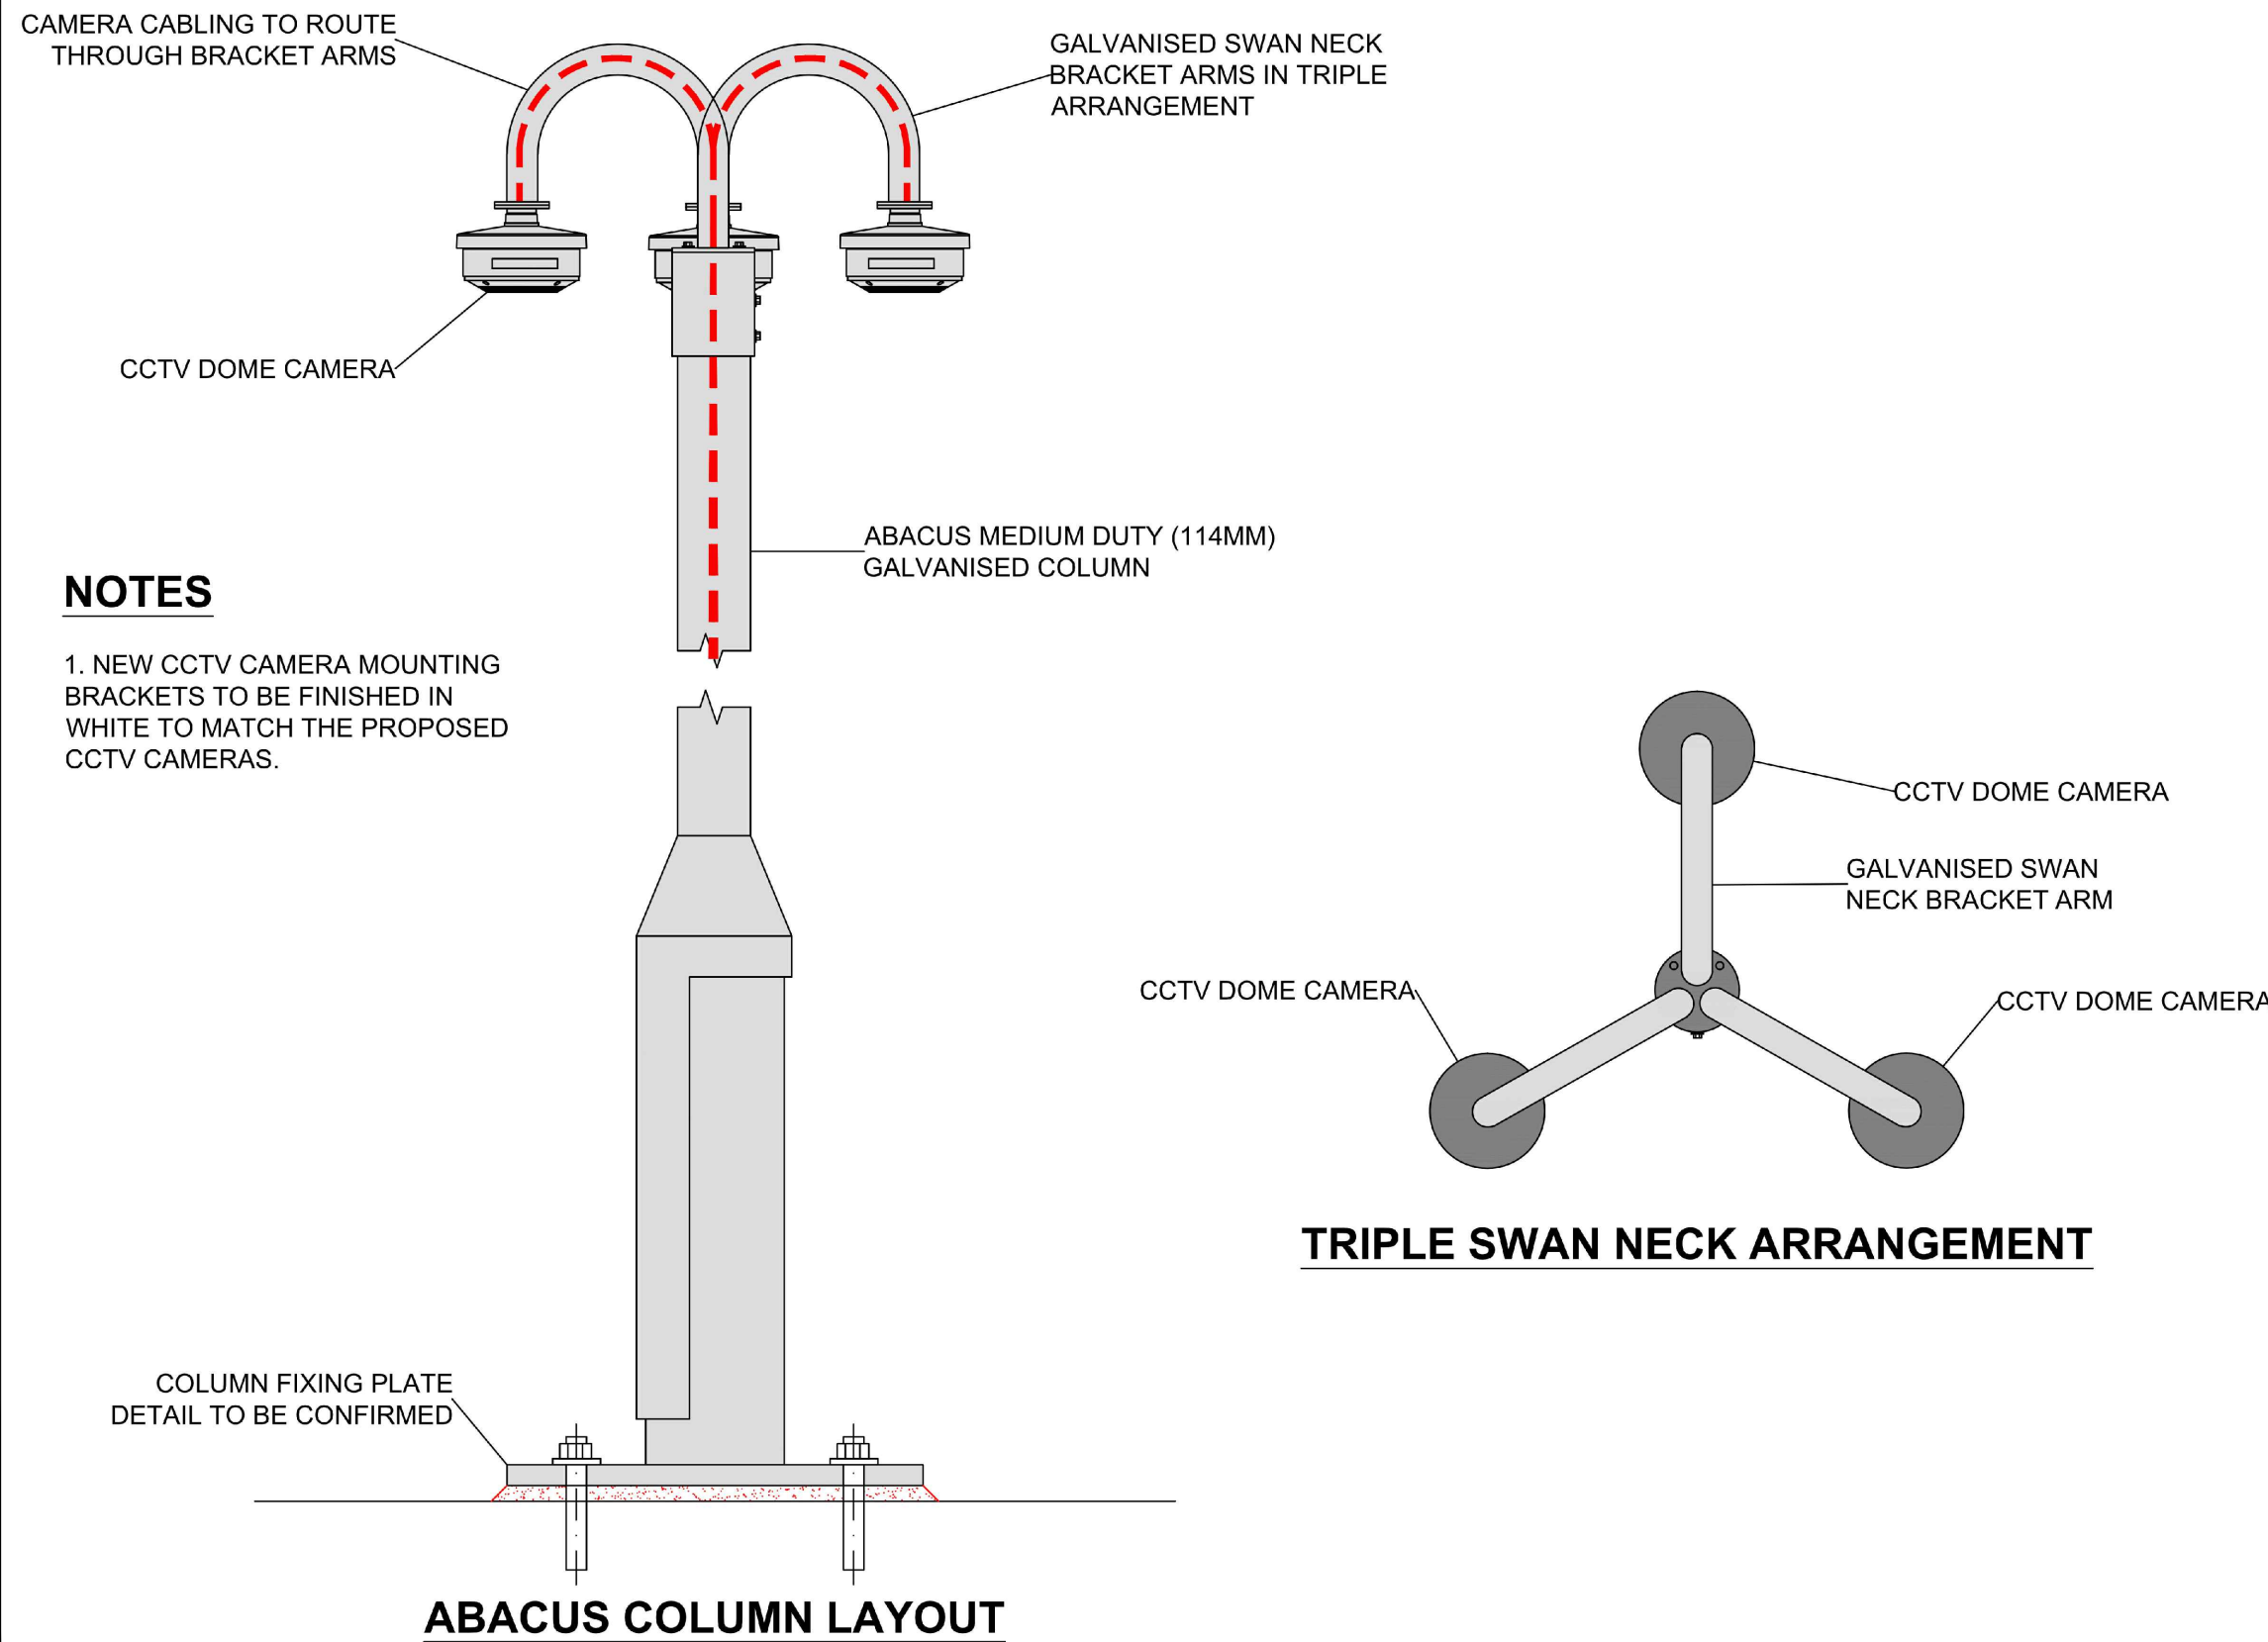

FOR ENGINEERING DETAIL PLEASE REFER TO DETAIL 5 ON
MAN/NWR/LBR/PLAN/108000/Y641/LAYOUT 19 OF 20

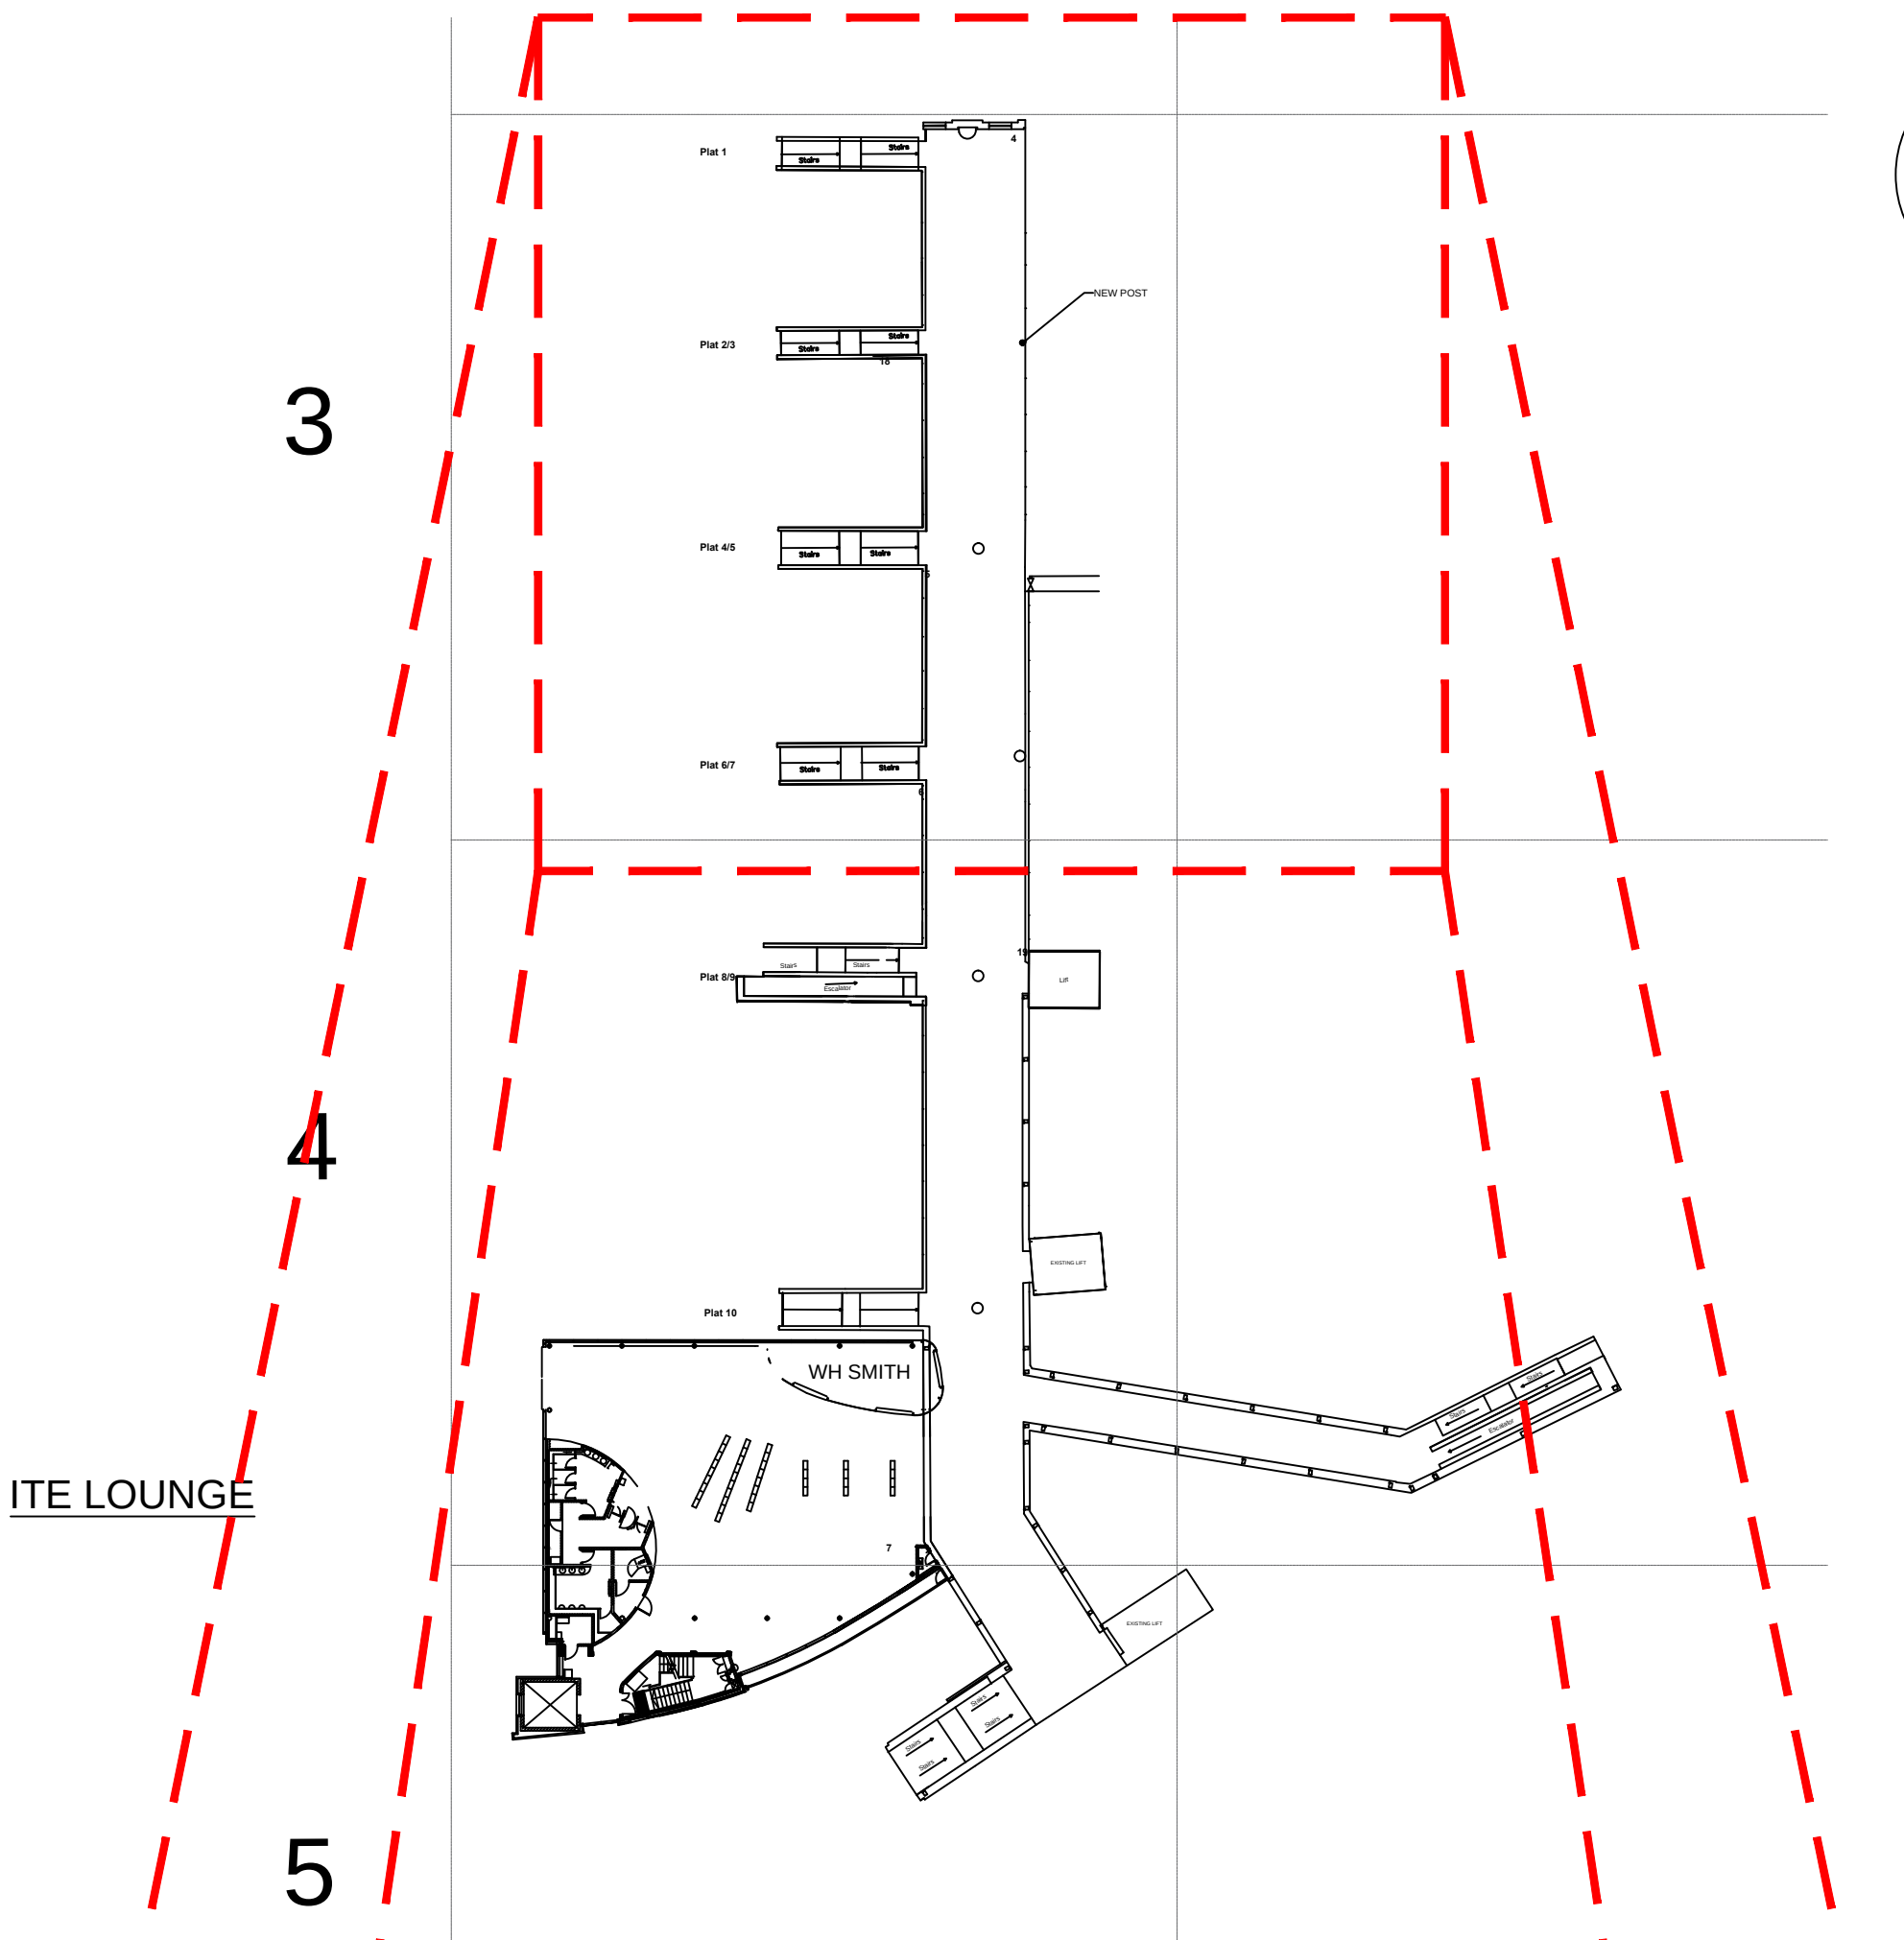

MANCHESTER PICCADILLY STATION LOCATION PLAN - SCALE 1:500

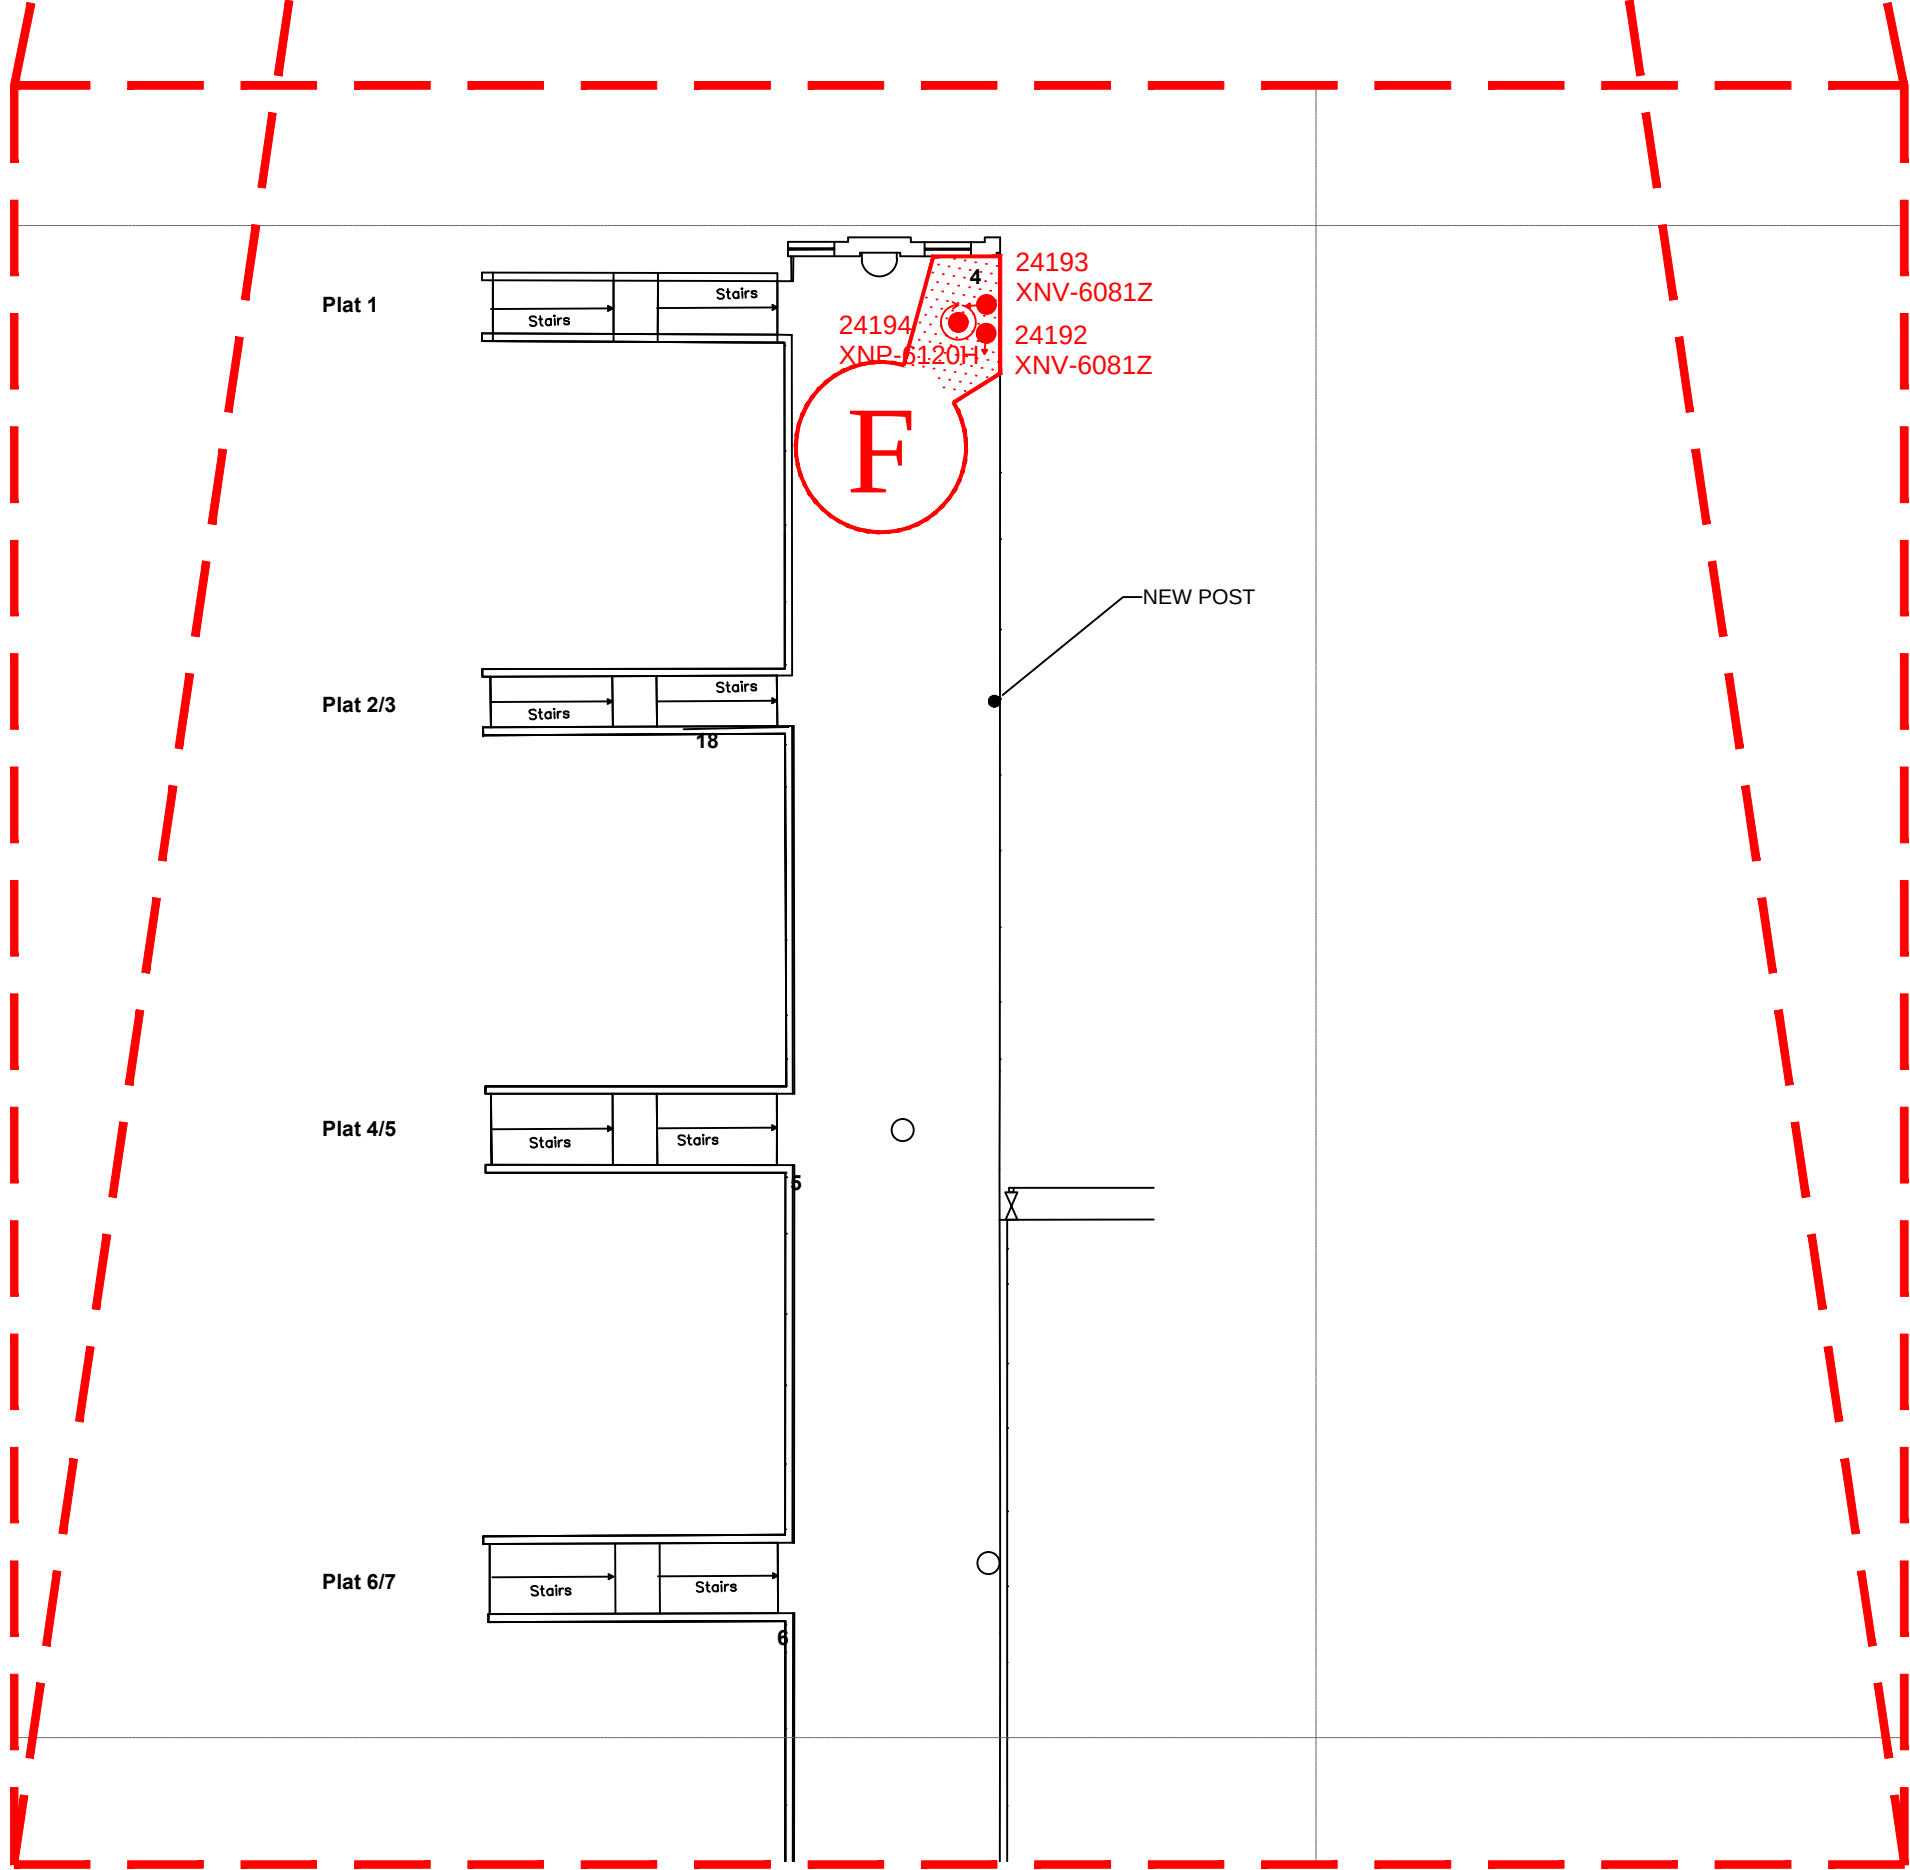

MANCHESTER PICCADILLY STATION PLAN
OVERBRIDGE - SCALE 1:250

COLOUR KEY

EQUIPMENT IN BLACK - DENOTES EXISTING EQUIPMENT

EQUIPMENT IN BLUE - DENOTES EXISTING TO BE REPLACED

EQUIPMENT IN GREEN - DENOTES EXISTING TO BE RECOVERED

EQUIPMENT IN MAGENTA - DENOTES ENHANCED NWR EQUIPMENT

EQUIPMENT IN RED - DENOTES NEW NWR EQUIPMENT

LEGEND

- EXISTING NODE LOCATION
- EXISTING FIXED/DOME CAMERA
- EXISTING PTZ CAMERA

Rev	Date	Description of Revisions	Drawn	Chk'd	Appr
P02	7/3/23	FOR LISTED BUILDING CONSENT	JPT	CRC	-
P01	29/7/21	FOR LISTED BUILDING CONSENT	JPT	CRC	-

Status DRAFT



Contractor
Linbrooke
People • Technology • Connectivity

Unit 3 & 4 Churchill Way
Chapelton
Sheffield
S35 2PY

Project
NWR MANAGED STATIONS
SISS RENEWALS - 169779

Drawing Title
MANCHESTER PICCADILLY STATION
EQUIPMENT LOCATION VIEWS
NEW EQUIPMENT
OVERBRIDGE & SATELLITE LOUNGE

Designed	J.Gatley	Sig	Date	28/5/21
Drawn	J.Tobin	Sig	Date	29/7/21
Checked	-	Sig	Date	-
Approved	-	Sig	Date	-

Scale 1:250 ELR & Mileage CMP2

Alternative Reference N/A Sheet 15 of 20

Drawing Number MAN-NWR-LBR-PLAN-191000-Y641 Revision P02

Sheet Size A1 594 x 841